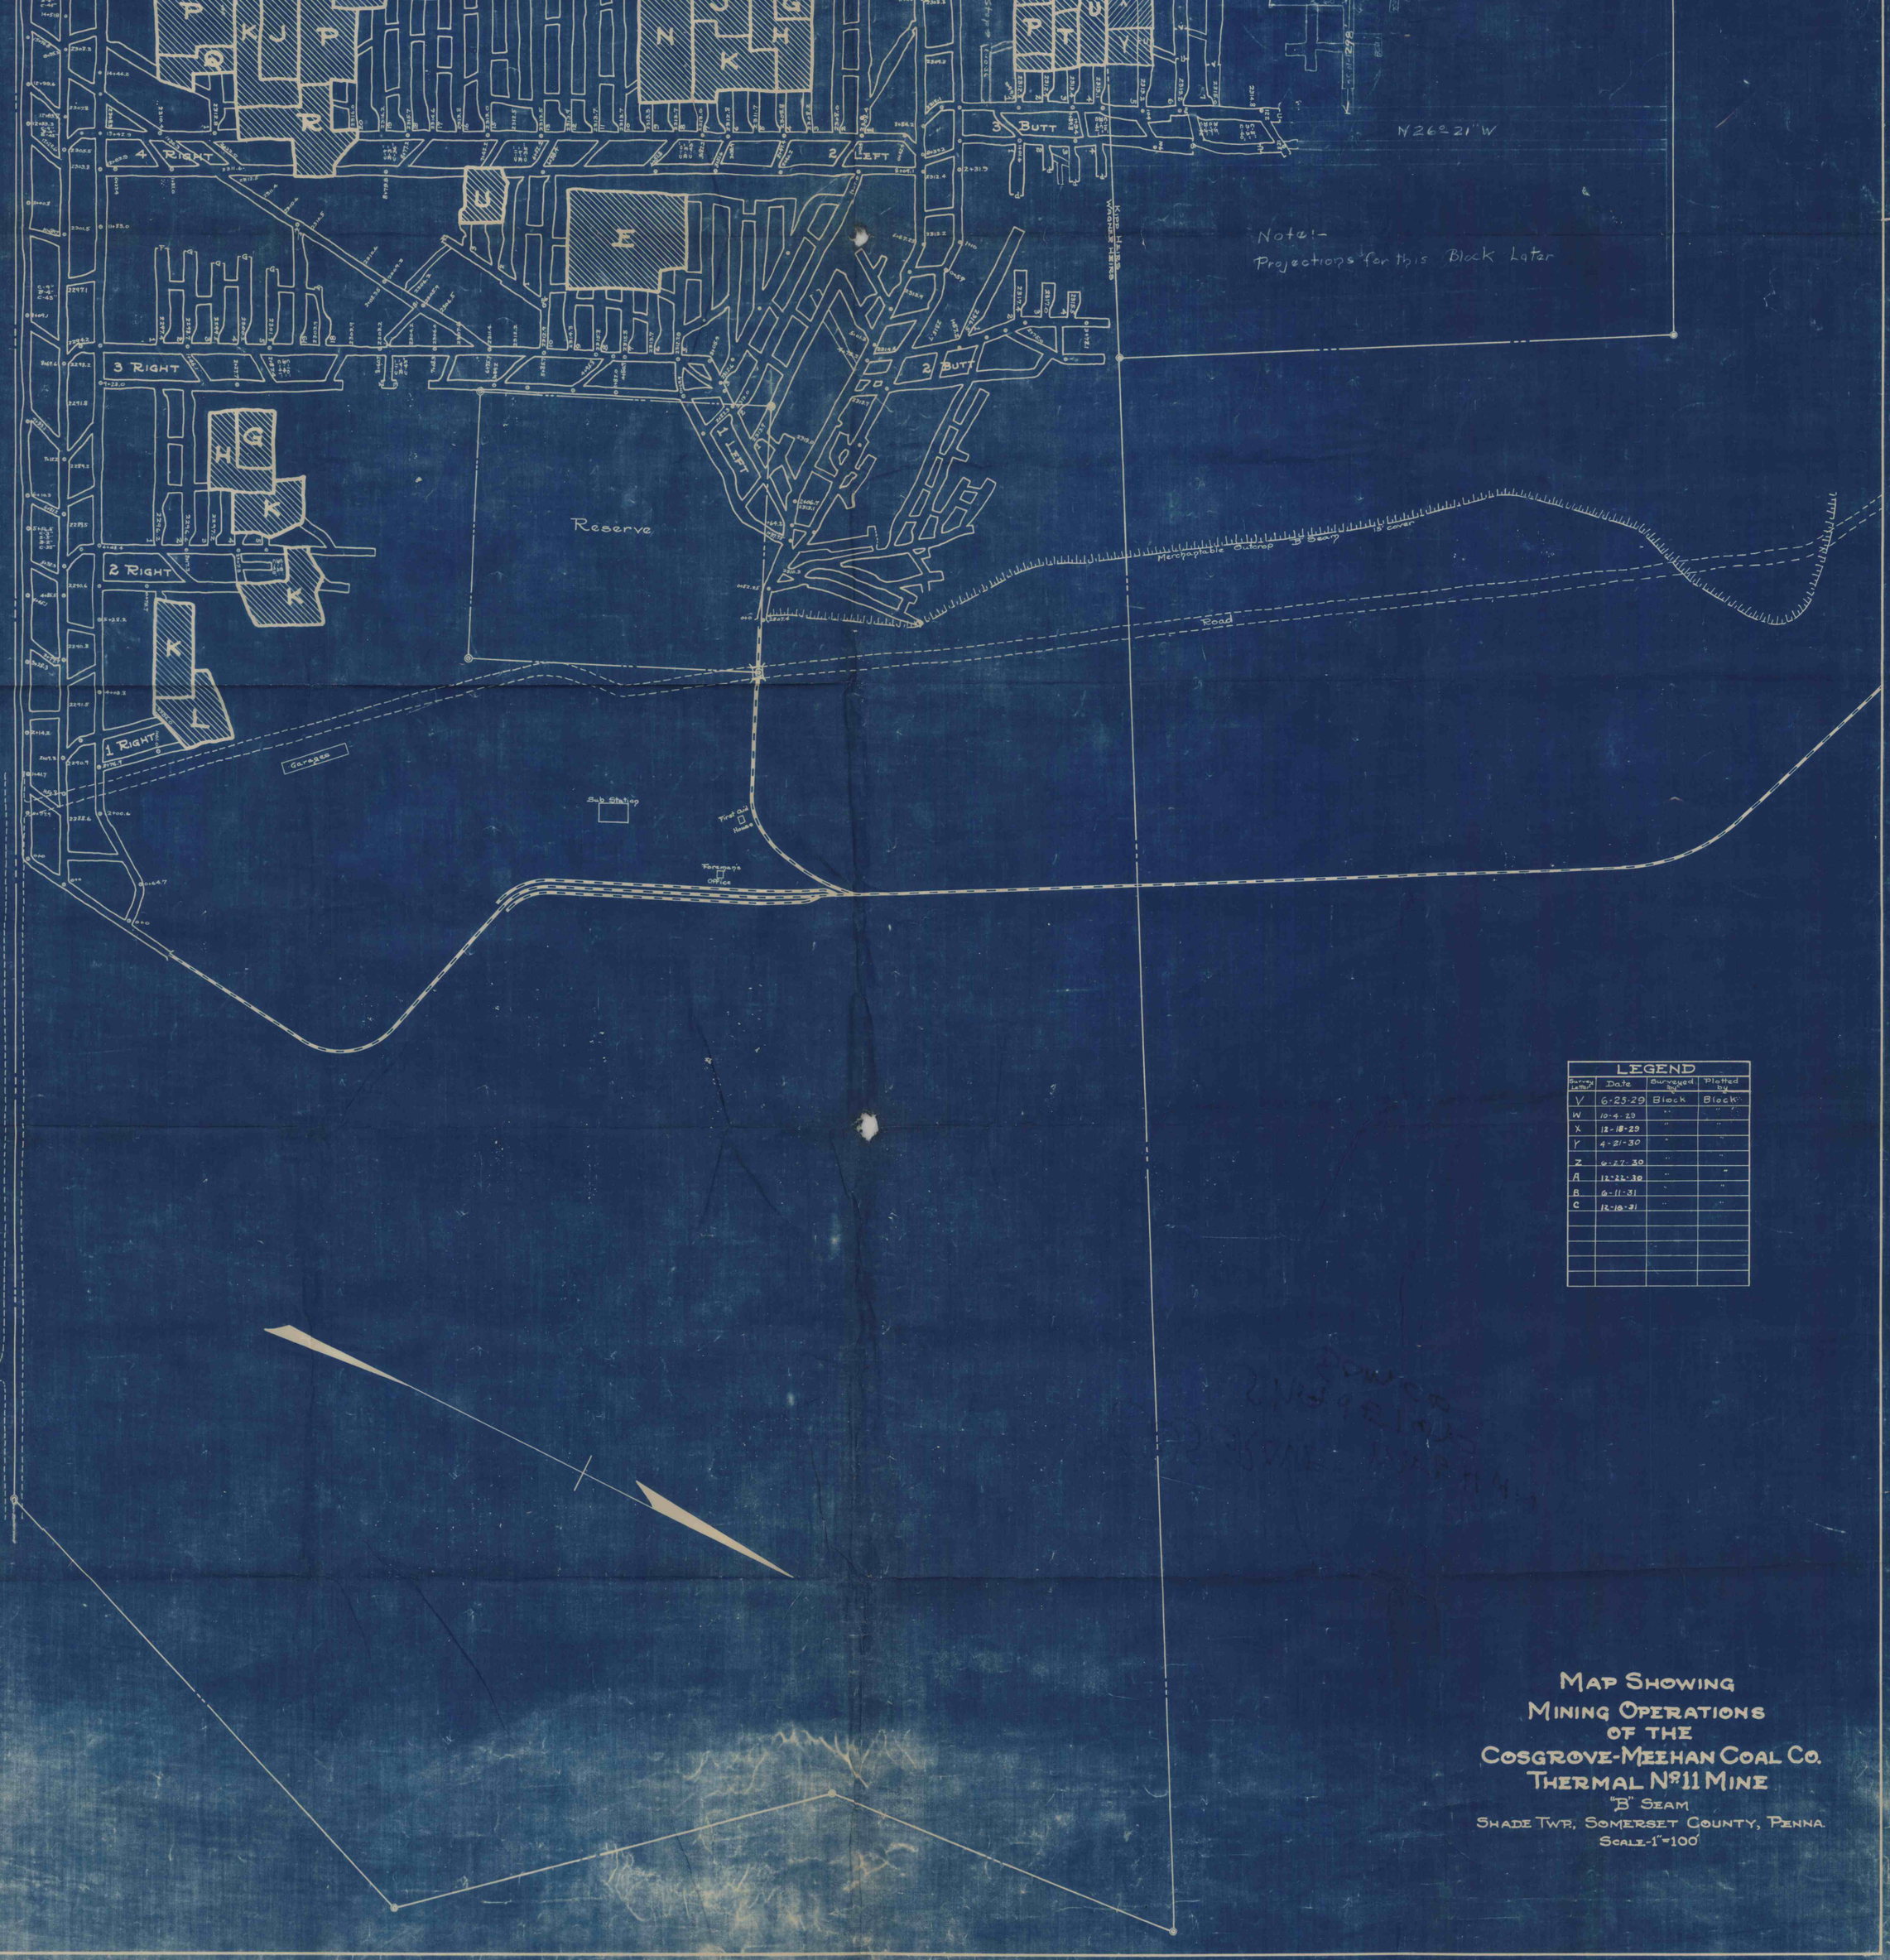

Map Showing Mining Operations of the Cosgrove-Meehan Coal Co. Thermal No. 11 Mine

"B" Seam

Shade Twp., Somerset County, Penna.

Scale-1" = 100'