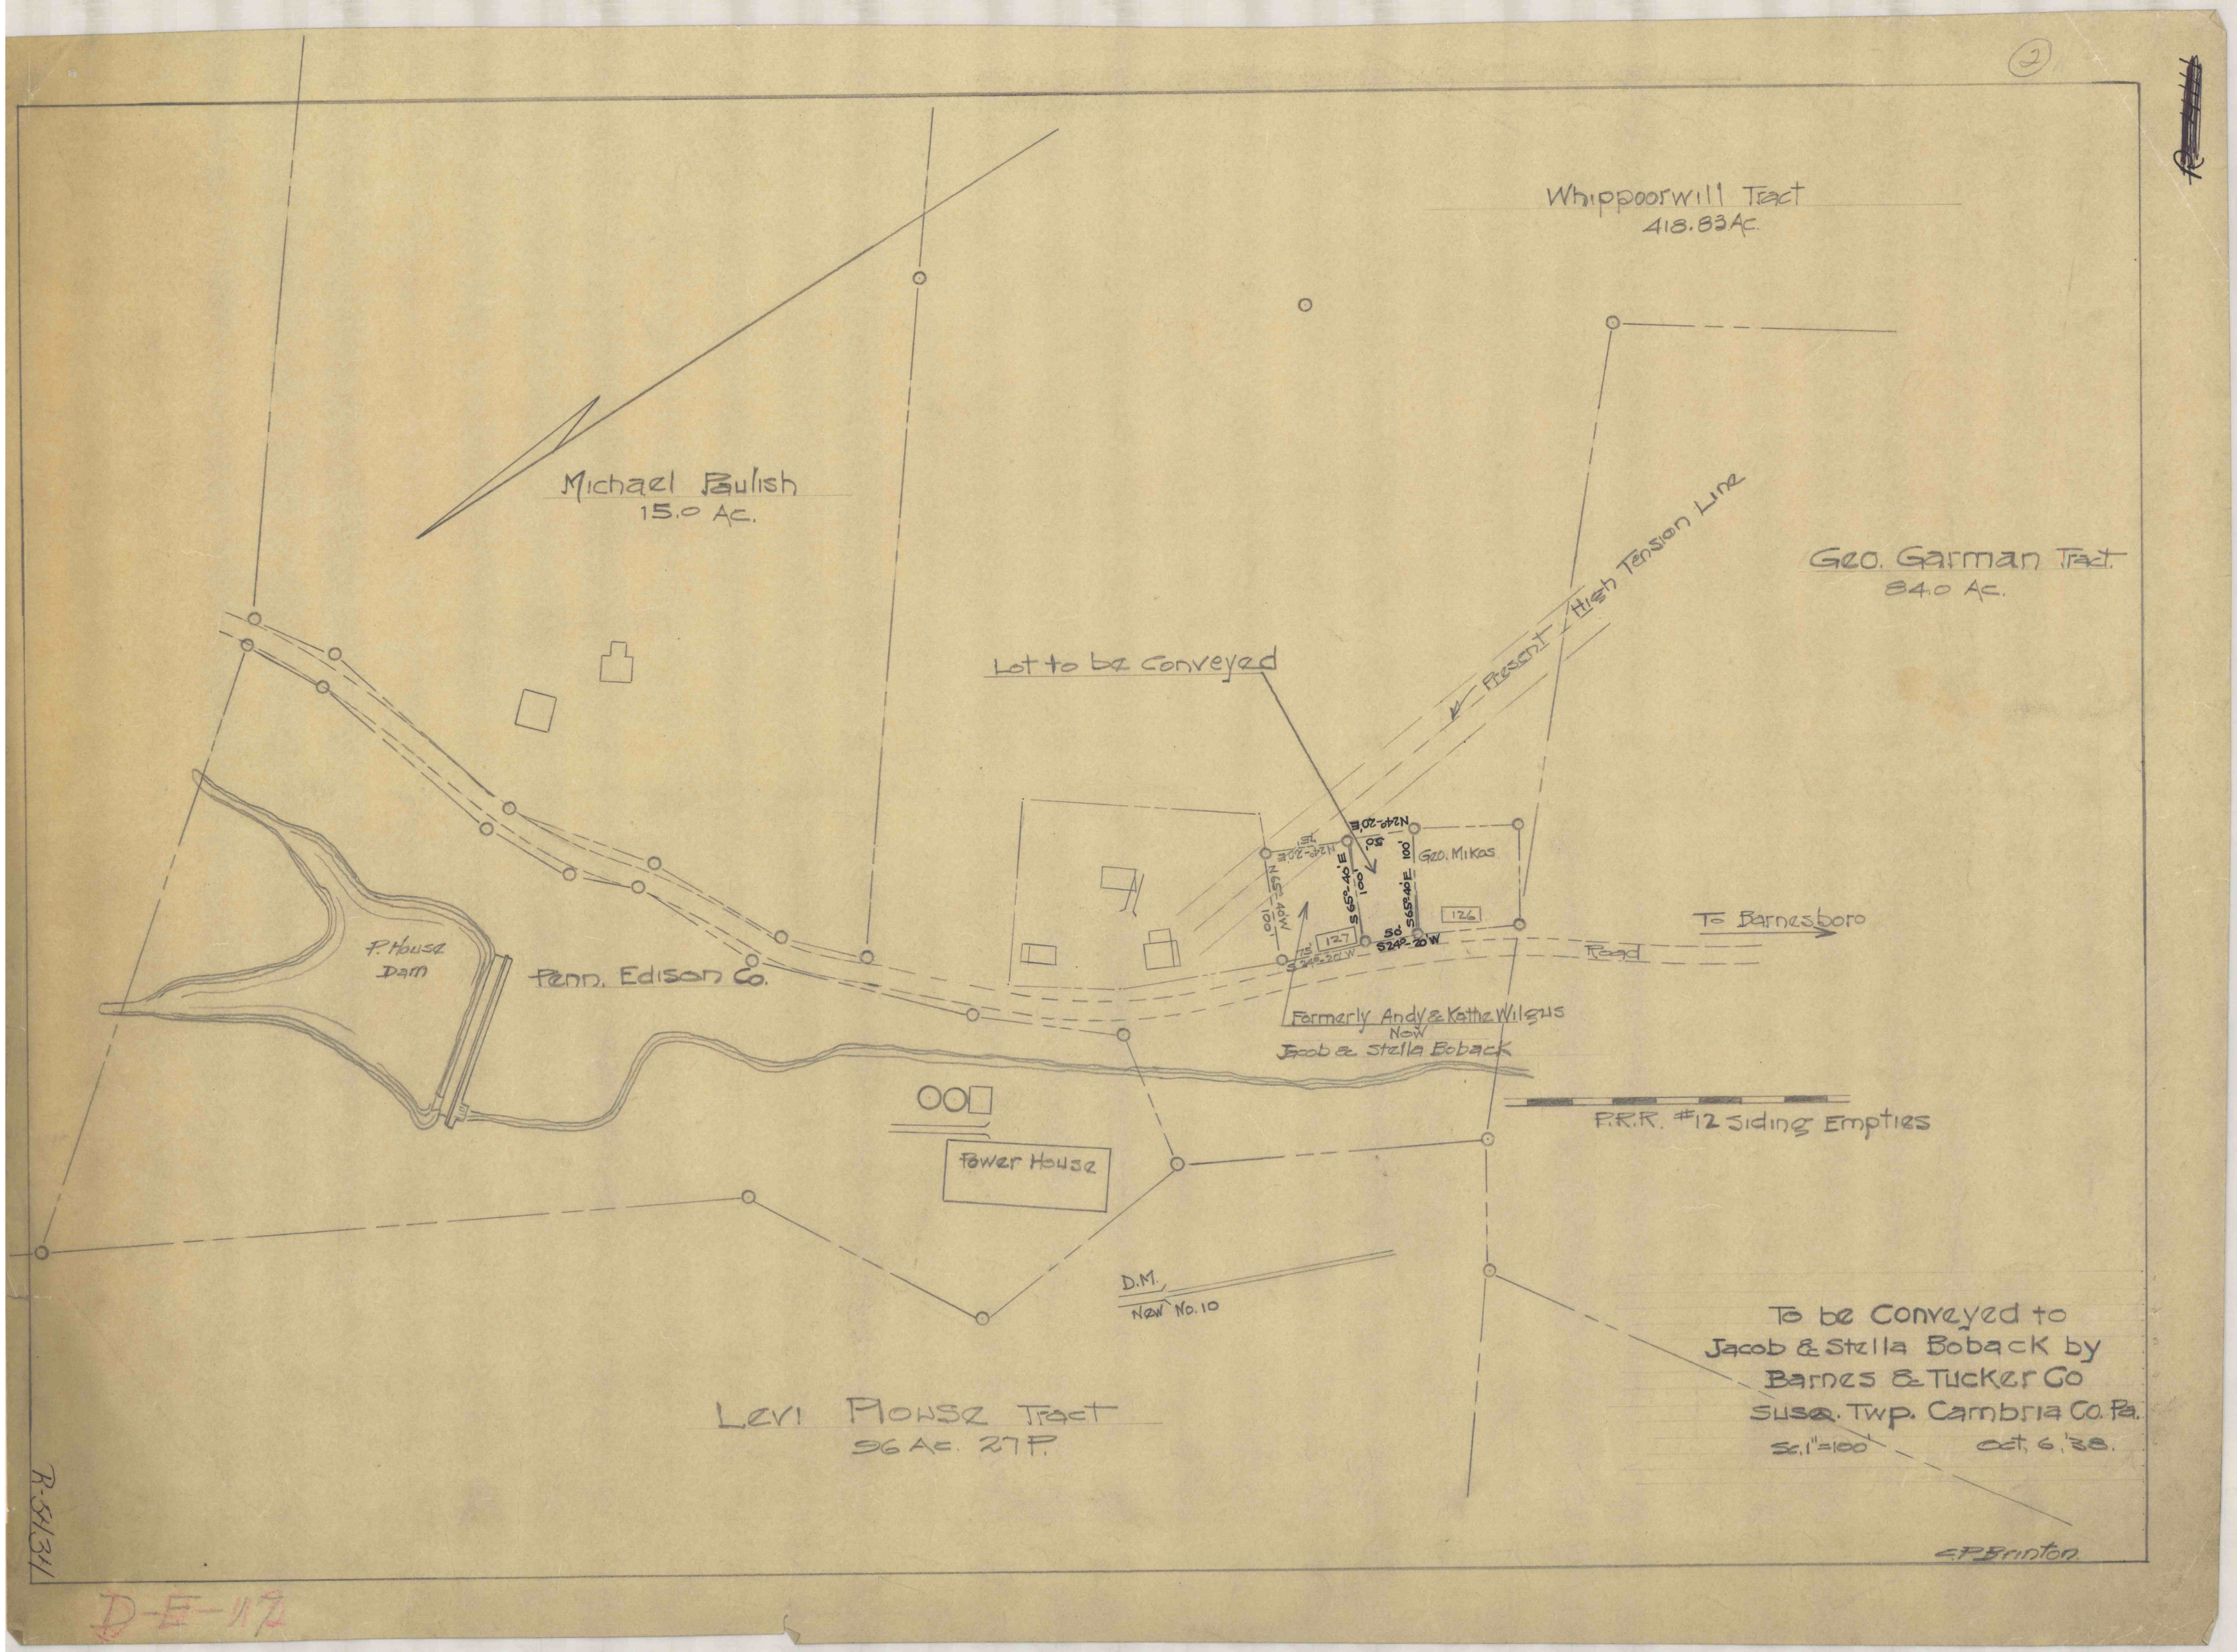

Whippoorwill Tract
418.83 Ac.
Michael Paulish
15.0 Ac.
Geo. Garman Tract
84.0 Ac.
Present High Tension Line
Lot to be Conveyed
Geo. Mikos
126
127
To Barnesboro
Road
P. House Dam
Penn. Edison Co.
Formerly Andy & Kathe Wilgus
Now
Jacob & Stella Boback
P.R.R. #12 Siding Empties
Power House
D.M.
New No. 10
Levi Plouse Tract
96 Ac. 27 P.
To be Conveyed to
Jacob & Stella Boback by
Barnes & Tucker Co
Susq. Twp. Cambria Co. Pa.
Sc. 1"=100'
Oct. 6, '38.
C.P. Brinton

R-5434

D-E-12