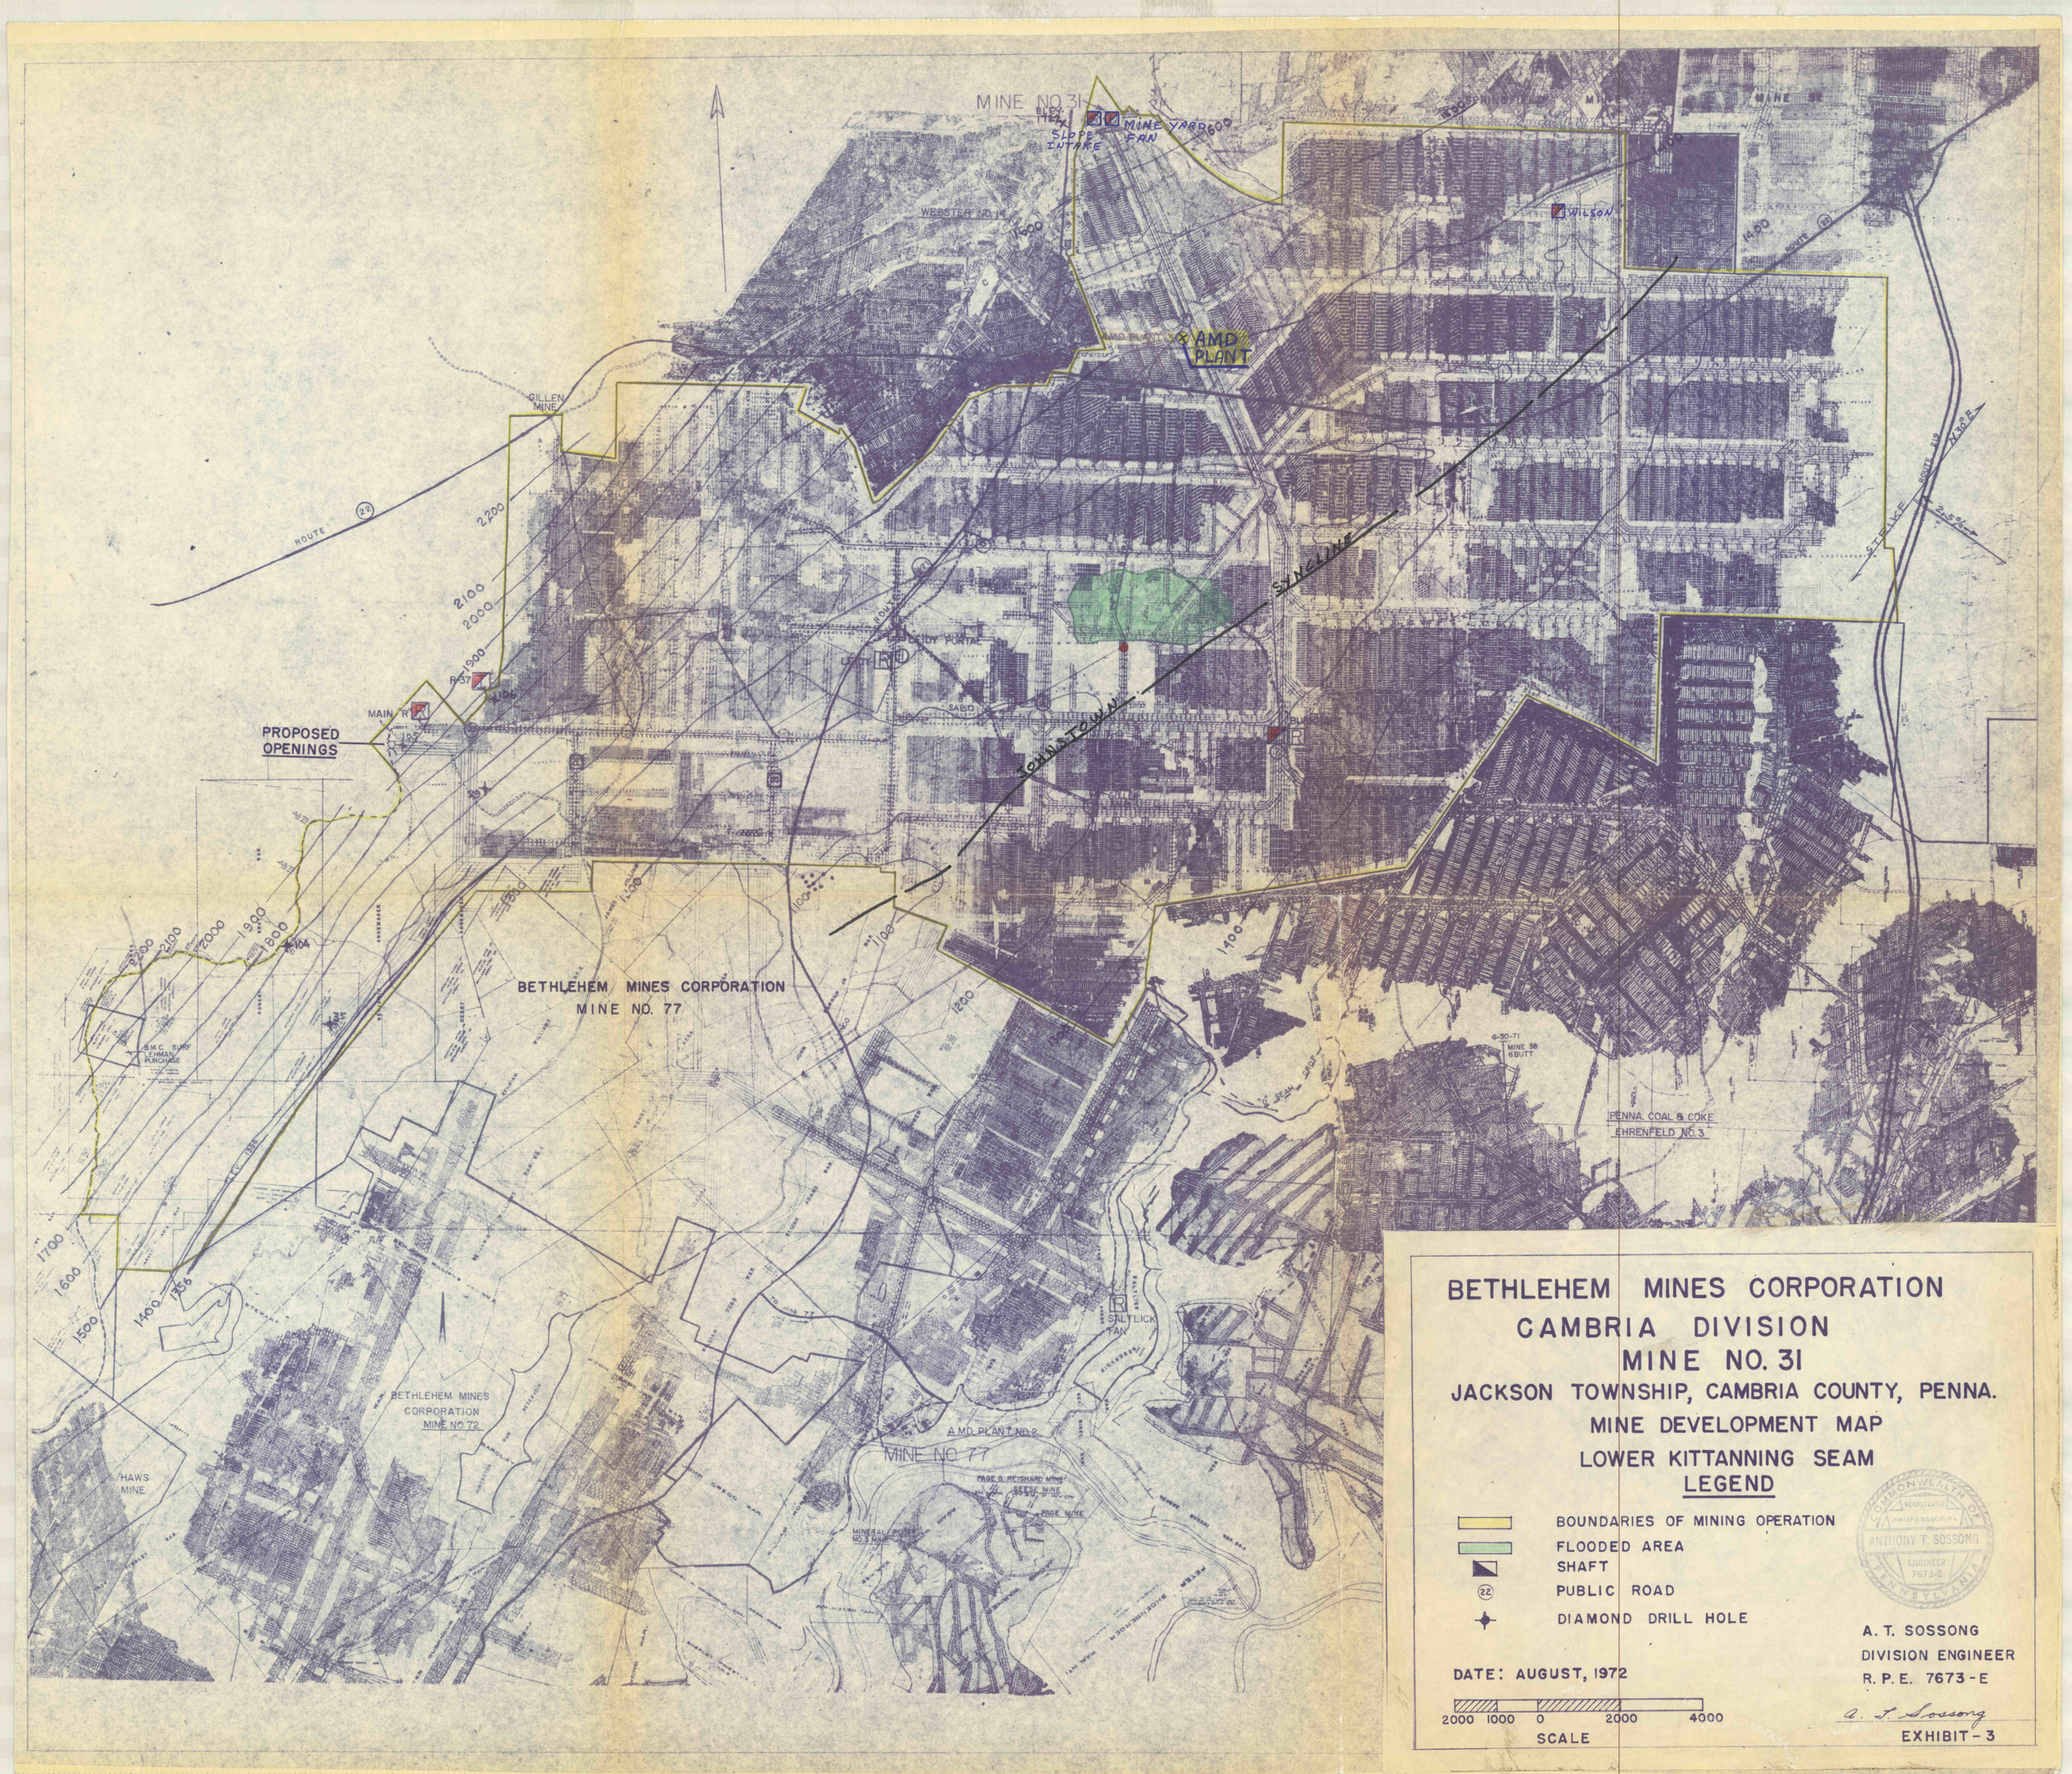
MINE NO. 31
MINE YARD FAN
SLOPE INTAKE
WEBSTER NO. 14
WILSON
AMD PLANT
GILLEN MINE
ROUTE 22
PROPOSED OPENINGS
MAIN R
SYNCLINE
JOHNSTOWN
STRIKE
BETHLEHEM MINES CORPORATION
MINE NO. 77
B.M.C. SURF LEHMAN PURCHASE
PENNA. COAL & COKE
EHRENFELD NO. 3
SALTLICK FAN
BETHLEHEM MINES CORPORATION
MINE NO. 72
HAWS MINE
AMD PLANT NO. 2
MINE NO. 77
PAGE & REIGHARD MINE
SEESE MINE
PAGE MINE
MINERAL POINT NO. 3 MINE
BETHLEHEM MINES CORPORATION
CAMBRIA DIVISION
MINE NO. 31
JACKSON TOWNSHIP, CAMBRIA COUNTY, PENNA.
MINE DEVELOPMENT MAP
LOWER KITTANNING SEAM
LEGEND
BOUNDARIES OF MINING OPERATION
FLOODED AREA
SHAFT
PUBLIC ROAD
DIAMOND DRILL HOLE
DATE: AUGUST, 1972
2000 1000 0 2000 4000
SCALE
COMMONWEALTH OF PENNSYLVANIA
REGISTERED PROFESSIONAL
ANTHONY T. SOSSONG
ENGINEER
7673-E
A. T. SOSSONG
DIVISION ENGINEER
R. P. E. 7673-E
A. T. Sossong
EXHIBIT - 3