


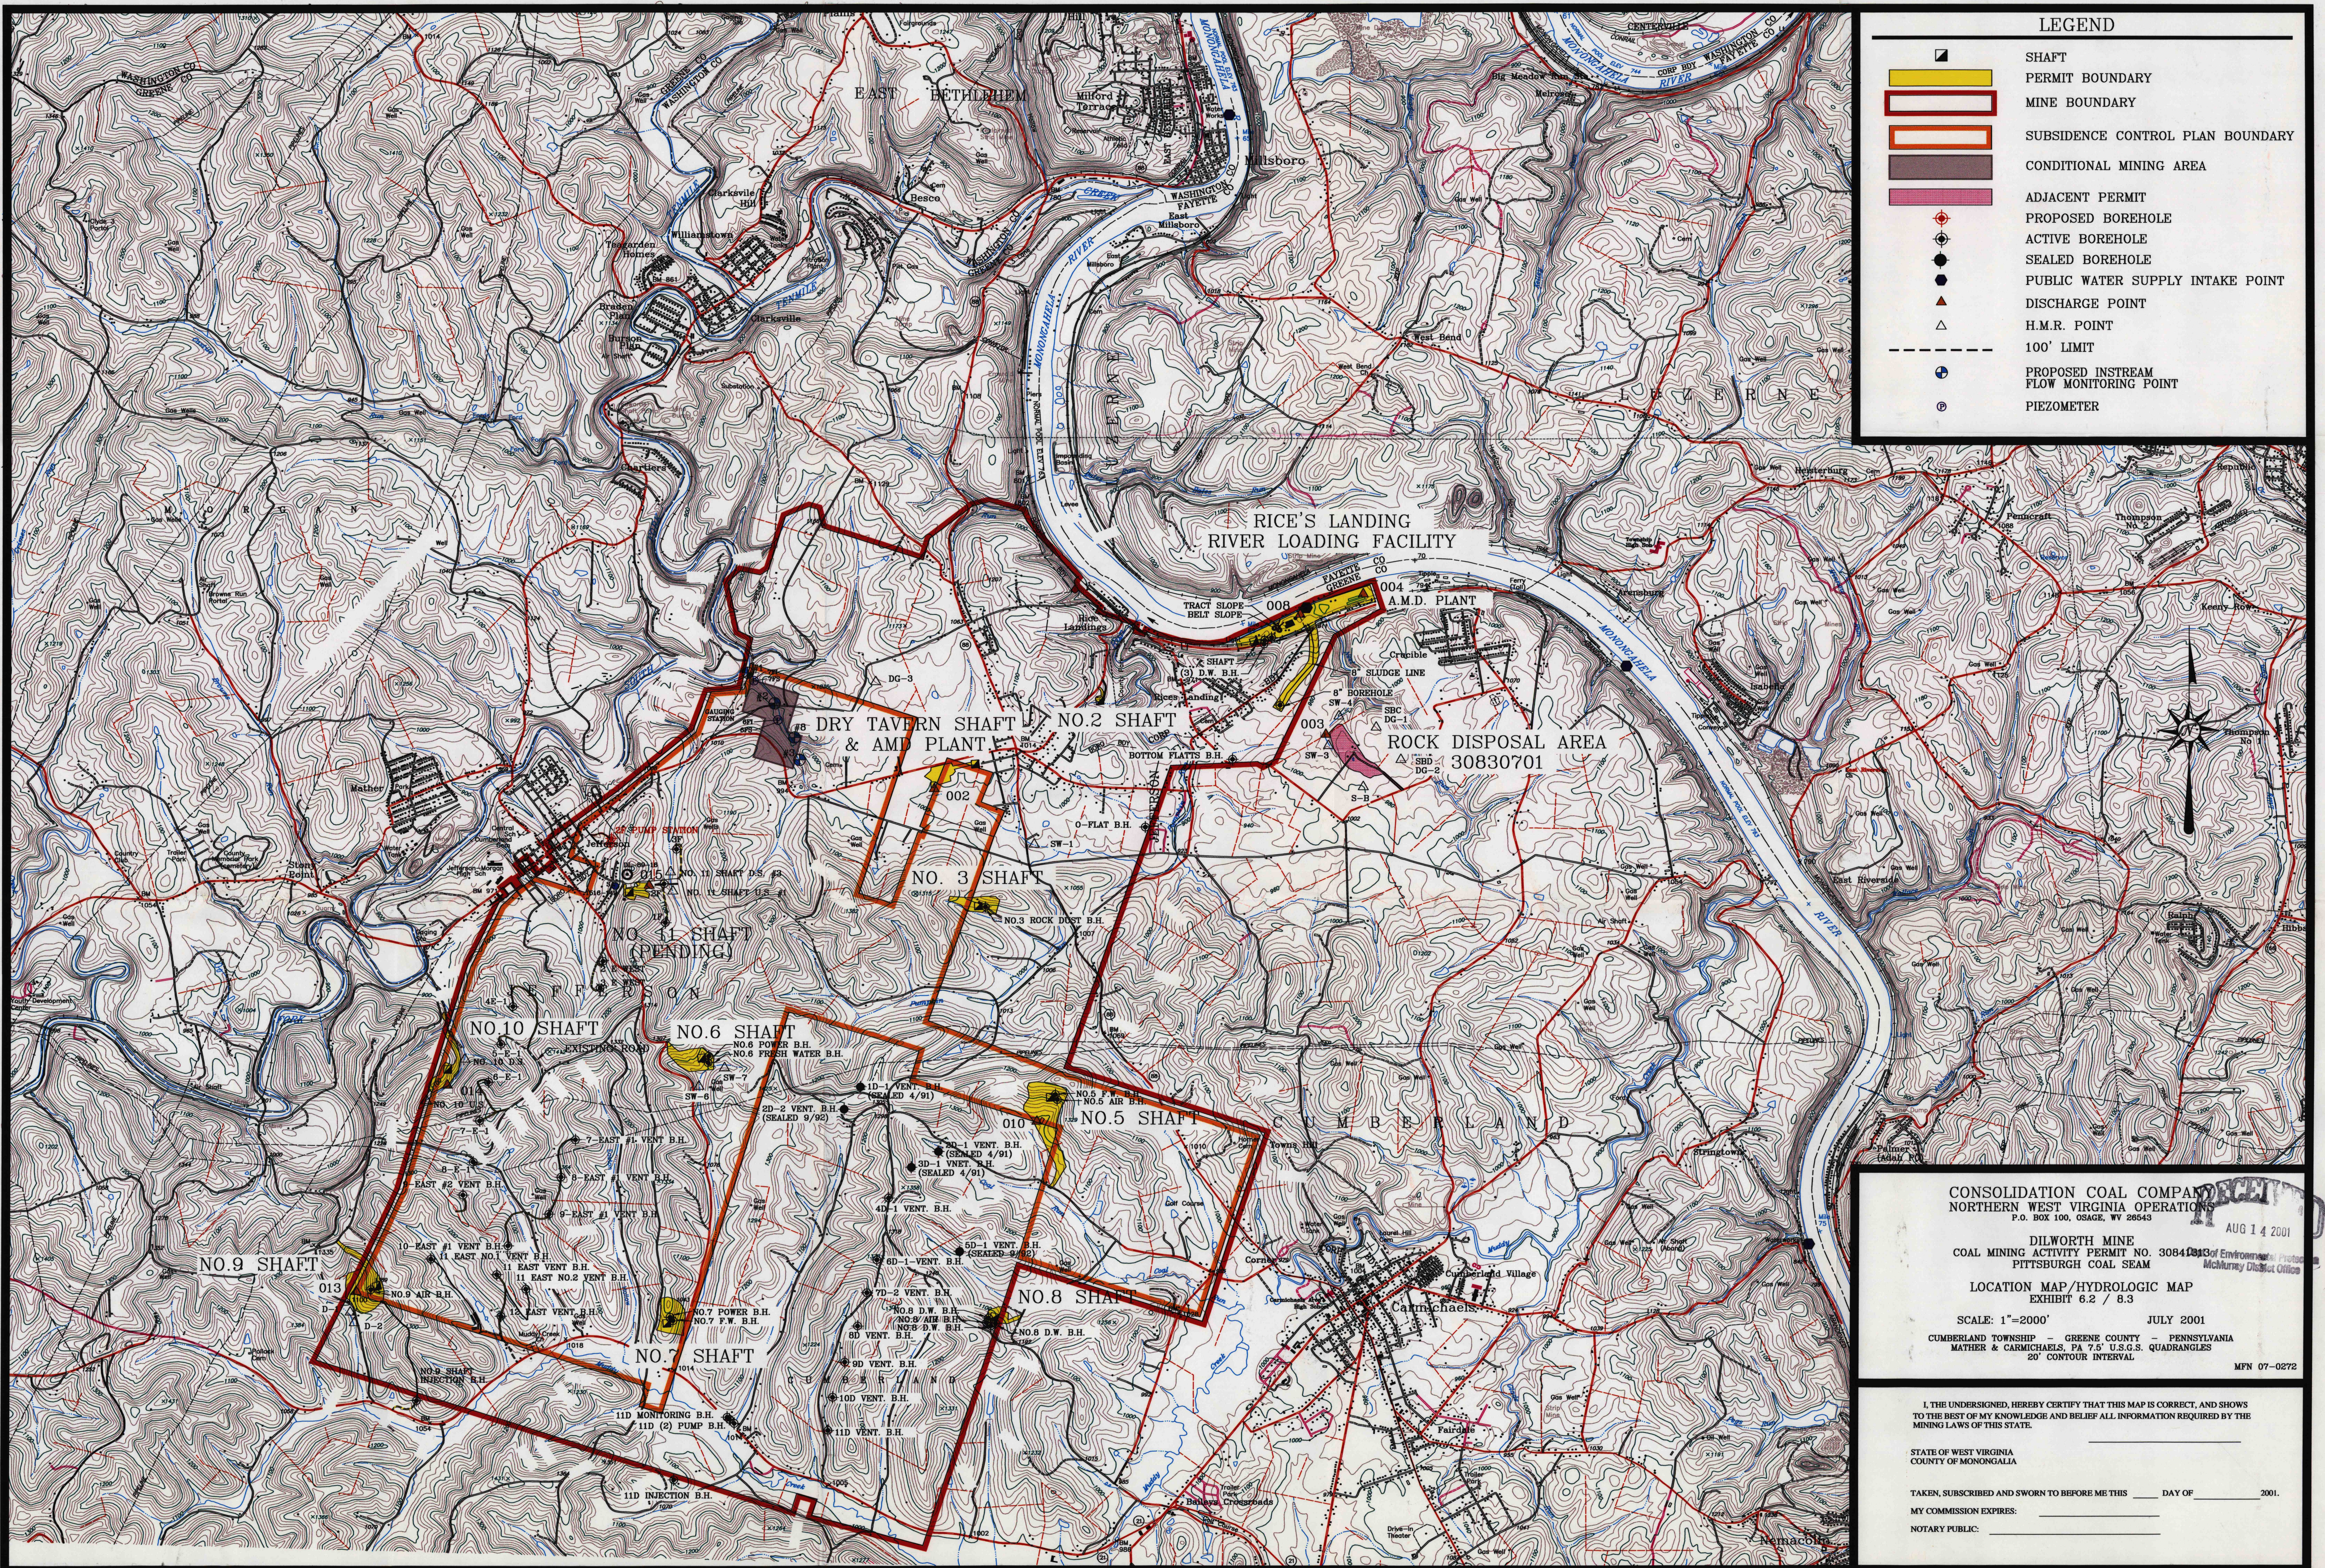

LEGEND

- SHAFT
- PERMIT BOUNDARY
- MINE BOUNDARY
- SUBSIDENCE CONTROL PLAN BOUNDARY
- CONDITIONAL MINING AREA
- ADJACENT PERMIT
- PROPOSED BOREHOLE
- ACTIVE BOREHOLE
- SEALED BOREHOLE
- PUBLIC WATER SUPPLY INTAKE POINT
- DISCHARGE POINT
- H.M.R. POINT
- 100' LIMIT
- PROPOSED INSTREAM FLOW MONITORING POINT
- PIEZOMETER

CONSOLIDATION COAL COMPANY
NORTHERN WEST VIRGINIA OPERATIONS
P.O. BOX 100, OSAGE, WV 26043

AUG 14 2001

DILWORTH MINE
COAL MINING ACTIVITY PERMIT NO. 30841013 of Environmental Protection
PITTSBURGH COAL SEAM
McMurry District Office

LOCATION MAP/HYDROLOGIC MAP
EXHIBIT 6.2 / 8.3

SCALE: 1"=2000' JULY 2001

CUMBERLAND TOWNSHIP - GREENE COUNTY - PENNSYLVANIA
MATHER & CARMICHAELS, PA 7.5' U.S.G.S. QUADRANGLES
20' CONTOUR INTERVAL

MFN 07-0272

I, THE UNDERSIGNED, HEREBY CERTIFY THAT THIS MAP IS CORRECT, AND SHOWS TO THE BEST OF MY KNOWLEDGE AND BELIEF ALL INFORMATION REQUIRED BY THE MINING LAWS OF THIS STATE.

STATE OF WEST VIRGINIA
COUNTY OF MONONGALIA

TAKEN, SUBSCRIBED AND SWORN TO BEFORE ME THIS _____ DAY OF _____ 2001.

MY COMMISSION EXPIRES: _____

NOTARY PUBLIC: _____