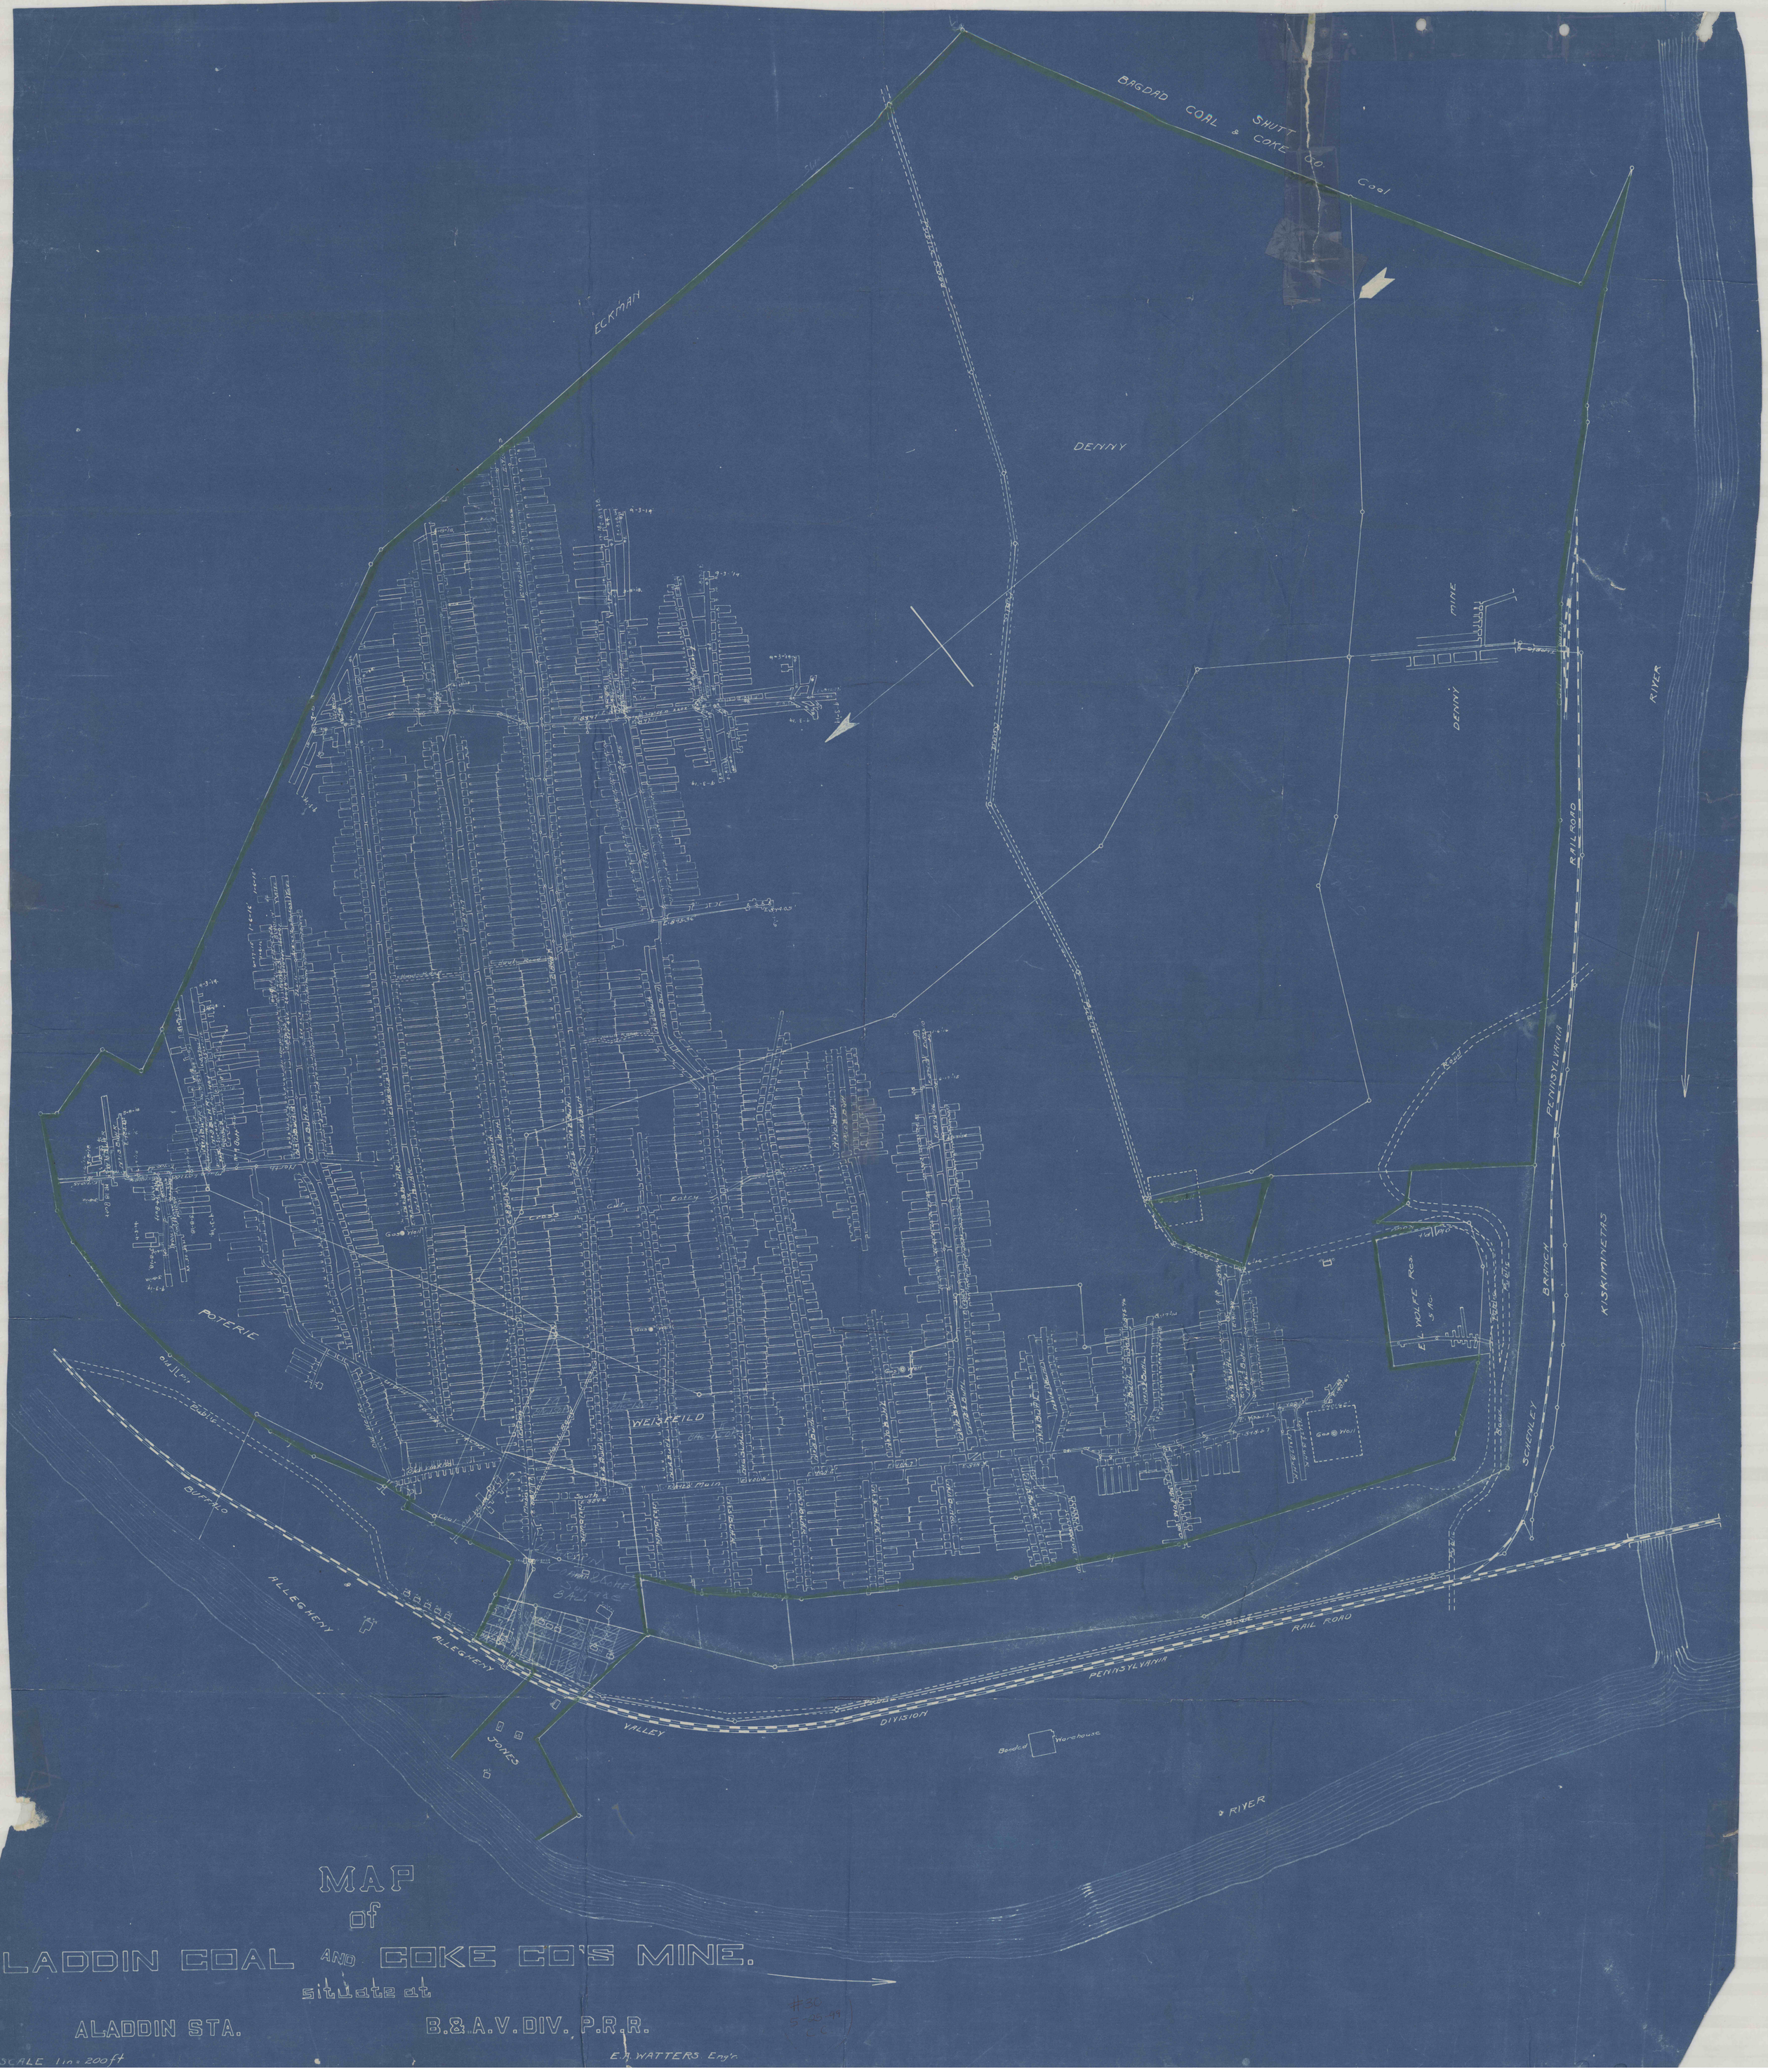
BAGDAD COAL SHUTT & COKE CO.
Coal
ECKMAN
DENNY
DENNY
MINE
RAIL ROAD
PENNSYLVANIA
RIVER
KISKIMINETAS
BRANCH
SCHENLEY
E. L. WOLFE Res.
5 Ac.
POTERIE
WEISFELD
Gas Well
Entry
Cross
Cut
Main
South
BUFFALO
ALLEGHENY
ALLEGHENY
VALLEY
DIVISION
PENNSYLVANIA
RAIL ROAD
JONES
Bonded
Warehouse
RIVER
MAP
of
ALADDIN COAL AND COKE CO'S MINE.
situate at
ALADDIN STA.
B.&A.V. DIV. P.R.R.
SCALE 1in = 200ft
E. A. WATTERS Eng'r.
#30
5-25-99
C.C.