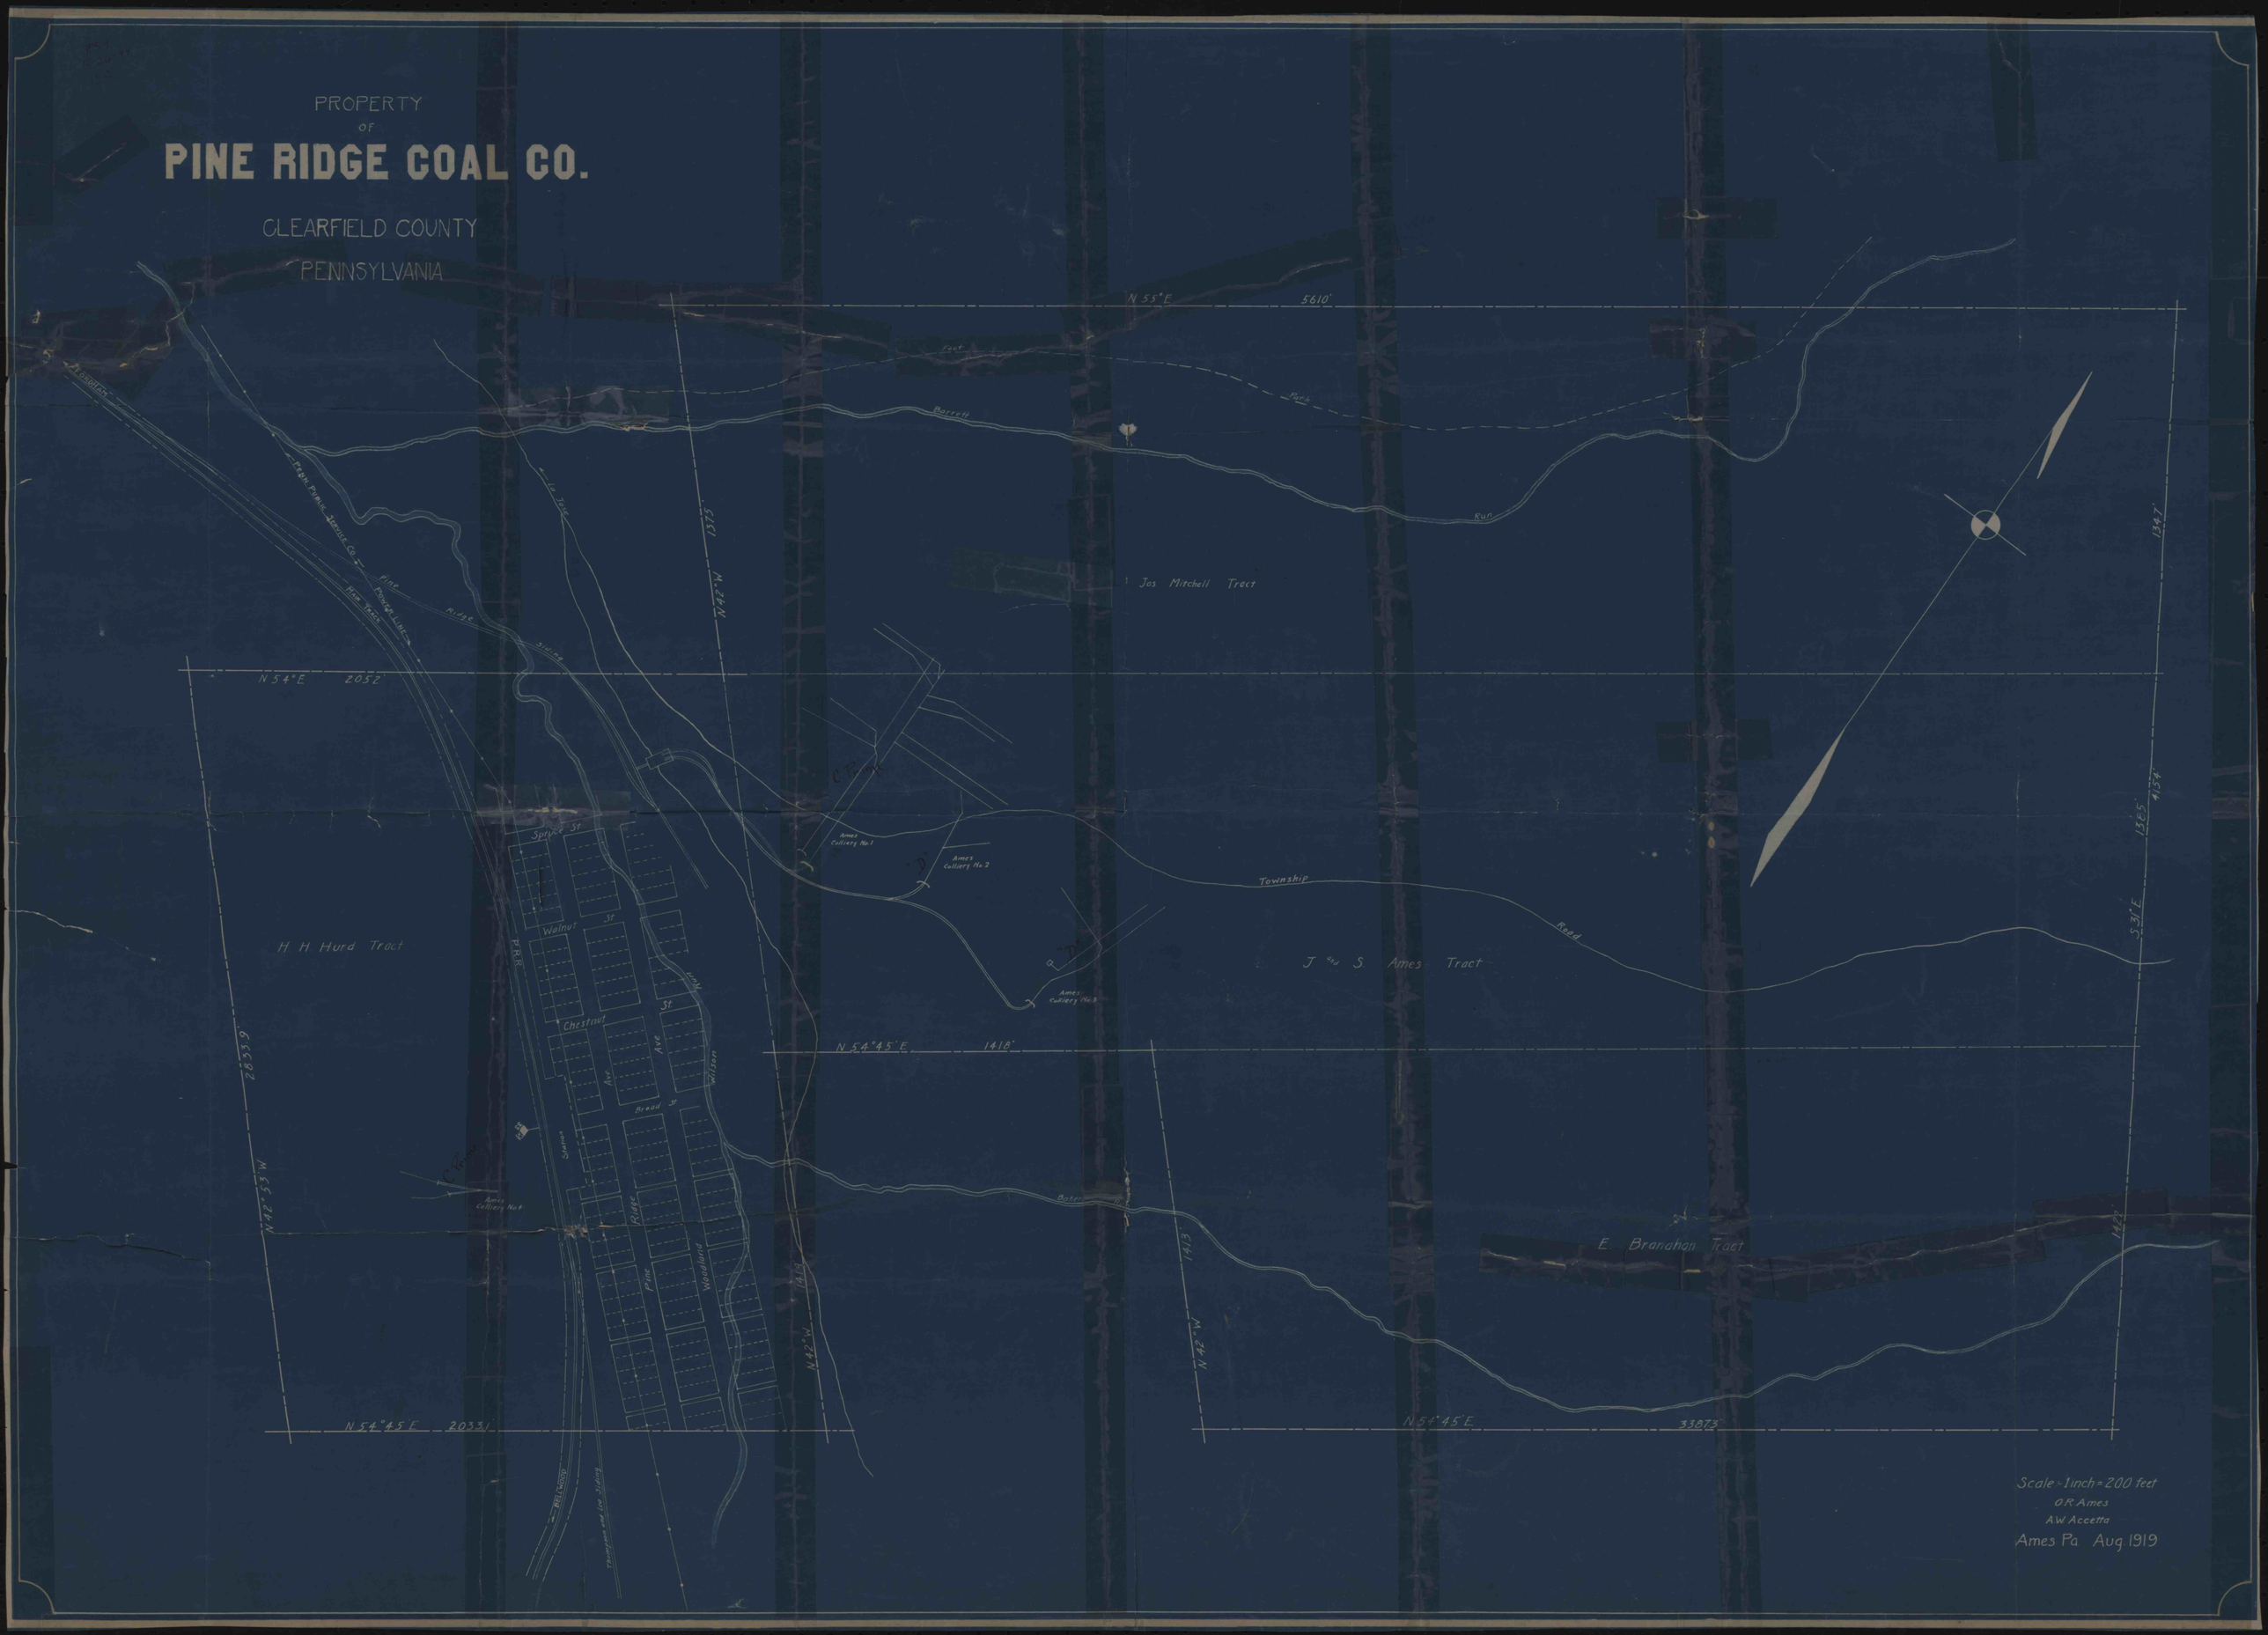
PROPERTY
OF
PINE RIDGE COAL CO.
CLEARFIELD COUNTY
PENNSYLVANIA
N 55°E 5610'
Foot Path
Barrett Run
Jos Mitchell Tract
N 54°E 2052'
N 42°W 1375'
Township Road
J and S Ames Tract
H H Hurd Tract
Spruce St
Walnut St
Chestnut St
Broad St
Pine Ridge Ave
Woodland Ave
Wilson Run
Ames Colliery No 1
Ames Colliery No 2
Ames Colliery No 3
Ames Colliery No 4
N 54°45'E 1418'
N 42°W 1413'
N 54°45'E 2033'
N 54°45'E 3387'
N 42°53'W 2833.9'
S 31°E 1385'
1347'
Baker Run
E Branahan Tract
Scale - 1 inch = 200 feet
O R Ames
A W Accetta
Ames Pa Aug 1919