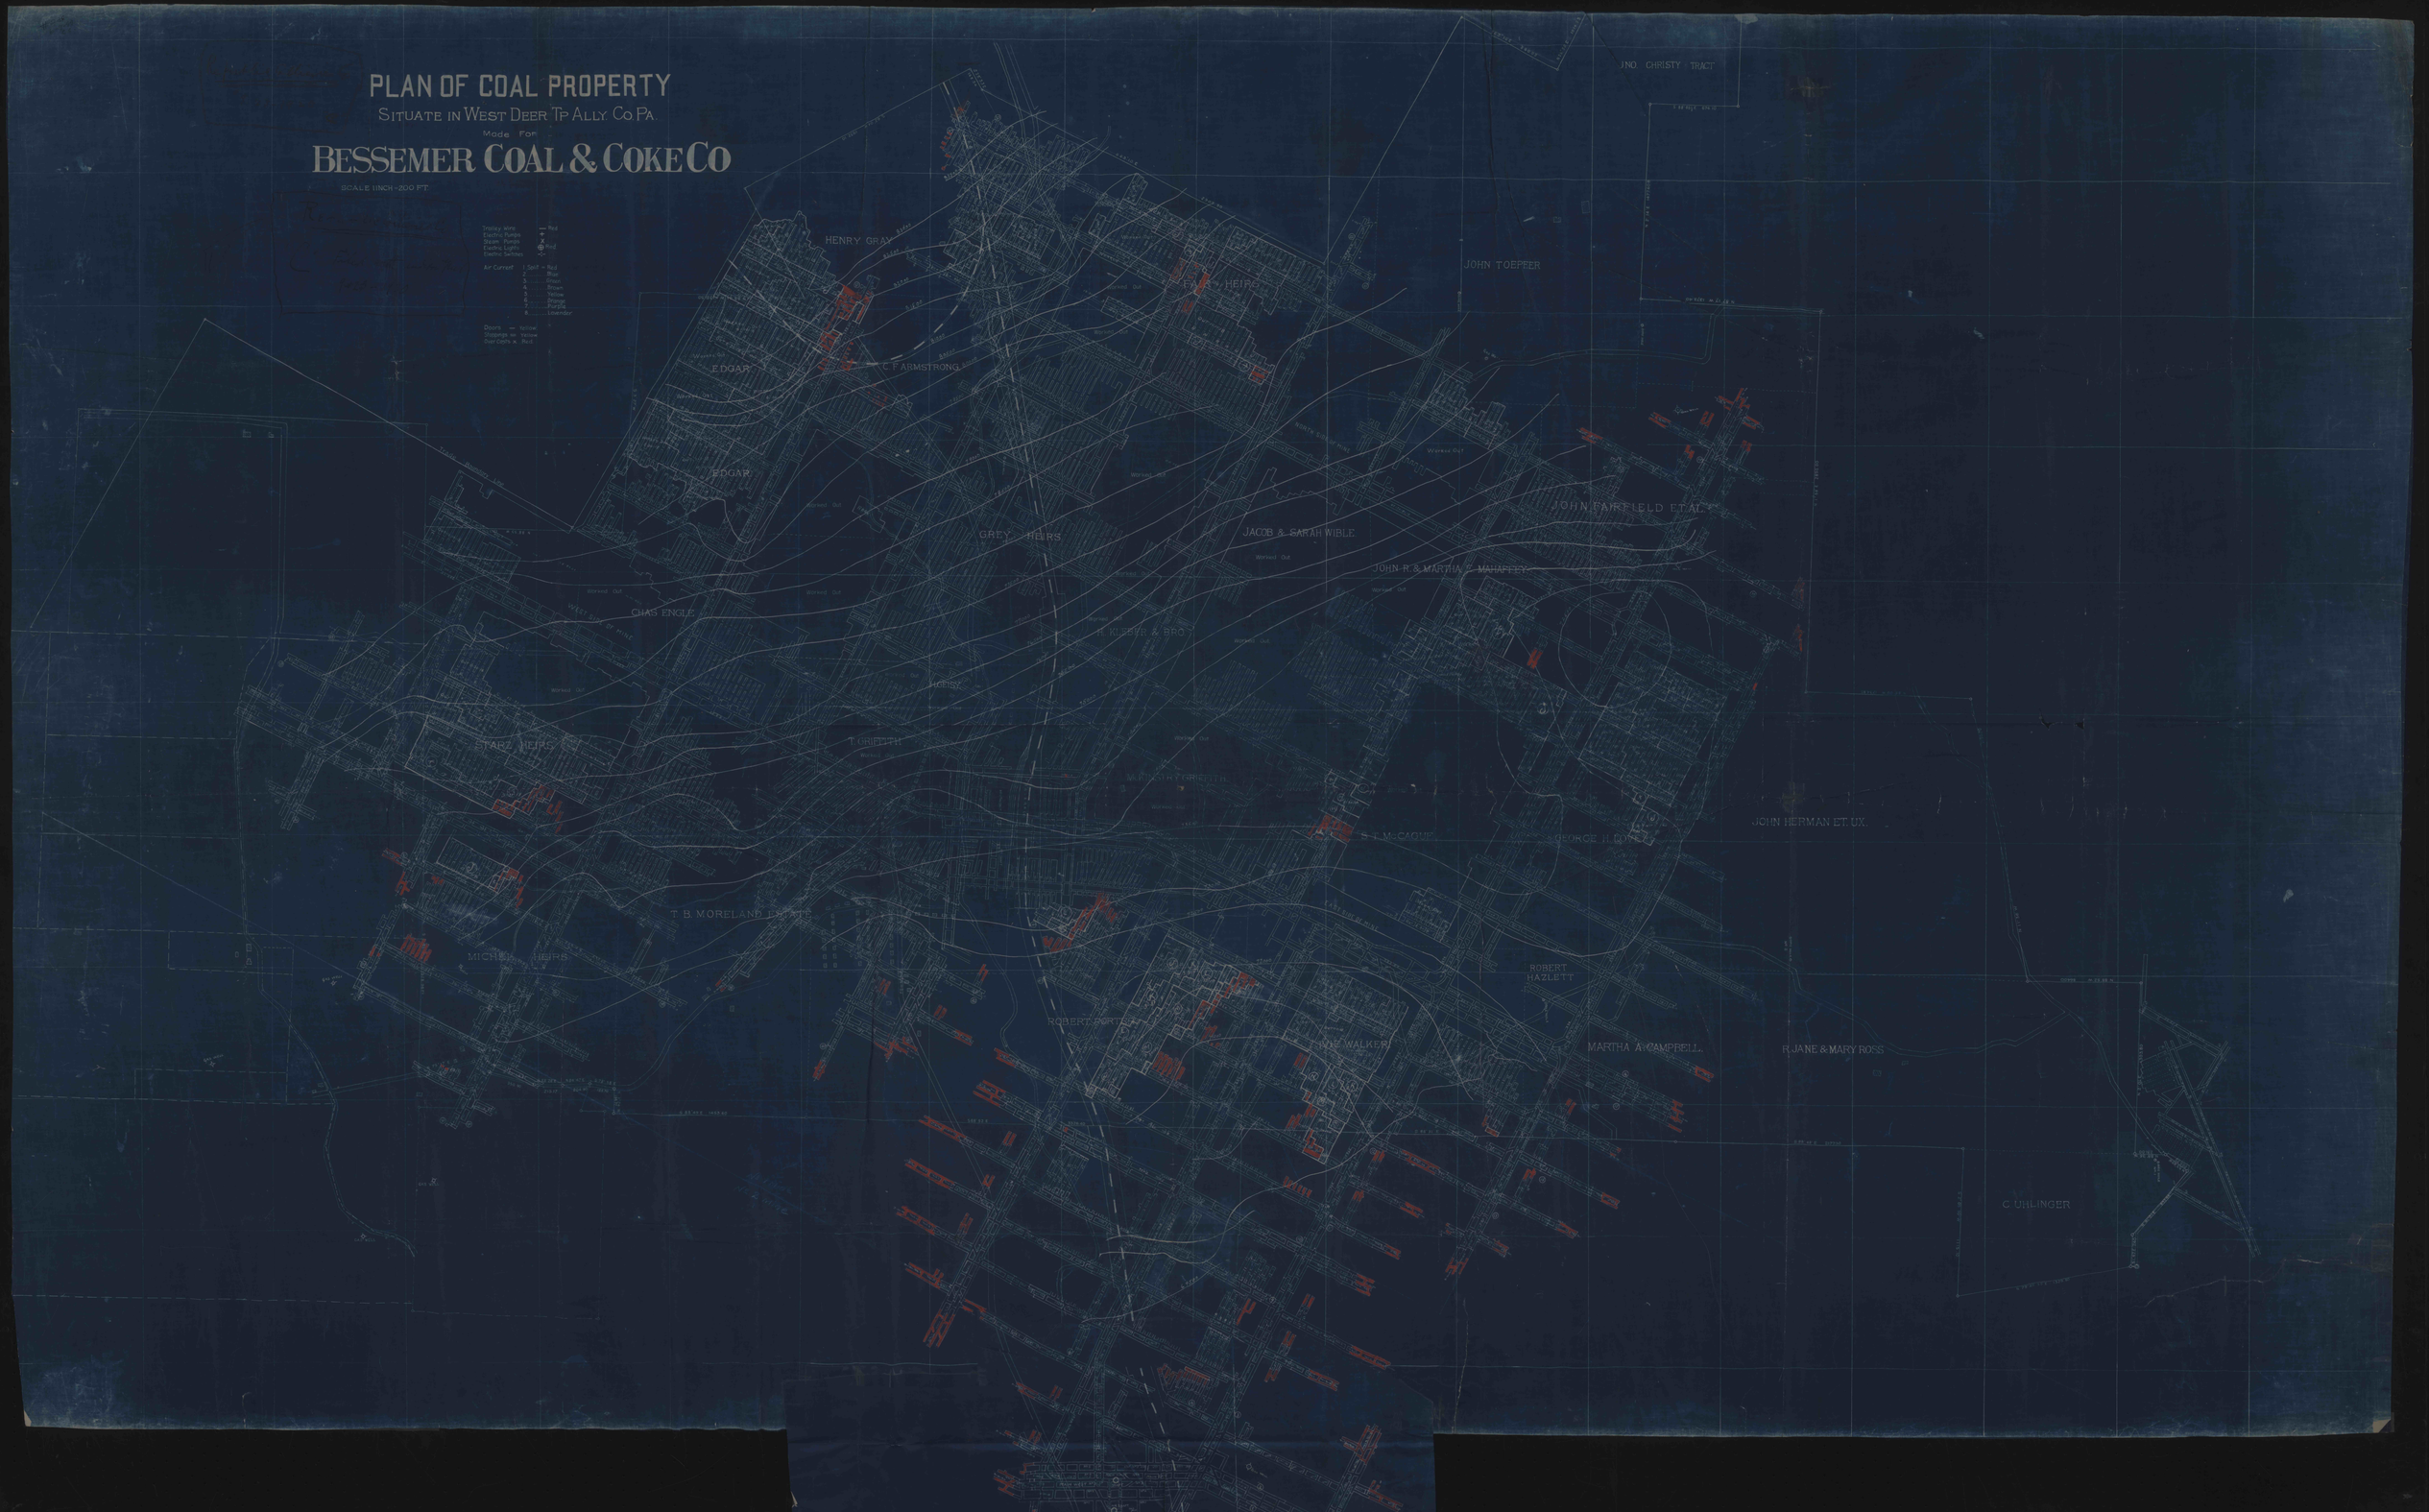
PLAN OF COAL PROPERTY
SITUATE IN WEST DEER TP ALLY. CO PA.
Made For
BESSEMER COAL & COKE CO
SCALE 1 INCH = 200 FT.
HENRY GRAY
JOHN TOEPFER
JNO. CHRISTY TRACT
EDGAR
C. F. ARMSTRONG
GREY HEIRS
JACOB & SARAH WIBLE
JOHN FAIRFIELD ET AL.
JOHN R. & MARTHA C. MAHAFFEY
CHAS ENGLE
STARZ HEIRS
T. GRIFFITH
JOHN HERMAN ET. UX.
T. B. MORELAND ESTATE
ROBERT HAZLETT
MARTHA A. CAMPBELL
R. JANE & MARY ROSS
C. UHLINGER