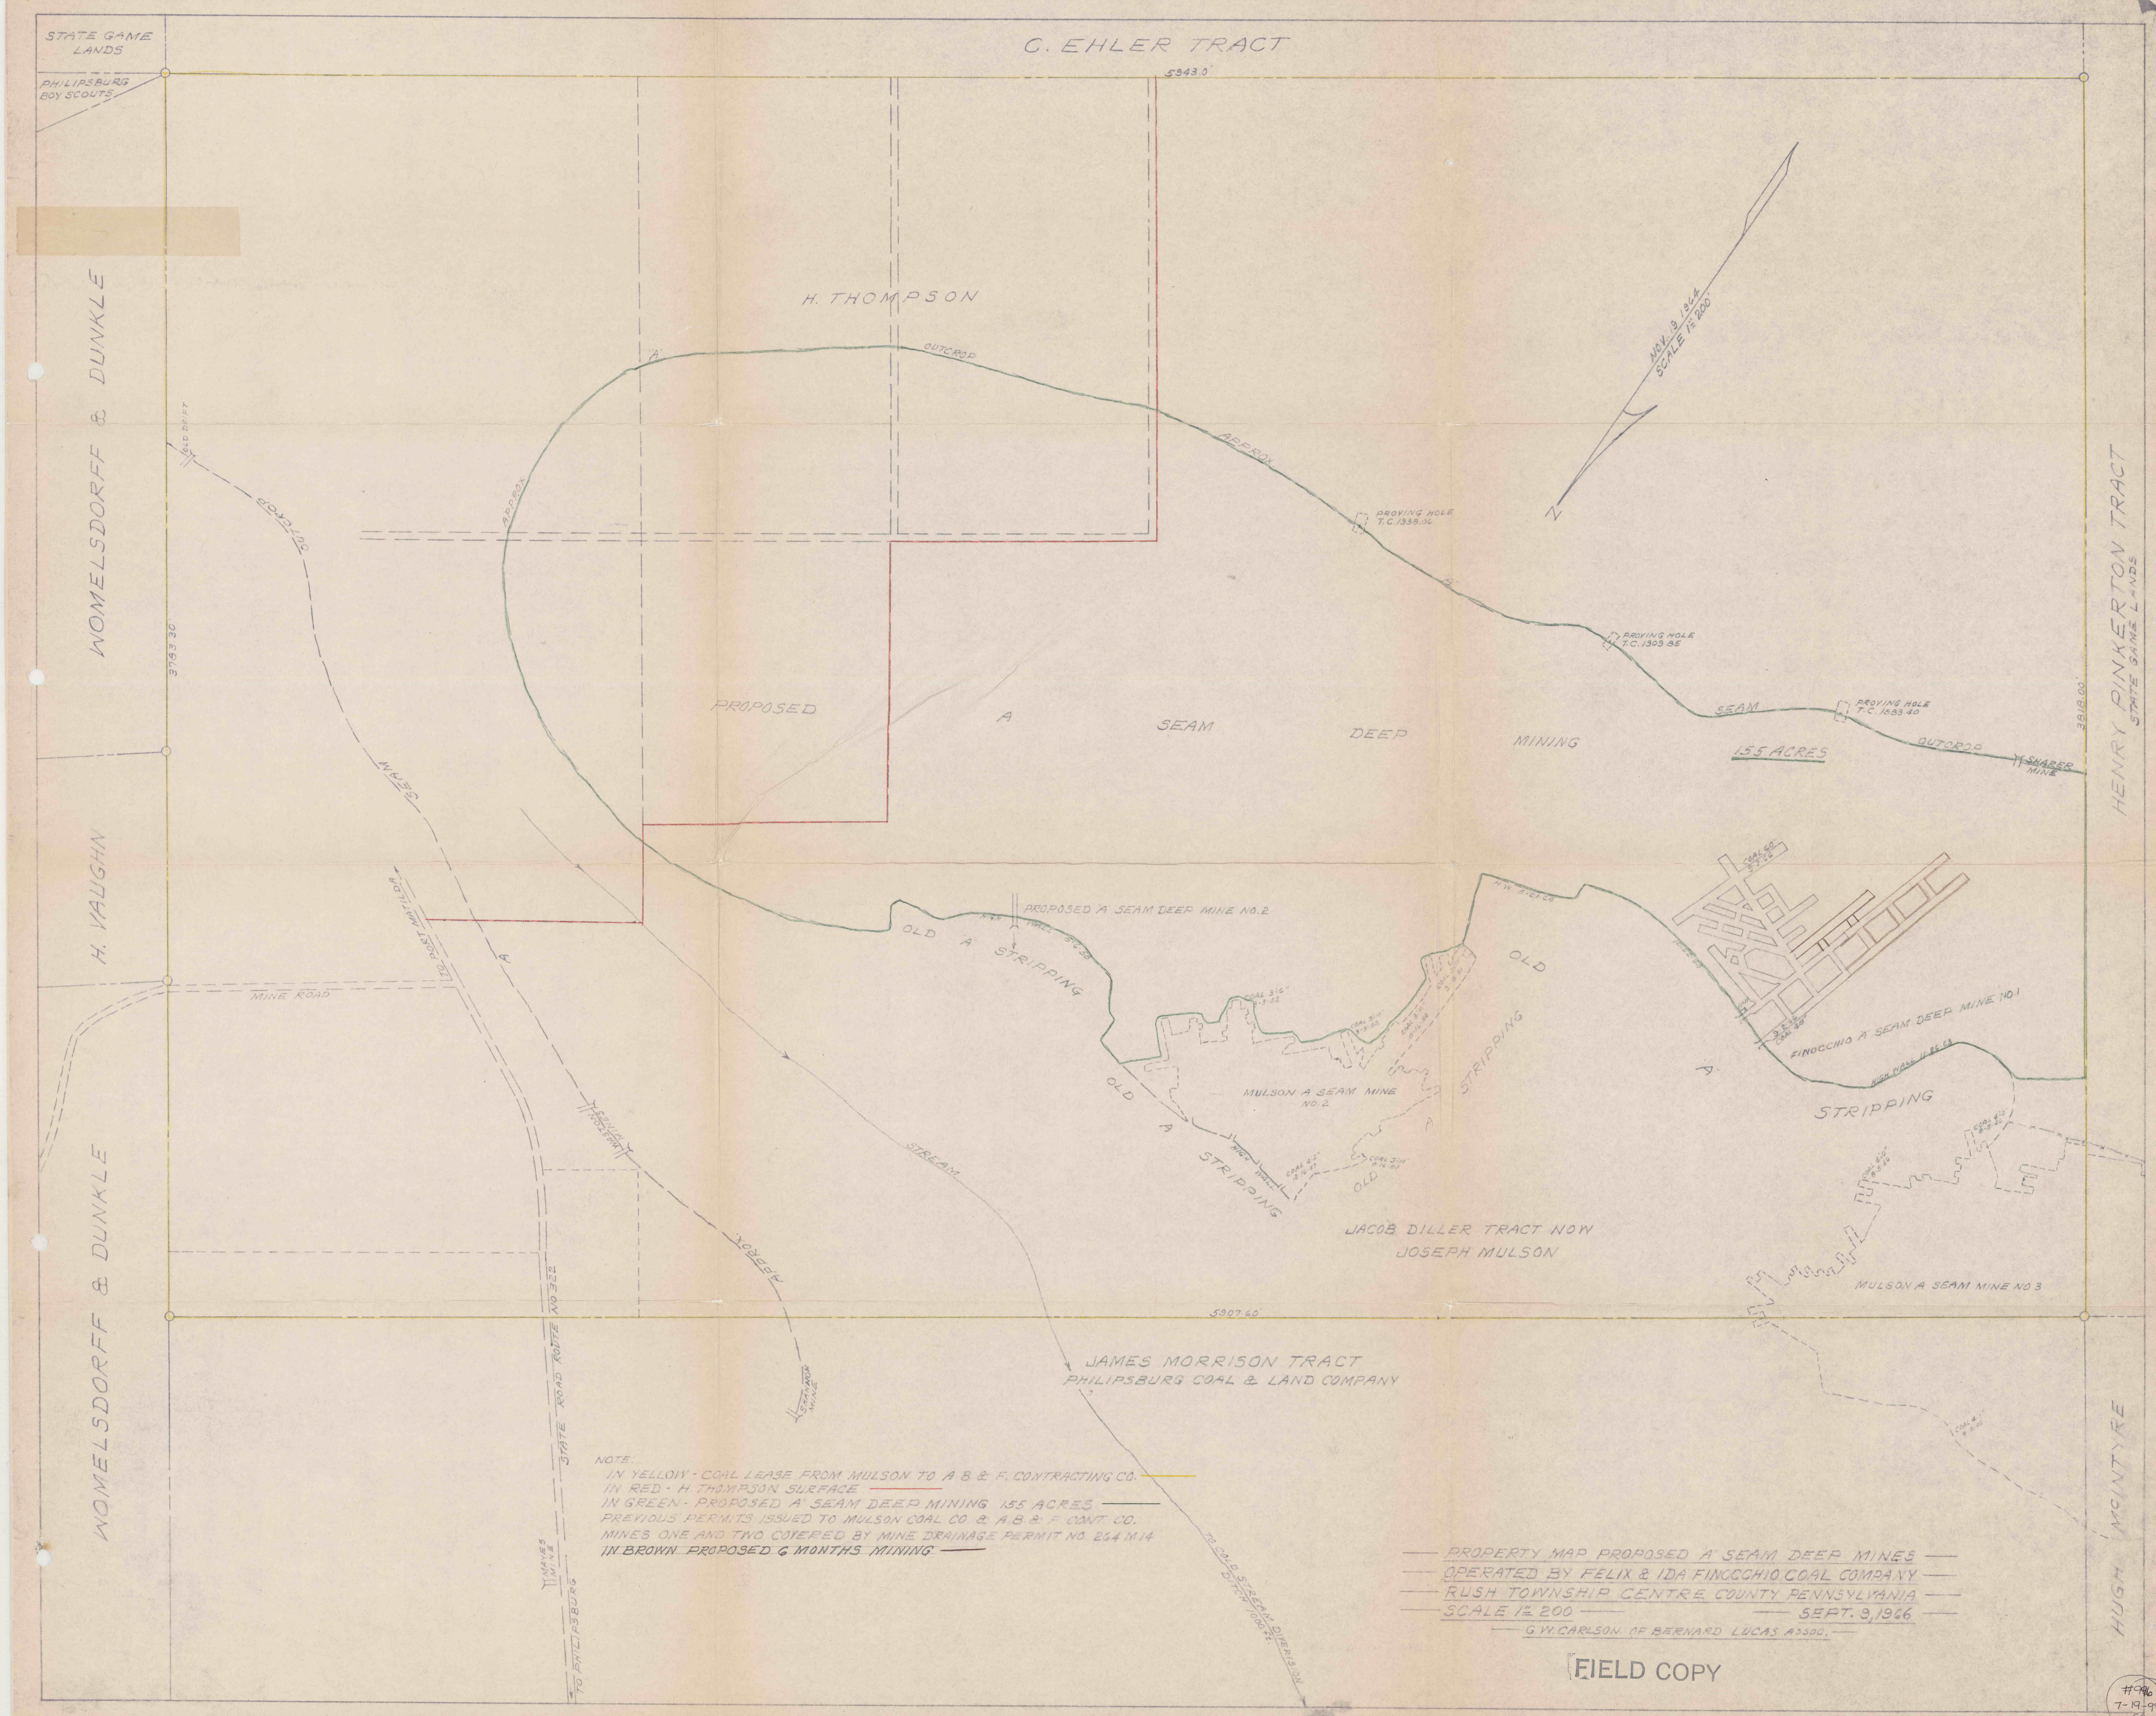
C. EHLER TRACT
STATE GAME LANDS
PHILIPSBURG BOY SCOUTS
5943.0'
H. THOMPSON
OUTCROP
APPROX
PROVING HOLE T.C. 1338.06
PROVING HOLE T.C. 1909.85
PROVING HOLE T.C. 1683.40
NOV. 19, 1964 SCALE 1"= 200'
N
WOMELSDORFF & DUNKLE
H. VAUGHN
WOMELSDORFF & DUNKLE
HENRY PINKERTON TRACT
STATE GAME LANDS
HUGH MCINTYRE
3793.30
3818.00'
OLD DRIFT
OUTCROP
SEAM
PROPOSED A SEAM DEEP MINING
155 ACRES
SHARER MINE
PROPOSED 'A' SEAM DEEP MINE NO. 2
OLD A STRIPPING
MINE ROAD
TO PORT MATILDA
FINOCCHIO A SEAM DEEP MINE NO. 1
STRIPPING
MULSON A SEAM MINE NO. 2
WASTON MINES
STREAM
APPROX
JACOB DILLER TRACT NOW
JOSEPH MULSON
MULSON A SEAM MINE NO 3
5907.60'
JAMES MORRISON TRACT
PHILIPSBURG COAL & LAND COMPANY
SHANNON MINE
STATE ROAD ROUTE NO 322
MAYES MINE
TO PHILIPSBURG
TO COLD STREAM DIVERSION DITCH 1000 FT.
NOTE:
IN YELLOW - COAL LEASE FROM MULSON TO A B & F. CONTRACTING CO.
IN RED - H THOMPSON SURFACE
IN GREEN - PROPOSED A' SEAM DEEP MINING 155 ACRES
PREVIOUS PERMITS ISSUED TO MULSON COAL CO. & A.B. & F. CONT. CO.
MINES ONE AND TWO COVERED BY MINE DRAINAGE PERMIT NO. 264 M 14
IN BROWN PROPOSED 6 MONTHS MINING
PROPERTY MAP PROPOSED A' SEAM DEEP MINES
OPERATED BY FELIX & IDA FINOCCHIO COAL COMPANY
RUSH TOWNSHIP CENTRE COUNTY PENNSYLVANIA
SCALE 1"= 200
SEPT. 9, 1966
G.W. CARLSON OF BERNARD LUCAS ASSOC.
FIELD COPY
#96
7-19-99
CC