Plan Showing Property of the Abraham Coal & Mining Company.

Situated at Adelaide,
Dunbar Township,
Fayette Co. Pa.

Scale 200 Ft = One Inch.

Chas S Gause C.E.
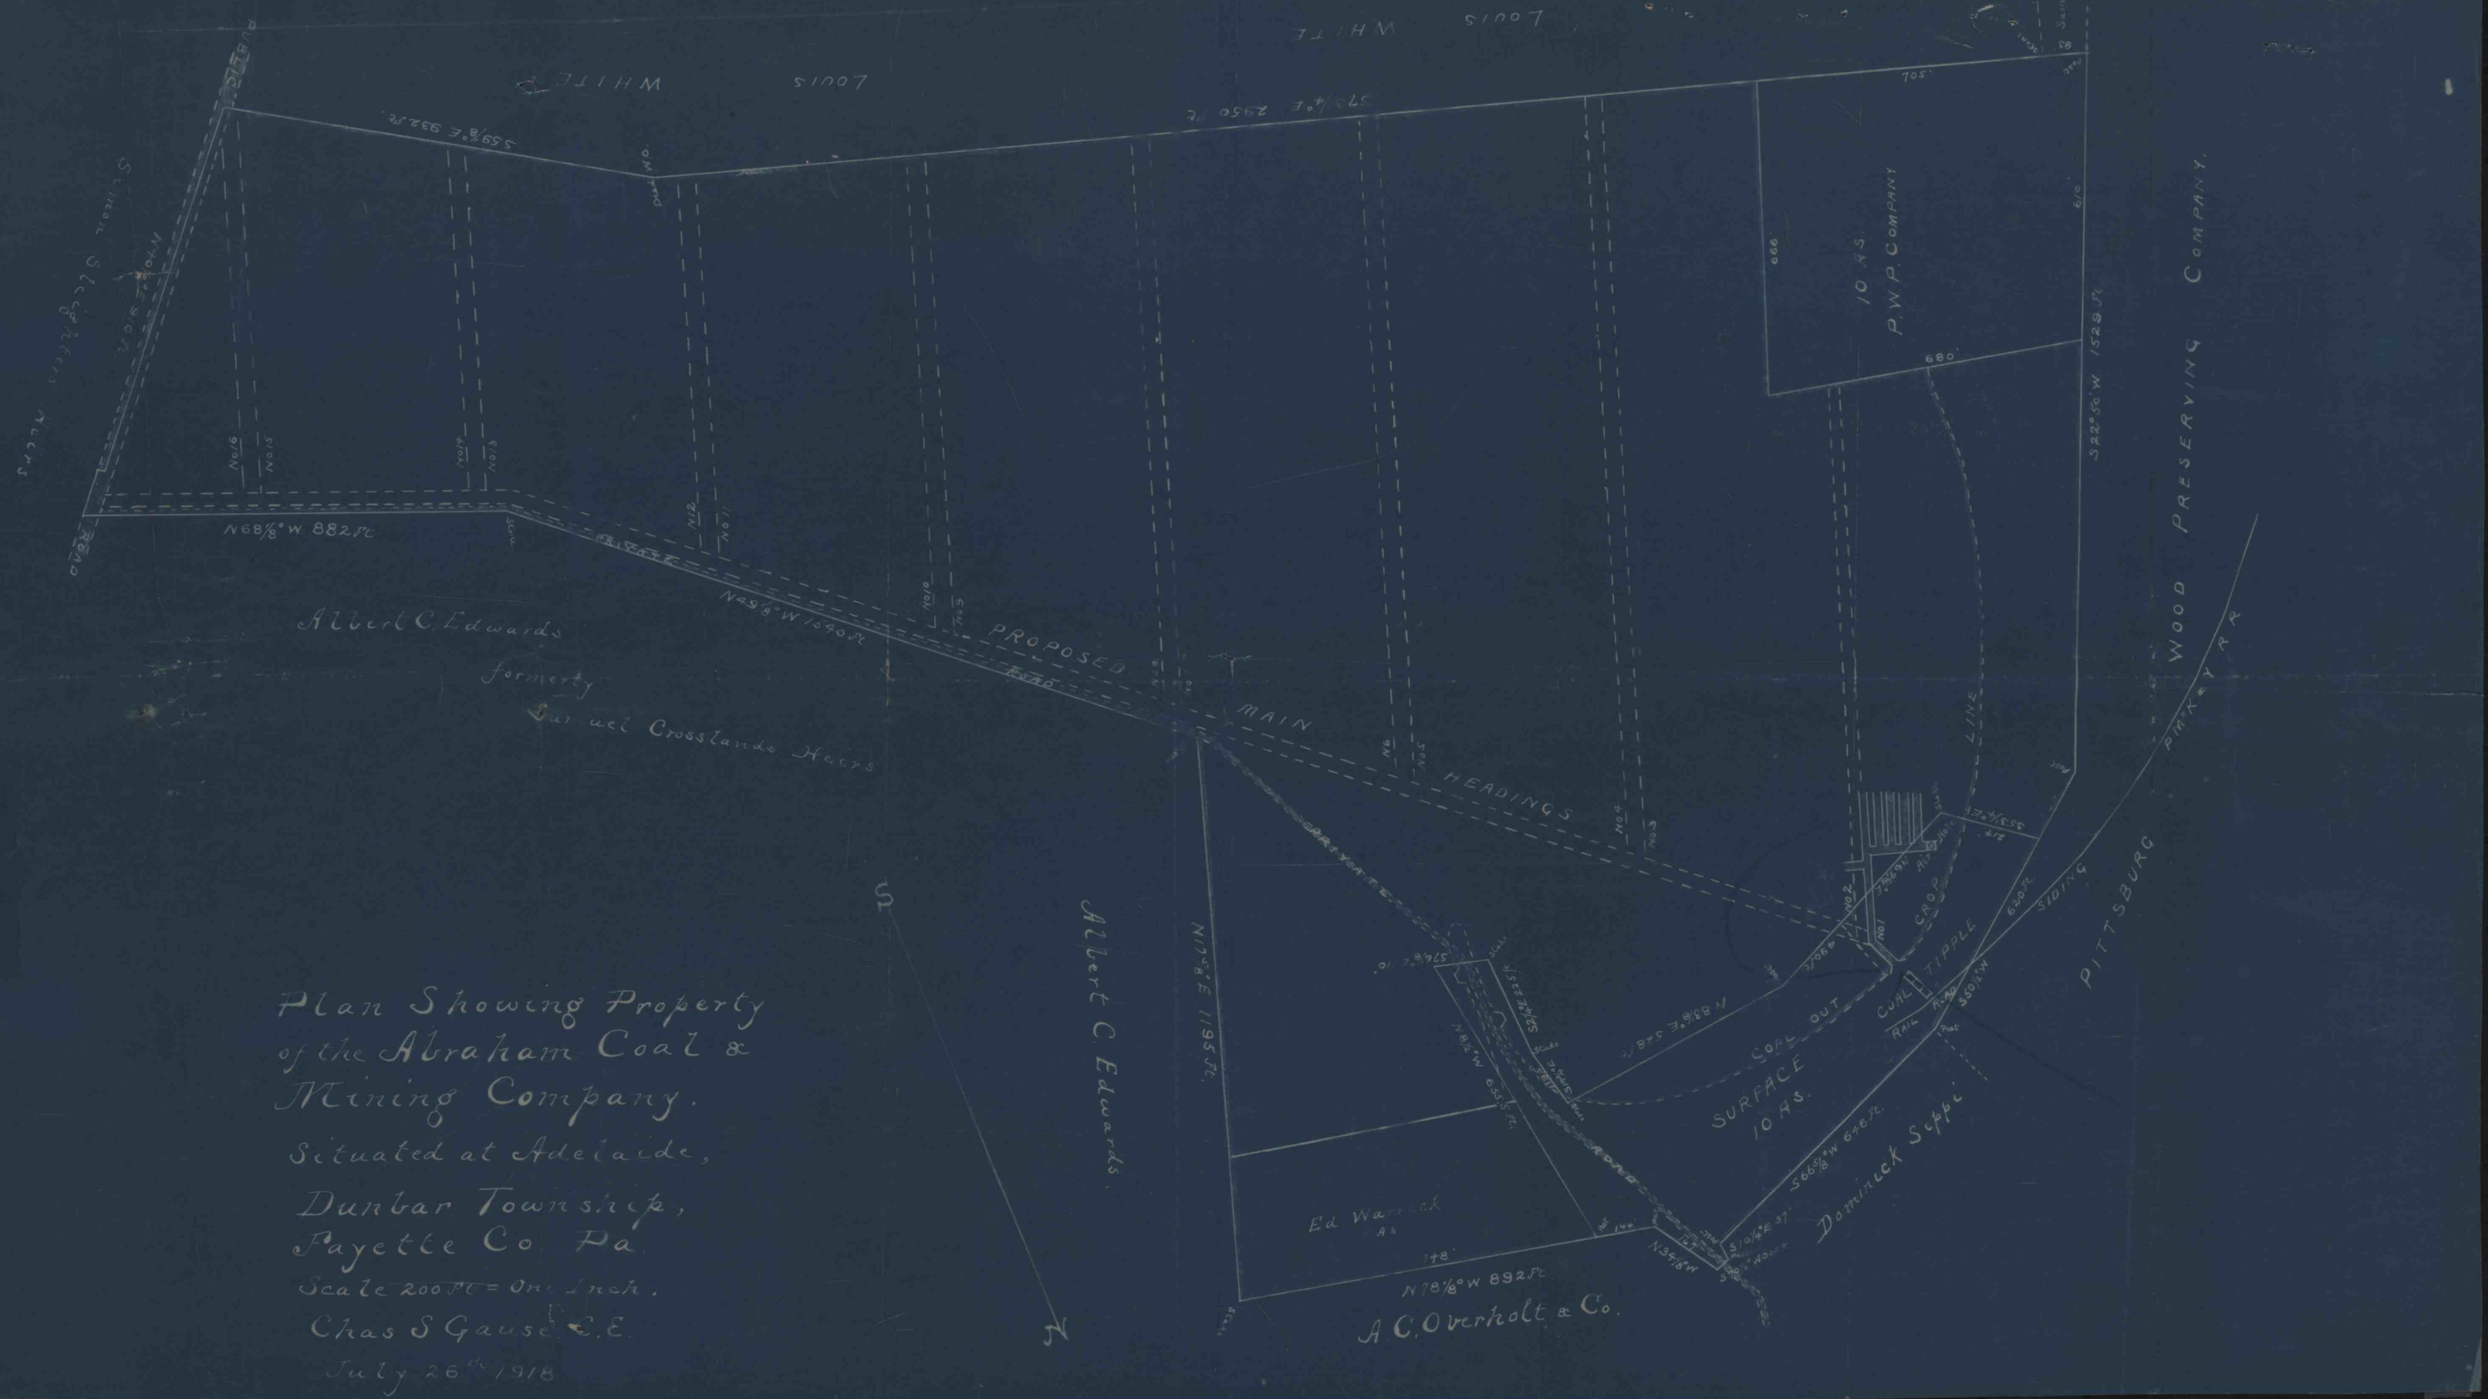
July 26th 1918