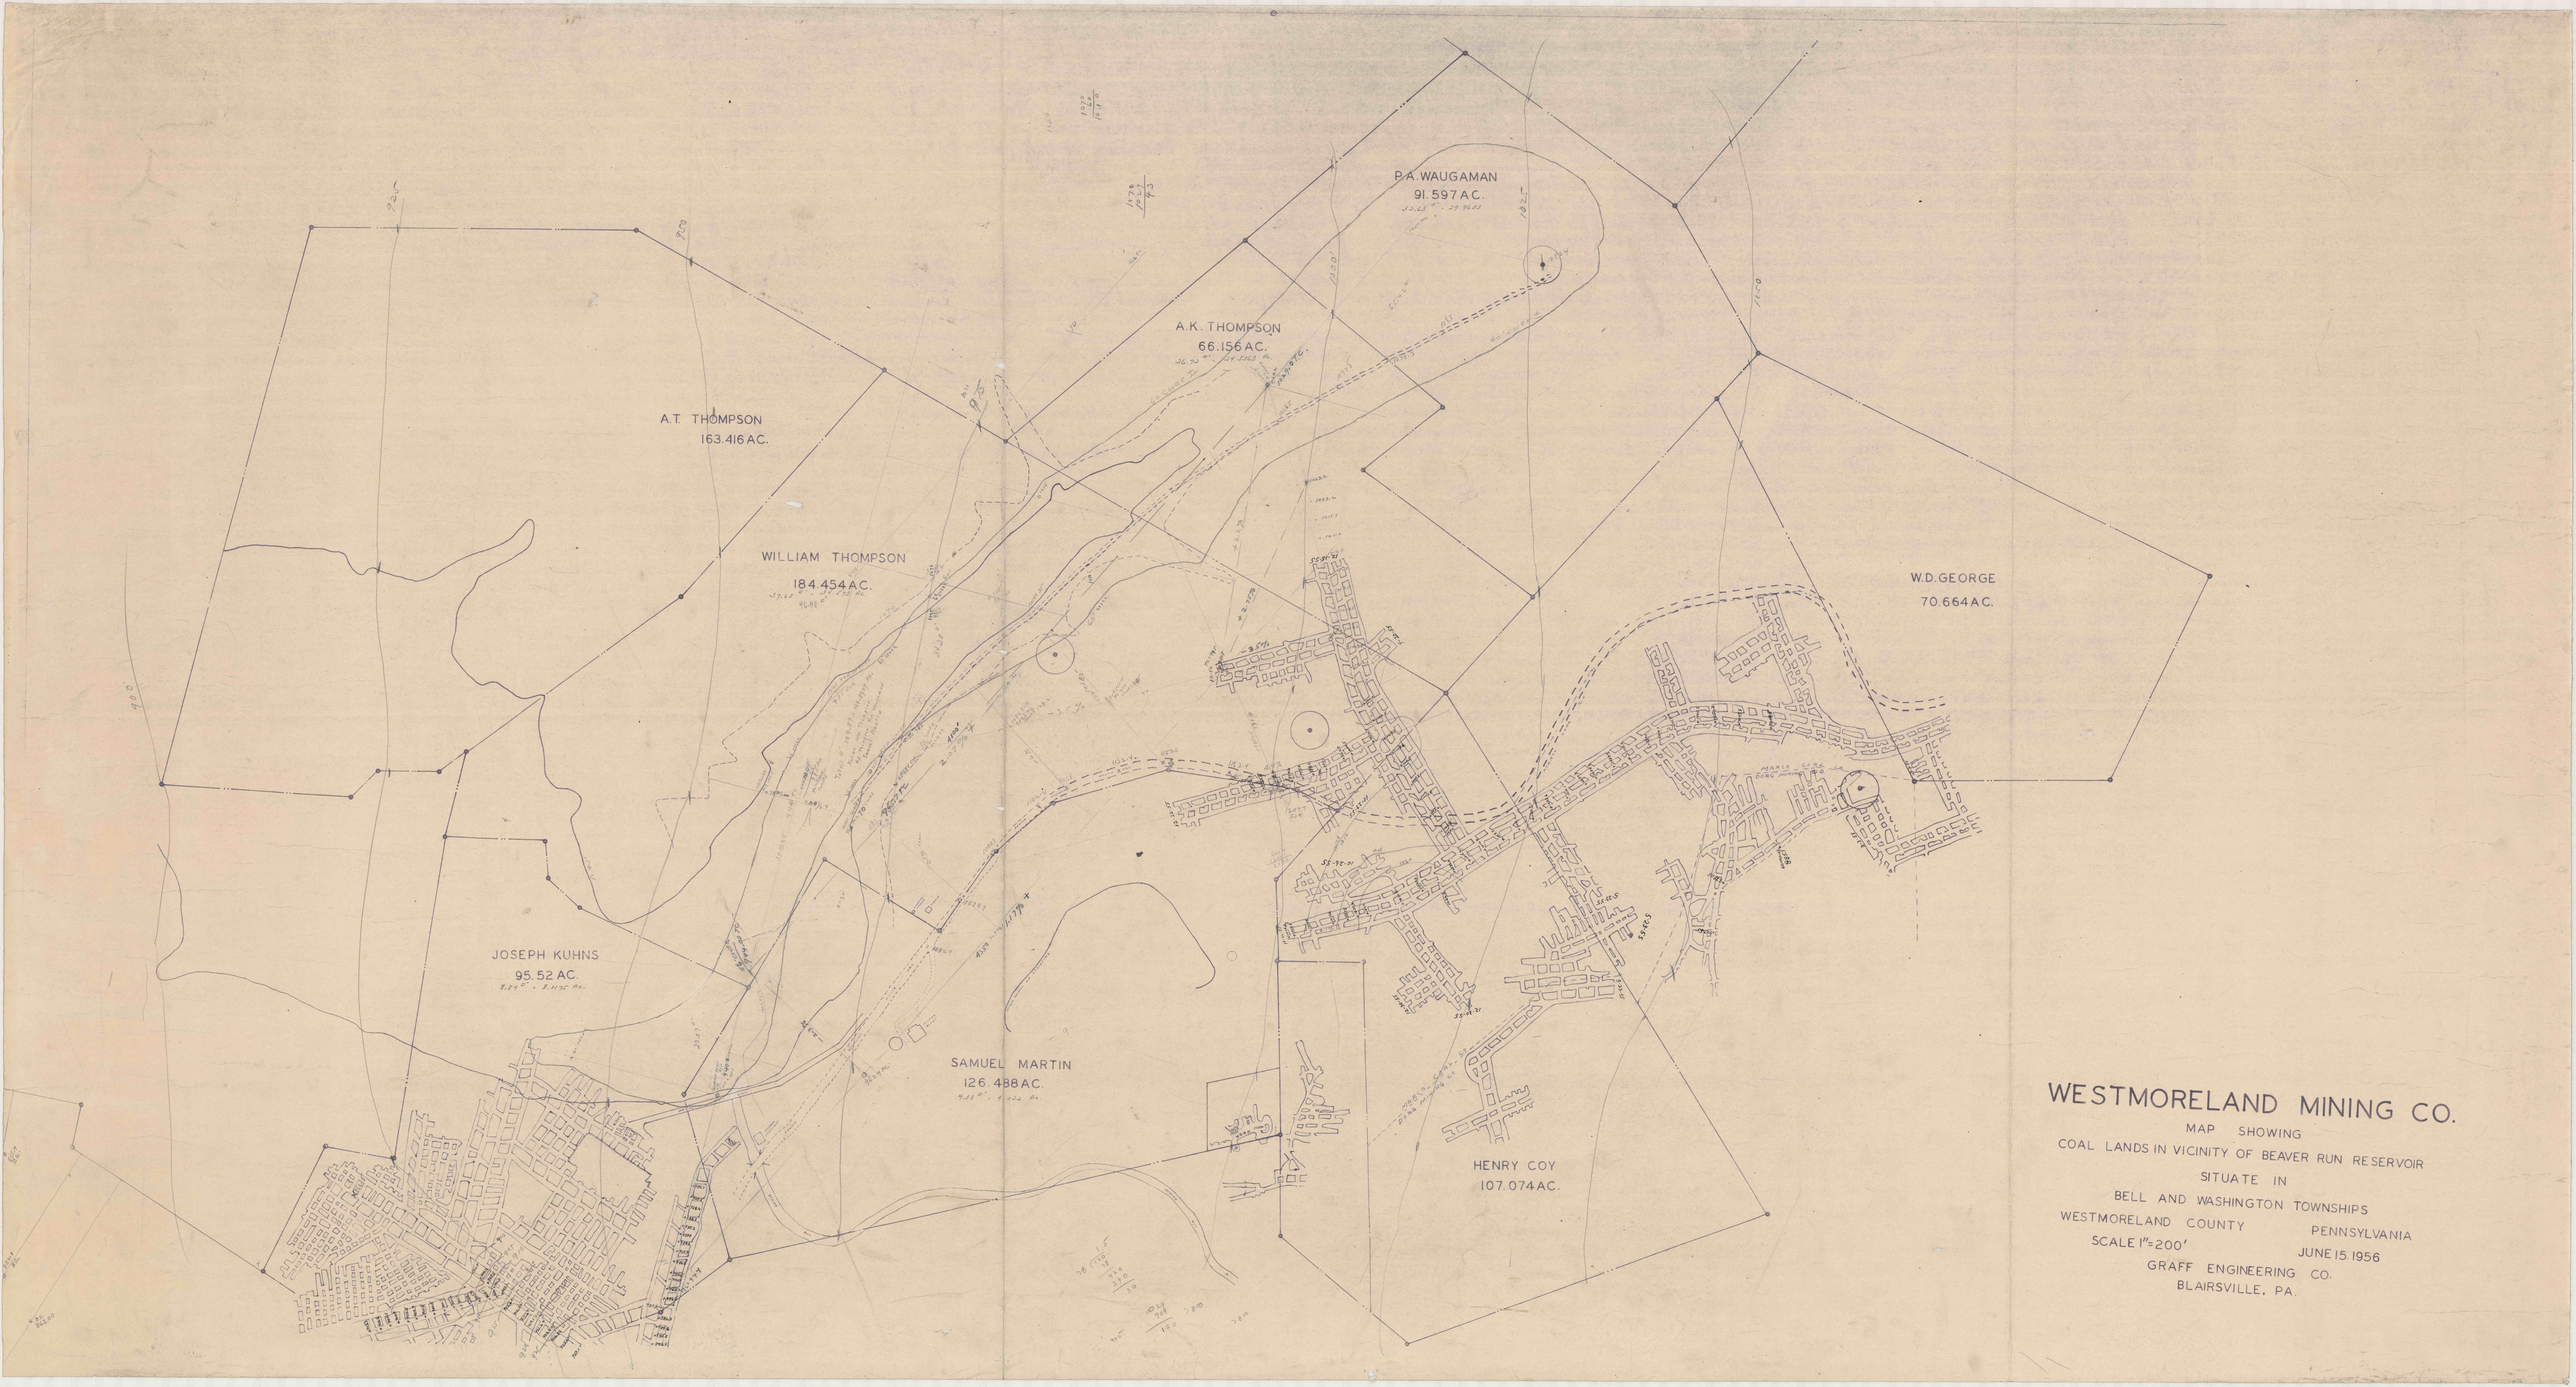
P.A. WAUGAMAN
91.597 AC.
A.K. THOMPSON
66.156 AC.
A.T. THOMPSON
163.416 AC.
WILLIAM THOMPSON
184.454 AC.
W.D. GEORGE
70.664 AC.
JOSEPH KUHNS
95.52 AC.
SAMUEL MARTIN
126.488 AC.
HENRY COY
107.074 AC.
WESTMORELAND MINING CO.
MAP SHOWING
COAL LANDS IN VICINITY OF BEAVER RUN RESERVOIR
SITUATE IN
BELL AND WASHINGTON TOWNSHIPS
WESTMORELAND COUNTY
PENNSYLVANIA
SCALE 1"=200'
JUNE 15. 1956
GRAFF ENGINEERING CO.
BLAIRSVILLE, PA.