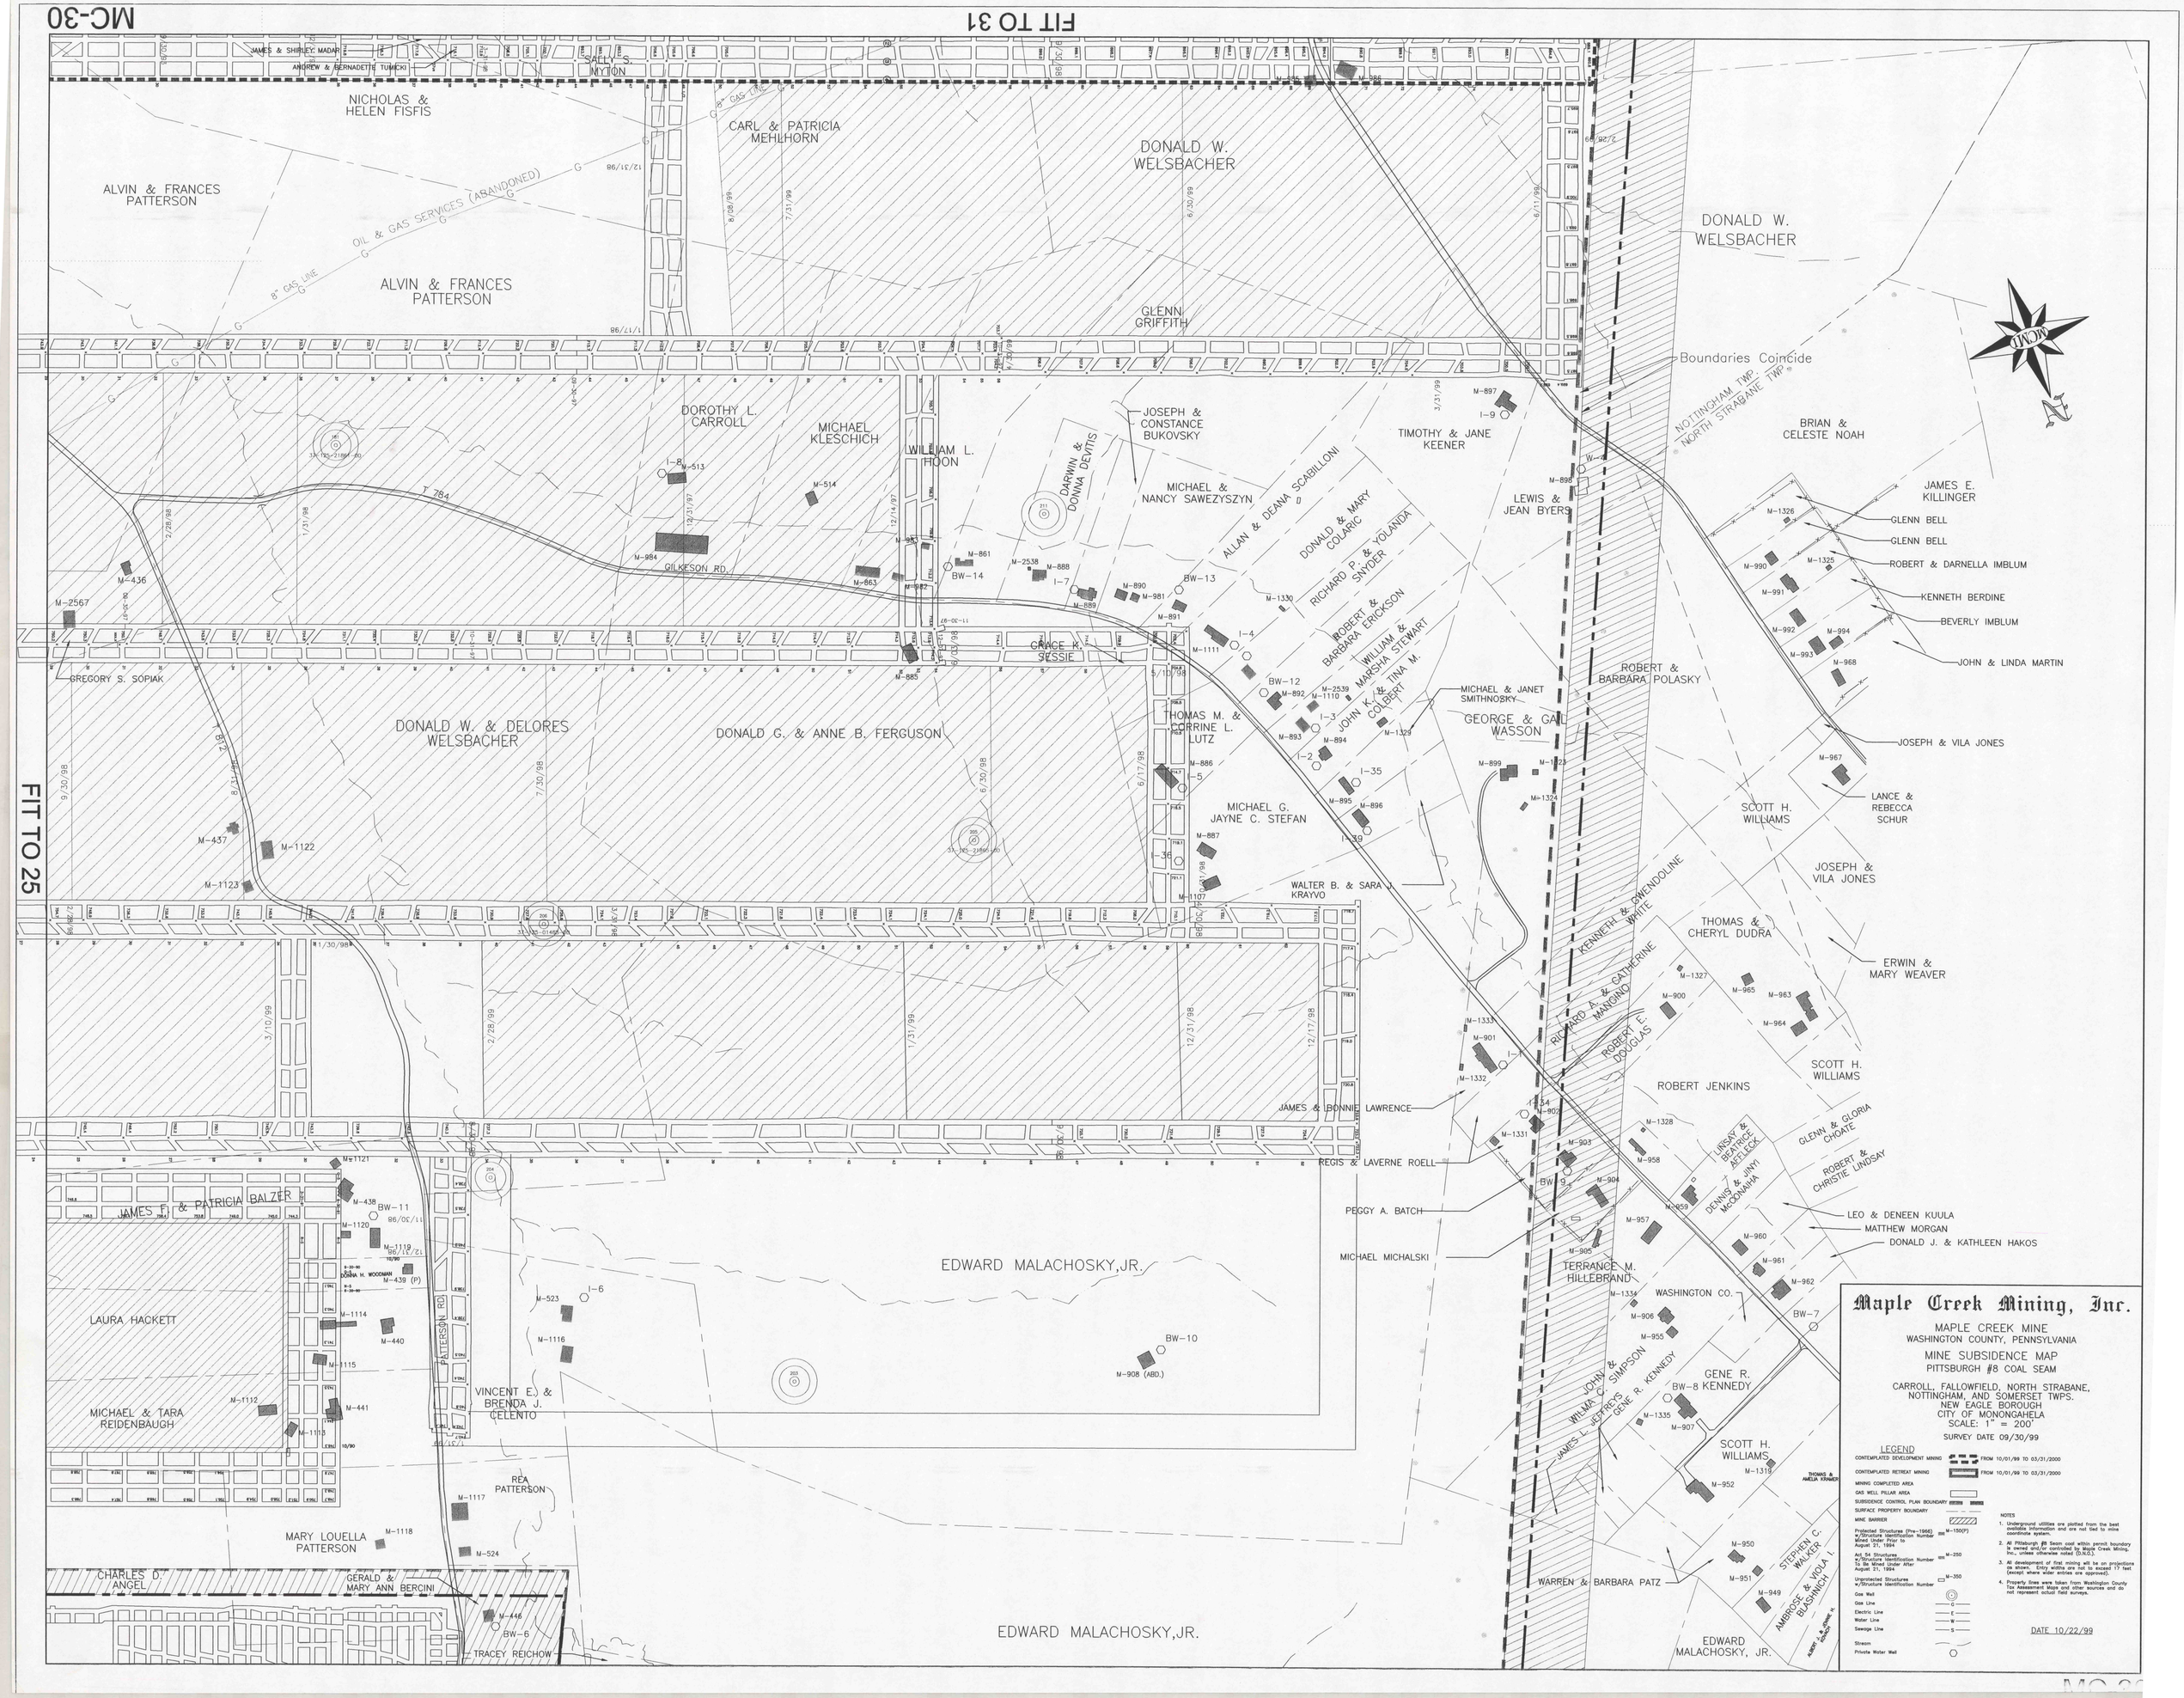
MC-30
FIT TO 31
FIT TO 25
NICHOLAS & HELEN FISFIS
CARL & PATRICIA MEHLHORN
DONALD W. WELSBACHER
ALVIN & FRANCES PATTERSON
OIL & GAS SERVICES (ABANDONED)
8" GAS LINE
GLENN GRIFFITH
Boundaries Coincide
NOTTINGHAM TWP.
NORTH STRABANE TWP.
DOROTHY L. CARROLL
MICHAEL KLESCHICH
WILLIAM L. HOON
JOSEPH & CONSTANCE BUKOVSKY
DARWIN & DONNA DEVITIS
MICHAEL & NANCY SAWEZYSZYN
ALLAN & DEANA SCABILLONI
DONALD & MARY COLARIC
RICHARD P. & YOLANDA SNYDER
ROBERT & BARBARA ERICKSON
WILLIAM & MARSHA STEWART
JOHN K. & TINA M. COLBERT
TIMOTHY & JANE KEENER
LEWIS & JEAN BYERS
BRIAN & CELESTE NOAH
JAMES E. KILLINGER
GLENN BELL
ROBERT & DARNELLA IMBLUM
KENNETH BERDINE
BEVERLY IMBLUM
JOHN & LINDA MARTIN
GILKESON RD.
GREGORY S. SOPIAK
GRACE K. SESSIE
THOMAS M. & CORRINE L. LUTZ
MICHAEL & JANET SMITHNOSKY
GEORGE & GAIL WASSON
ROBERT & BARBARA POLASKY
JOSEPH & VILA JONES
LANCE & REBECCA SCHUR
SCOTT H. WILLIAMS
DONALD W. & DELORES WELSBACHER
DONALD G. & ANNE B. FERGUSON
MICHAEL G. JAYNE C. STEFAN
WALTER B. & SARA J. KRAYVO
KENNETH & GWENDOLINE WHITE
THOMAS & CHERYL DUDRA
ERWIN & MARY WEAVER
RICHARD A. & CATHERINE MANGINO
ROBERT E. DOUGLAS
ROBERT JENKINS
JAMES & BONNIE LAWRENCE
REGIS & LAVERNE ROELL
PEGGY A. BATCH
MICHAEL MICHALSKI
LINSAY & BEATRICE AFFLECK
DENNIS & JINYI McCONAHA
GLENN & GLORIA CHOATE
ROBERT & CHRISTIE LINDSAY
LEO & DENEEN KUULA
MATTHEW MORGAN
DONALD J. & KATHLEEN HAKOS
JAMES F. & PATRICIA BALZER
LAURA HACKETT
MICHAEL & TARA REIDENBAUGH
PATTERSON RD.
VINCENT E. & BRENDA J. CELENTO
REA PATTERSON
MARY LOUELLA PATTERSON
CHARLES D. ANGEL
GERALD & MARY ANN BERCINI
TRACEY REICHOW
EDWARD MALACHOSKY, JR.
TERRANCE M. HILLEBRAND
WASHINGTON CO.
JOHN & WILMA C. SIMPSON
JAMES L. JEFFREYS
GENE R. KENNEDY
GENE R. KENNEDY
WARREN & BARBARA PATZ
STEPHEN C. WALKER
AMBROSE & VIOLA I. BLASHNICH
EDWARD MALACHOSKY, JR.
Maple Creek Mining, Inc.
MAPLE CREEK MINE
WASHINGTON COUNTY, PENNSYLVANIA
MINE SUBSIDENCE MAP
PITTSBURGH #8 COAL SEAM
CARROLL, FALLOWFIELD, NORTH STRABANE, NOTTINGHAM, AND SOMERSET TWPS.
NEW EAGLE BOROUGH
CITY OF MONONGAHELA
SCALE: 1" = 200'
SURVEY DATE 09/30/99
LEGEND
CONTEMPLATED DEVELOPMENT MINING FROM 10/01/99 TO 03/31/2000
CONTEMPLATED RETREAT MINING FROM 10/01/99 TO 03/31/2000
MINING COMPLETED AREA
GAS WELL PILLAR AREA
SUBSIDENCE CONTROL PLAN BOUNDARY
SURFACE PROPERTY BOUNDARY
MINE BARRIER
Projected Structures (Pre-1966) w/Structure Identification Number Mined Under Prior to August 21, 1994 M-150(P)
Act 54 Structures w/Structure Identification Number To Be Mined Under After August 21, 1994 M-250
Unprotected Structures w/Structure Identification Number M-350
Gas Well
Gas Line
Electric Line
Water Line
Sewage Line
Stream
Private Water Well
NOTES
1. Underground utilities are plotted from the best available information and are not tied to mine coordinate system.
2. All Pittsburgh #8 Seam coal within permit boundary is owned and/or controlled by Maple Creek Mining, Inc., unless otherwise noted (D.N.O.).
3. All development of first mining will be on projections as shown. Entry widths are not to exceed 17 feet (except where wider entries are approved).
4. Property lines were taken from Washington County Tax Assessment Maps and other sources and do not represent actual field surveys.
DATE 10/22/99