



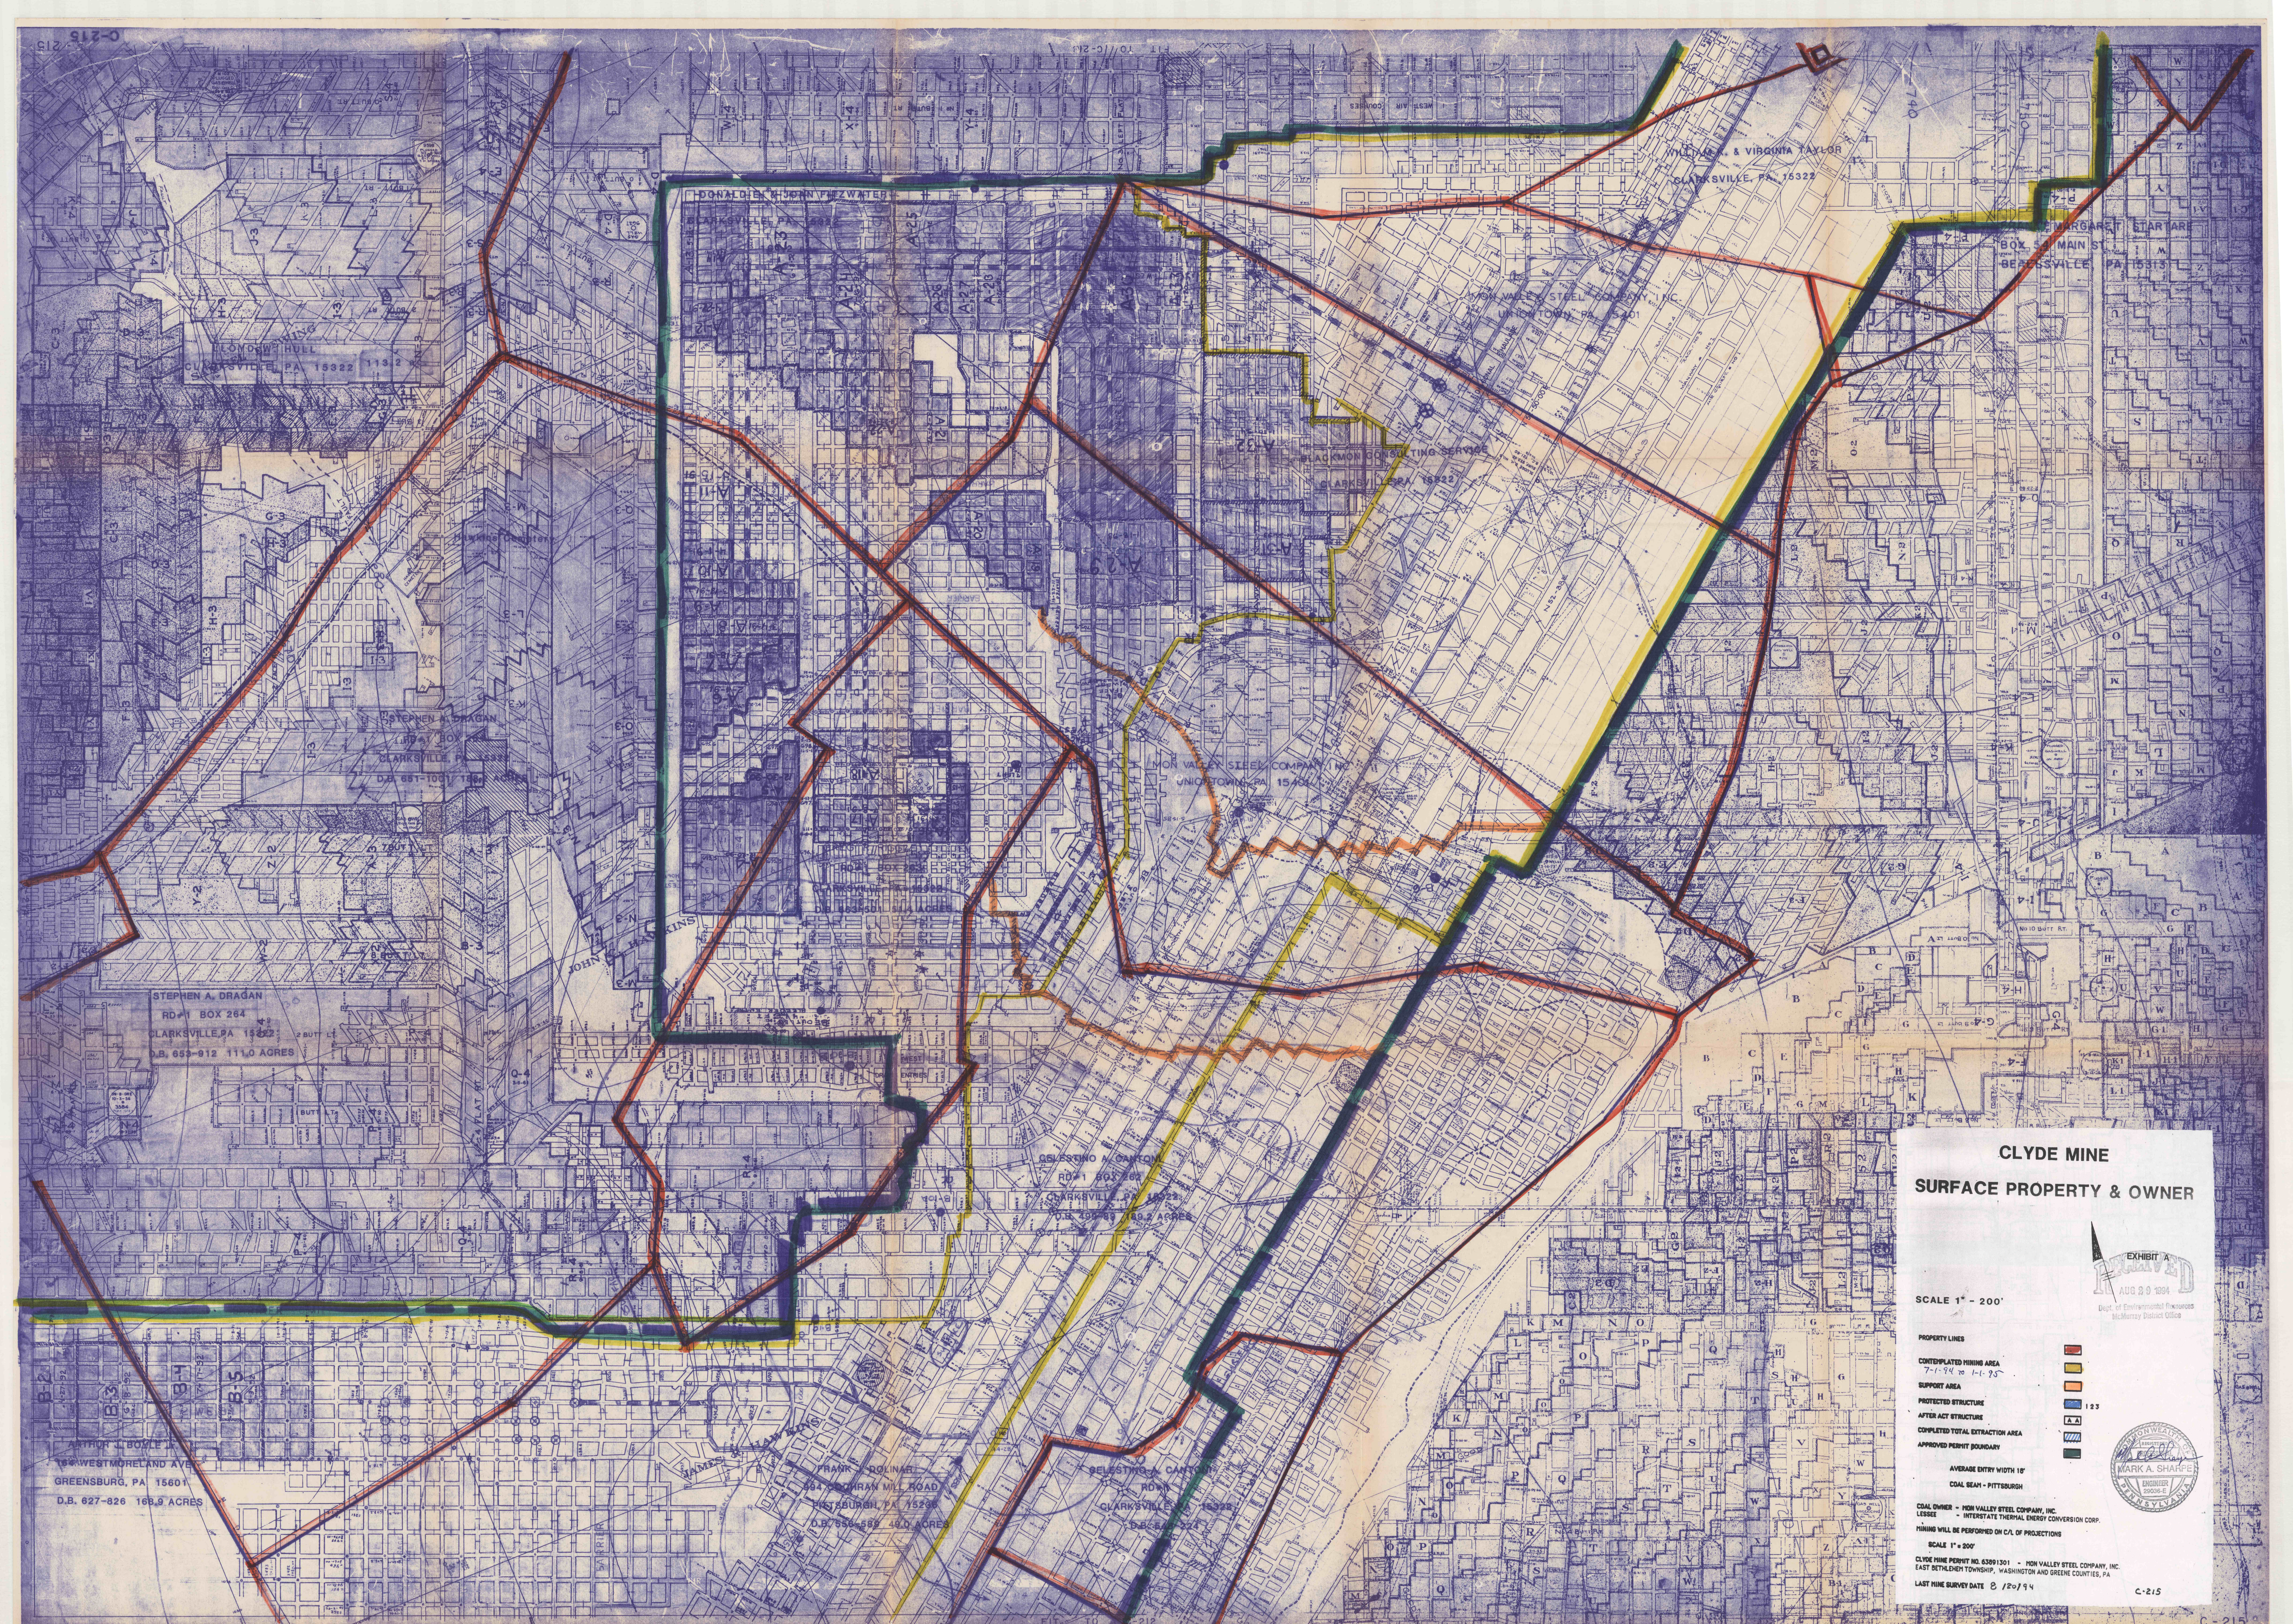

**CLYDE MINE
SURFACE PROPERTY & OWNER**

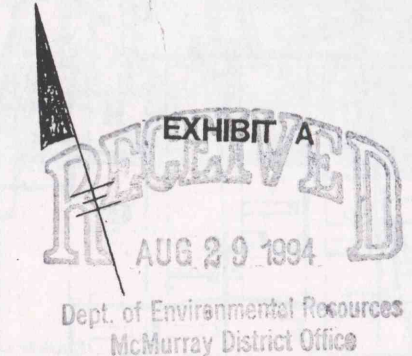

SCALE 1" = 200'

- PROPERTY LINES
- CONTEMPLATED MINING AREA
 - SUPPORT AREA
 - PROTECTED STRUCTURE
 - AFTER ACT STRUCTURE
 - COMPLETED TOTAL EXTRACTION AREA
 - APPROVED PERMIT BOUNDARY
- AVERAGE ENTRY WIDTH 18'
COAL BEAN - PITTSBURGH



COAL OWNER - MON VALLEY STEEL COMPANY, INC.
LESSEE - INTERSTATE THERMAL ENERGY CONVERSION CORP.
MINING WILL BE PERFORMED ON C/L OF PROJECTIONS
SCALE 1" = 200'
CLYDE MINE PERMIT NO. 63891301 - MON VALLEY STEEL COMPANY, INC.
EAST BETLEHEM TOWNSHIP, WASHINGTON AND GREENE COUNTIES, PA
LAST MINE SURVEY DATE 8/20/94