FIT TO 12

B. F. McGREGOR
26.592 ACS.

MARTIN WILSON
7.244 ACS.

MARTIN & COHESON
F.G.209 ACS.

HARLEM J. REAT
17.796 ACS.

J. W. TEMPERS
9.070 ACS.

(JAS. COWAN HRS.)
J. A. HERRON
0.797 ACS.
OPENINGS CLOSED OFF

NATIONAL NO. 4 MINE
5,000 C.F.M

HOME COAL CO.
DO NOT OWN

ANNIE E. McCLAY
10.479 ACS.

JAS. COWAN
3.321 ACS.

JENN KEPP
3.903 ACS.

JOHN KERR
20.780 ACS.

JAMES COWAN
108.351 ACS.

JAS. H. HOPKINS
189.453 ACS.

JOHN KERR
1.956 ACS.

NOTE:
16 PERTOE TROLLEY WIRE IN THIS ENTRY

JOHN G. HOLMES
13.117 ACS.
IN FEE

NEW EAGLE FAN

Fan Systems, 66 HP-200 Vane-Axial, 66 Inch Fan
Fan is Belt Driven With 200 HP, 460 V., AC Motor, 1800 R.P.M.
Elevation @ Portal: 798.1'
Blade Position: 0
Exhausting: 150,150 cfm @ 0.0% CH_4
Water Gauge: 5.2"
Amps: 143

L:\WP\VENT\VENTPRNT.LEG

NEW EAGLE
Intake - 300,000 C.F.M.
Elevation Top Rail @ Portal (B.Hdg.) 798.2'

J. A. BENTLEY
2.288 ACS.
IN FEE

Base Line Point
Concrete Monument No. A
N 109685.70
W 22430.88
Bench Mark - Top Of Monument
Elevation 845.06

Bench Mark - Iron Pin
Located Northeast Corner
Of Roosevelt School Property
Elevation 773.35

ROOSEVELT SCHOOL

ANDY ZIPP
0.361 AC.

Base Line Point
Concrete Monument No. C
N 109517.91
W 21546.36
Bench Mark - Top Of Monument
Elevation 822.56

J. A. BENTLEY
7.200 ACS.
SURFACE

GILLINGHAM LOT

IN FEE
1.644 ACS.

MORLET LOT
3.666 ACS.
SURF.

J. A. BENTLEY
7.268 ACS.
SURF.

COULTER LOTS
4.648 ACS.
SURF.

JOHN S. MARKELL
4.498 ACS.
SURF.

ELIZ. LLOYD
8.298 ACS.
IN FEE

M O N O N G A H E L A R I V E R

INSERT

SCALE: 1"= 200'

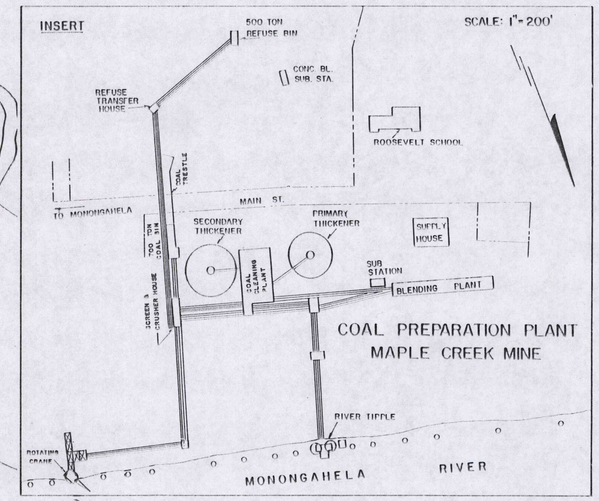

FIT TO 7