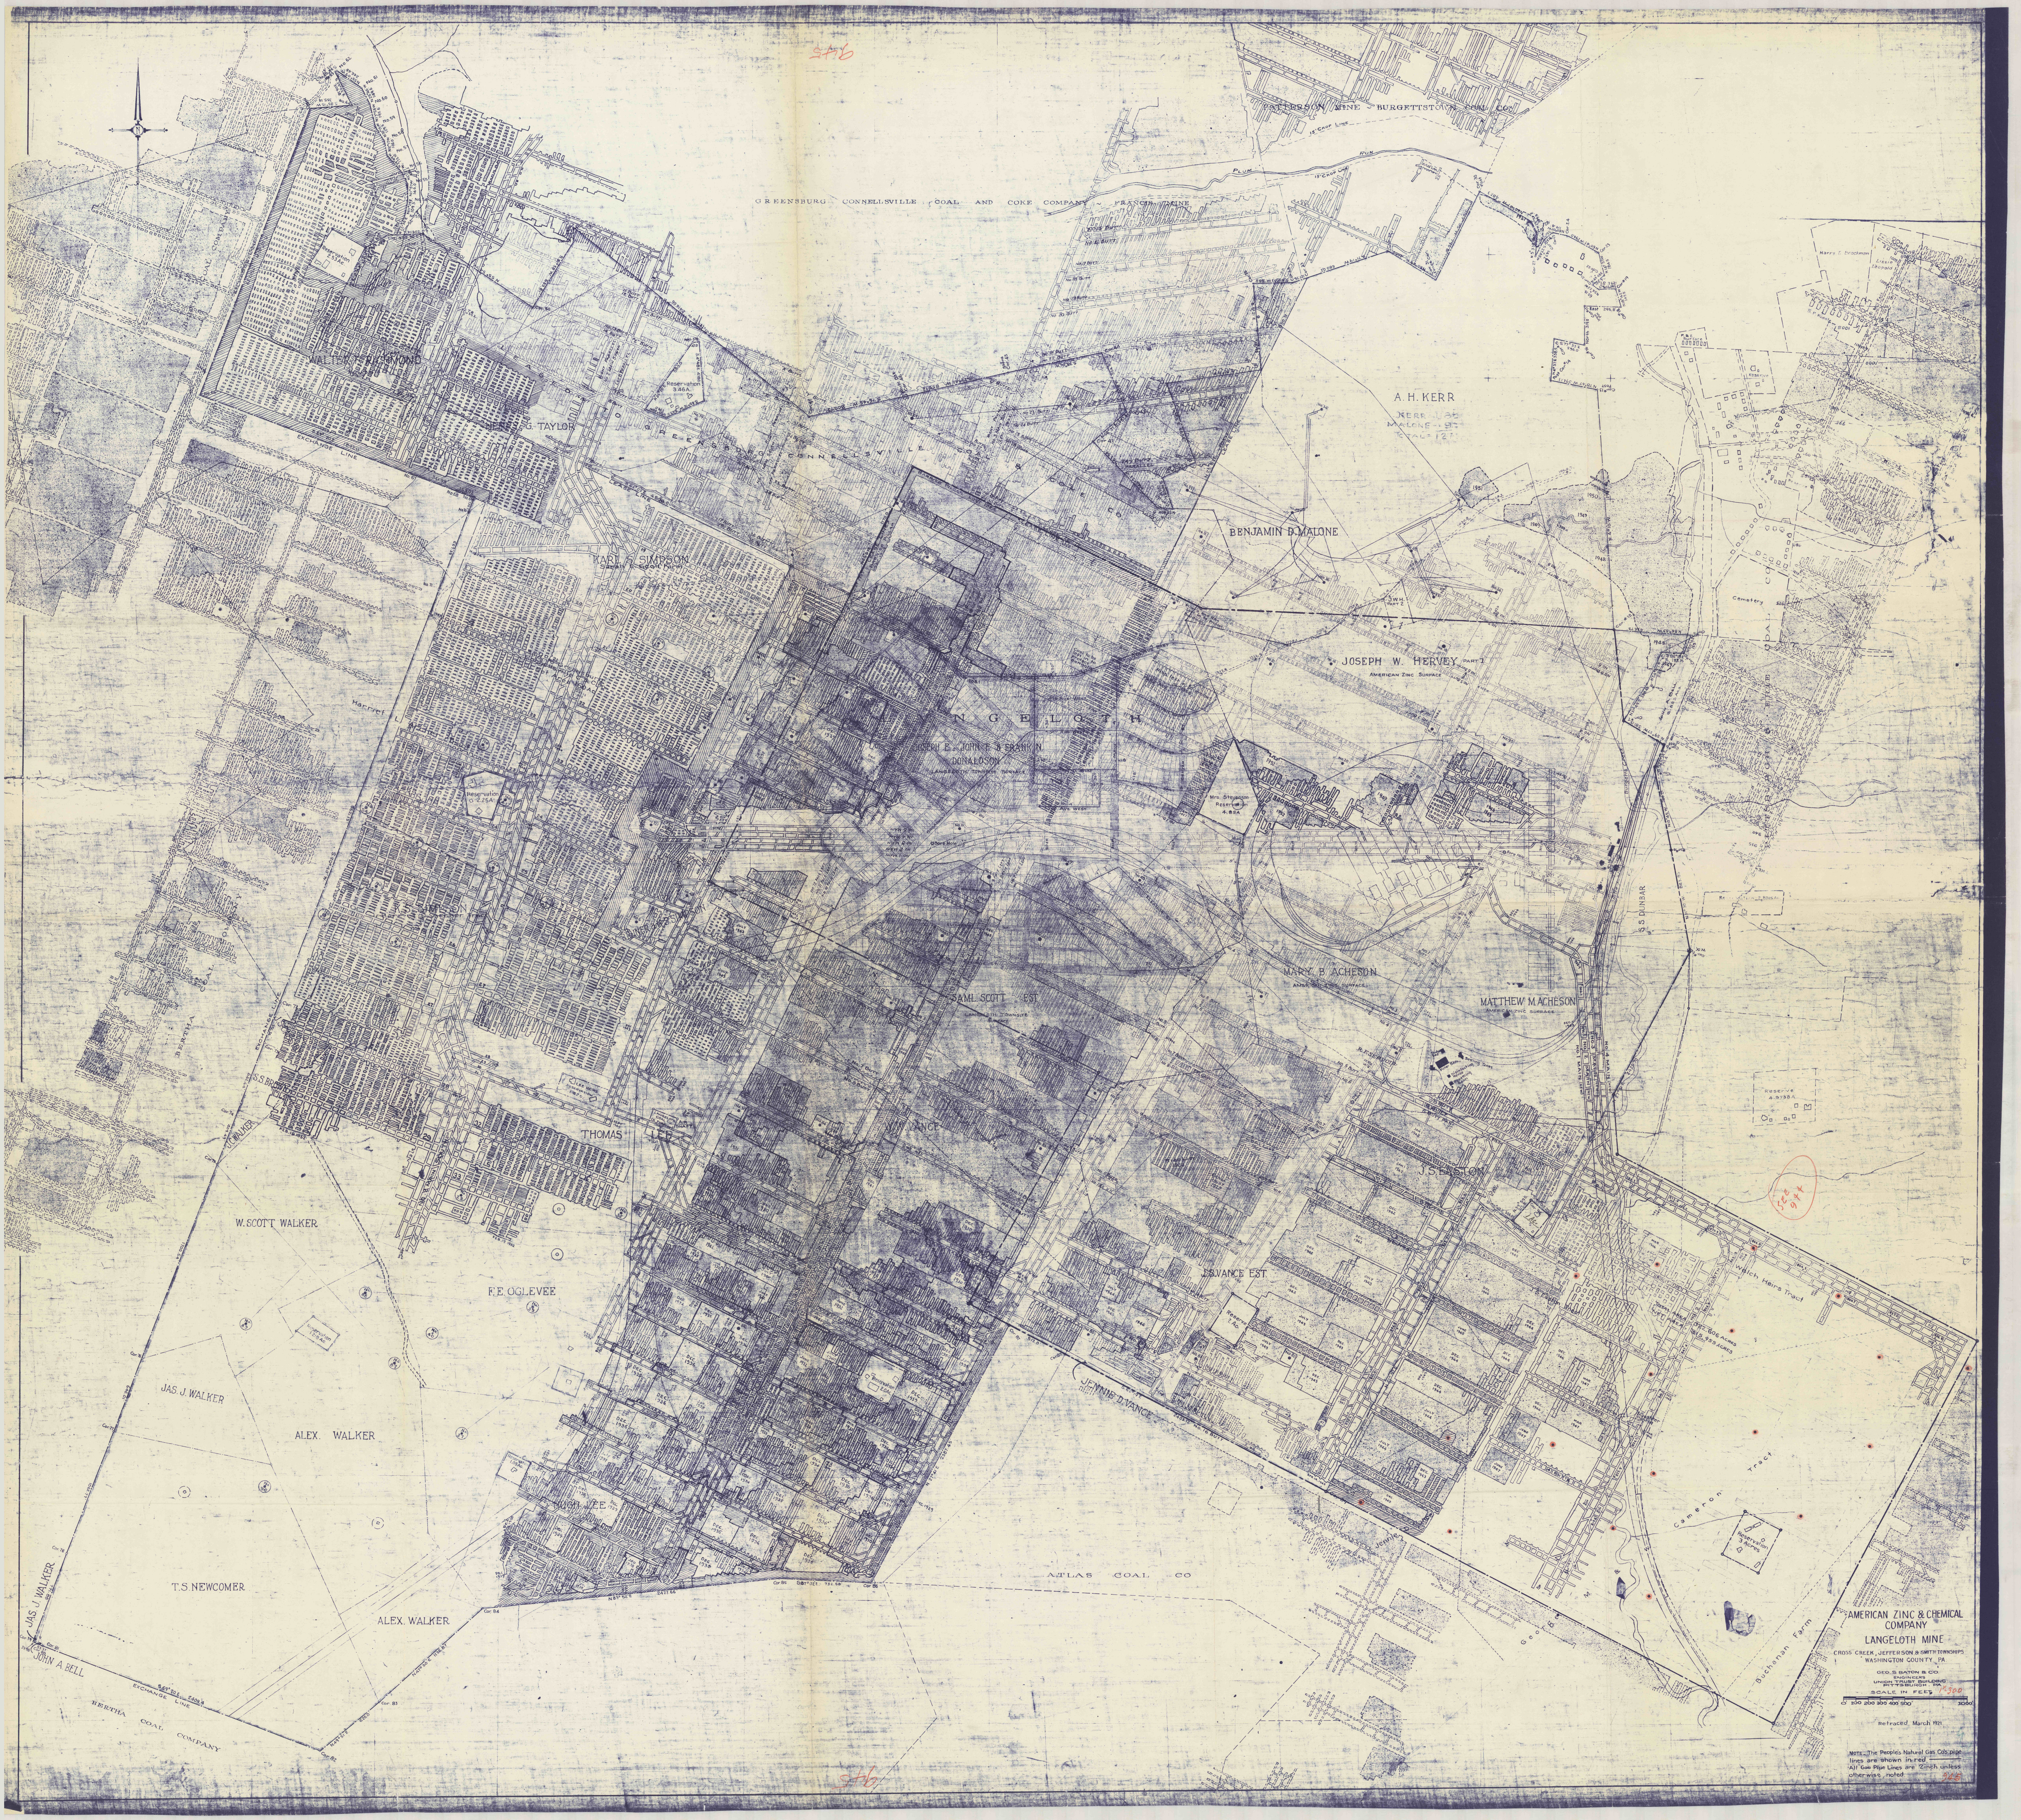
945
N
GREENSBURG CONNELLSVILLE COAL AND COKE COMPANY ~ FRANCIS MINE
PATTERSON MINE ~ BURGETTSTOWN COAL CO.
15' CROP LINE
PLUM RUN
WALTER F. RICHMOND
Reservation 2.53 Ac.
Reservation 3.46A.
HENRY G. TAYLOR
EXCHANGE LINE
LEASE LINE
GREENSBURG CONNELLSVILLE COAL & COKE CO.
BERTHA COAL COMPANY
KARL S. SIMPSON
Sarah E. Scott Farm
Harriet L. Archer
Reservation 2.25A.
K.S. SIMPSON
A.H. KERR
KERR 1.36
MALONE 0.91
TOTAL 1.27
BENJAMIN D. MALONE
Harry E. Brockman
Lizzie Laupold
S.P. Riddle
P.&E. Surface
Reserve
Cemetery
J.W.H. PART 2
JOSEPH W. HERVEY PART 1
AMERICAN ZINC SURFACE
LANGELOTH
JOSEPH E., JOHN F. & FRANK N. DONALDSON
LANGELOTH TOWNSITE SURFACE
Mrs. Stevenson Reservation 4.85A
Burgetts Creek
S.S. DUNBAR
JOHN A. BELL
Reservation 2.8745 Ac.
MARY B. ACHESON
AMERICAN ZINC SURFACE
MATTHEW M. ACHESON
AMERICAN ZINC SURFACE
RESERVOIR
Filter Beds
Settling Tanks
Disinfecting House
Settling Basin
Reserve 4.9738 A
See 944
SAML. SCOTT EST.
LANGELOTH TOWNSITE SURFACE
LANGELOTH AIR SHAFT
S.S. BROWN
J.C. WALKER
THOMAS LEE
W.W. VANCE
J.S. EASTON
J.S. Easton Tract
J.S. VANCE EST.
Reserve 2 Ac.
Reservation 2.0 Ac.
Reservation 1.08 Ac.
HUGH LEE
Welch Heirs Tract
TOTAL AREA 382.606 ACRES
NET AREA 315.955 ACRES
Cameron Tract
Reservation 3 Acres
Buchanan Farm
JENNIE D. VANCE
Geo. B. M. & W.
W. SCOTT WALKER
F.E. OGLEVEE
Reservation 1.218 Ac.
JAS. J. WALKER
ALEX. WALKER
T.S. NEWCOMER
ALEX. WALKER
JAS. J. WALKER
JOHN A. BELL
EXCHANGE LINE
S 69° 20' E 2409.4
N 47° 30' E 1136.87
BERTHA COAL COMPANY
ATLAS COAL CO
Cor. 85 S 87° 02' E 752.58' Cor. 86
N 83° 52' E 2427.66
945

AMERICAN ZINC & CHEMICAL COMPANY

LANGELOTH MINE

CROSS CREEK, JEFFERSON, & SMITH TOWNSHIPS
WASHINGTON COUNTY, PA.

GEO. S. BATON & CO.
ENGINEERS
UNION TRUST BUILDING
PITTSBURGH, PA.

SCALE IN FEET 1" = 300
0 100 200 300 400 500 1000

Retraced March 1921

NOTE – The People's Natural Gas Co's pipe lines are shown in red ———
All Gas Pipe Lines are 2 inch unless otherwise noted

945