SETTLING PONDS
TOTAL CAPACITY - 120,000 GAL.
CLEAR WATER - 80,000 " 24 HRS. DET'N +
SETTLINGS AREA - 40,000 "

SEC. THRU
REJECTS DISPOSAL TRENCH
NO SCALE

SETTLING POND SEC.
No SCALE

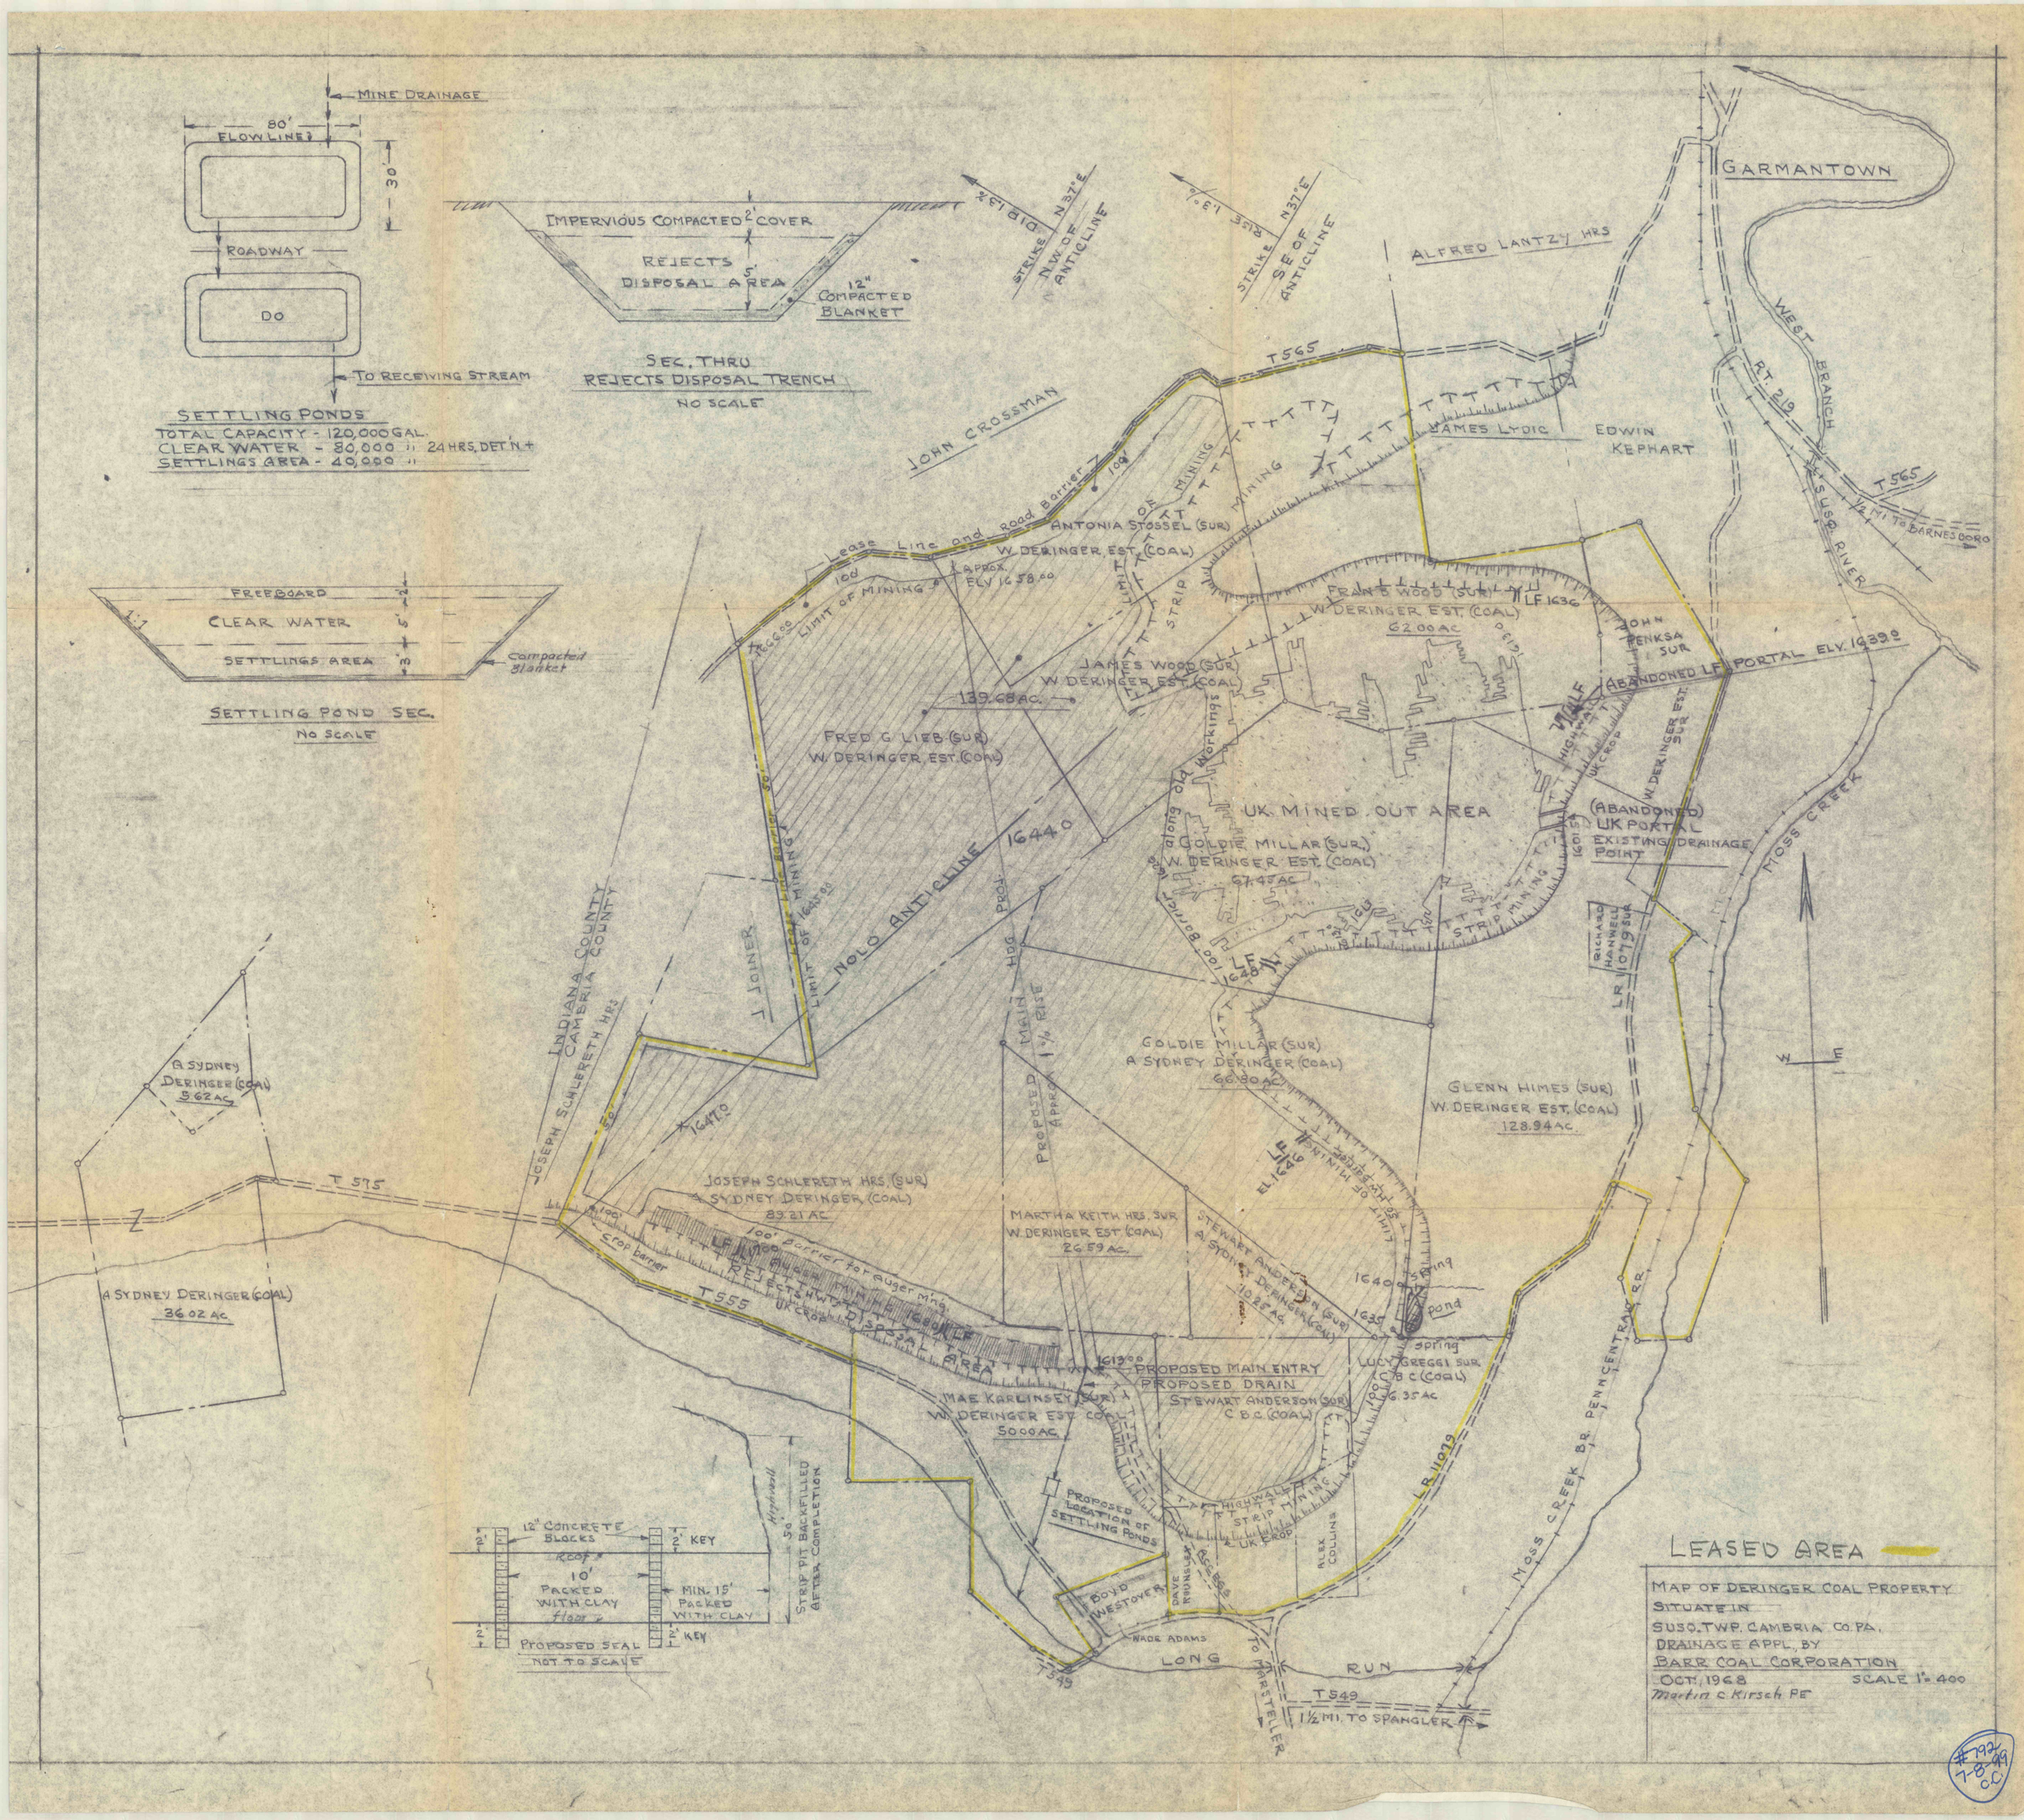

LEASED AREA

MAP OF DERINGER COAL PROPERTY
SITUATE IN
SUSQ. TWP. CAMBRIA CO. PA.
DRAINAGE APPL. BY
BARR COAL CORPORATION
OCT. 1968 SCALE 1" = 400
Martin C. Kirsch PE

#192
7-8-99
C.C.