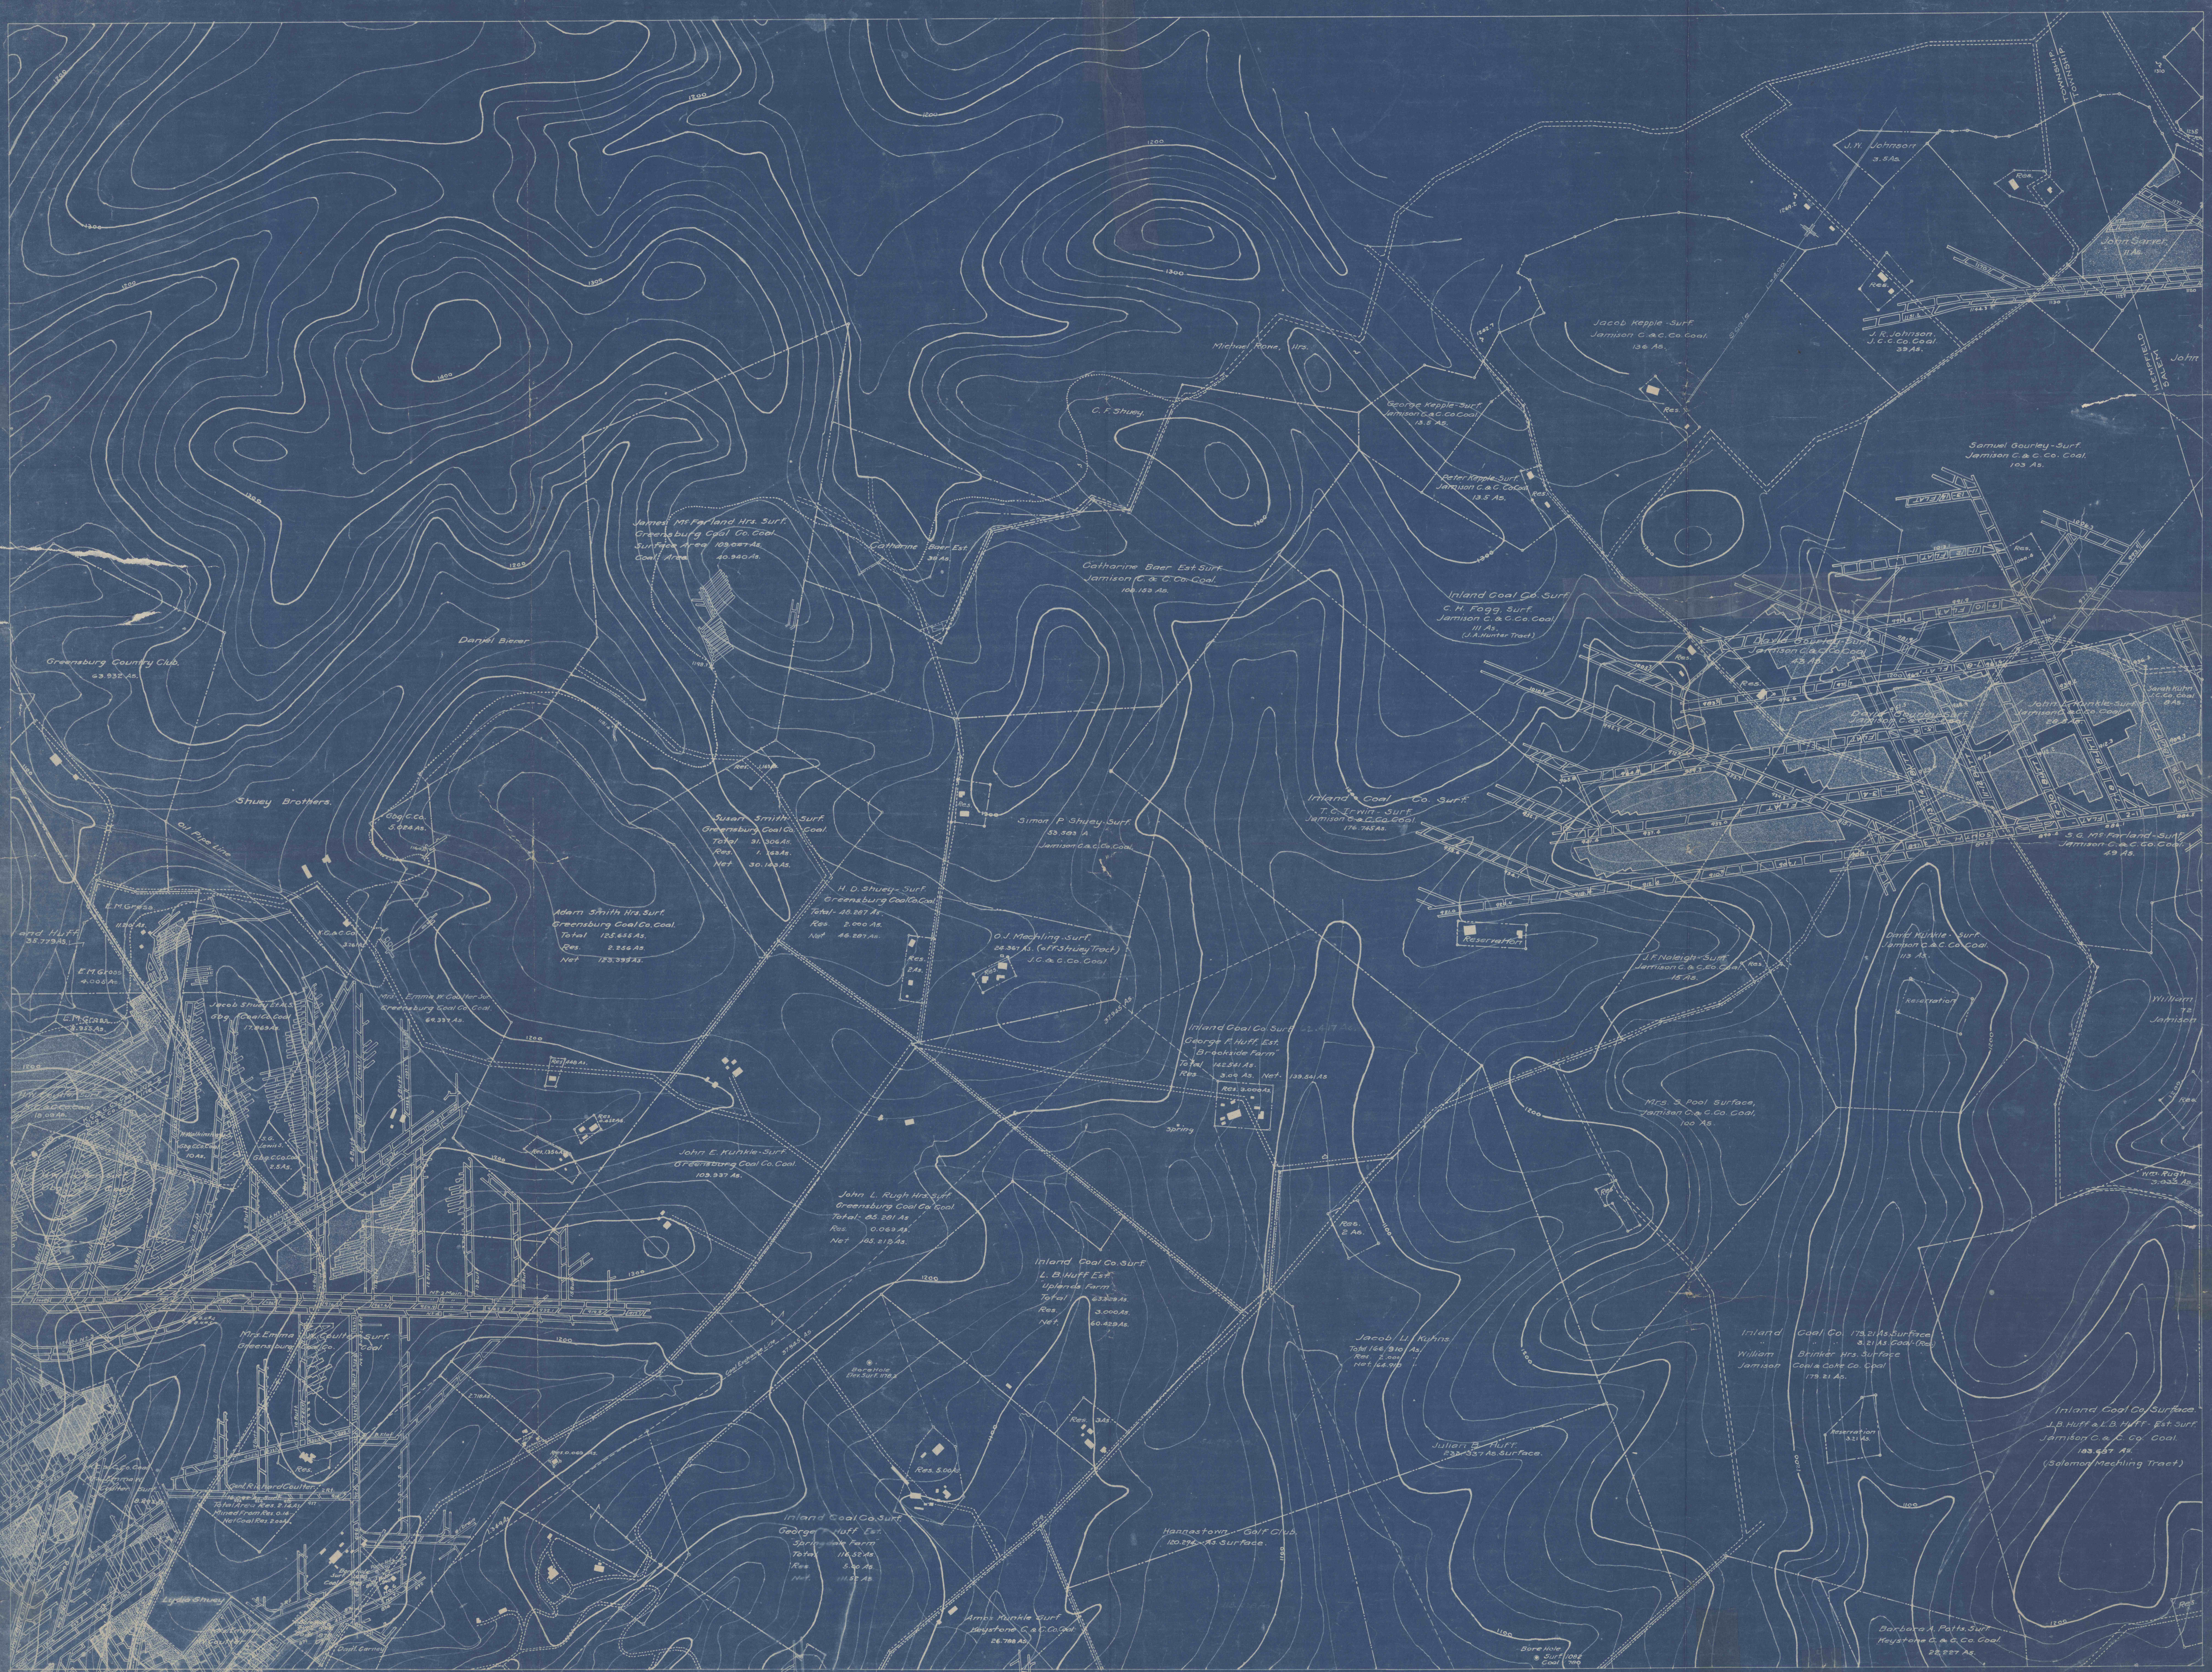

Greensburg Country Club.
63.932 As.
Daniel Bierer
Shuey Brothers.
Oil Pipe Line
Gbg. C.Co.
5.024 As.
James McFarland Hrs. Surf.
Greensburg Coal Co. Coal
Surface Area 109.027 As.
Coal Area 40.940 As.
Catharine Baer Est.
38 As.
C. F. Shuey.
Michael Rowe, Hrs.
Catharine Baer Est. Surf.
Jamison C. & C. Co. Coal.
108.153 As.
George Kepple-Surf.
Jamison C.&C. Co. Coal.
13.5 As.
Peter Kepple-Surf.
Jamison C. & C. Co. Coal
13.5 As.
Jacob Kepple-Surf.
Jamison C.&C. Co. Coal.
136 As.
J. W. Johnson
3.5 As.
J. R. Johnson.
J. C. C. Co. Coal.
39 As.
John Sarver.
11 As.
TOWNSHIP.
TOWNSHIP.
HEMPFIELD
SALEM
John
Scale 1"=400'
Samuel Gourley-Surf.
Jamison C. & C. Co. Coal.
103 As.
Inland Coal Co. Surf.
C. H. Fogg, Surf.
Jamison C. & C. Co. Coal.
111 As.
(J. A. Hunter Tract)
David Gourley-Surf.
Jamison C. & C. Co. Coal
43 As.
David Gourley-Surf.
Jamison C. & C. Co. Coal
John L. Kunkle-Surf.
Jamison C. & C. Co. Coal
28 As.
Sarah Kuhn
J. C. Co. Coal
8 As.
S. G. McFarland-Surf.
Jamison C. & C. Co. Coal.
49 As.
Inland Coal Co. Surf.
T. C. Irwin-Surf.
Jamison C. & C. Co. Coal.
176.745 As.
Reservation
Susan Smith Surf.
Greensburg Coal Co. Coal.
Total 31.306 As.
Res. 1.163 As.
Net 30.143 As.
Simon P. Shuey-Surf.
53.583 A.
Jamison C. & C. Co. Coal.
H. D. Shuey-Surf.
Greensburg Coal Co. Coal.
Total-48.287 As.
Res. 2.000 As.
Net 46.287 As.
O. J. Mechling-Surf.
24.367 As. (off Shuey Tract)
J. C. & C. Co. Coal
Adam Smith Hrs. Surf.
Greensburg Coal Co. Coal.
Total 125.655 As.
Res. 2.256 As.
Net 123.399 As.
E. M. Gross
11.20 As.
and Huff
35.779 As.
E. M. Gross
4.005 As.
E. M. Gross
8.955 As.
K. C. & C. Co.
3.261 As.
Jacob Shuey Et. Al. S.
Gbg. Coal Co. Coal
17.869 As.
Mrs. Emma W. Coulter Surf.
Greensburg Coal Co. Coal.
69.337 As.
Gbg. C. Co. Coal
10 As.
S. G. Lewis S.
Gbg. C. Co. Coal
2.5 As.
John E. Kunkle-Surf.
Greensburg Coal Co. Coal.
109.937 As.
Mrs. Emma W. Coulter Surf.
Greensburg Coal Co. Coal
Genl. Richard Coulter.
Total Area Res. 2.14 As.
Mined From Res. 0.14
Net Coal Res. 2.00 As.
Lydia Shuey
Danl. Carney
Inland Coal Co. Surf.
George F. Huff. Est.
"Brookside Farm"
Total 142.541 As.
Res 3.00 As. Net. 139.541 As
Res. 3.000 As.
Spring
John L. Rugh Hrs. Surf.
Greensburg Coal Co. Coal.
Total-85.281 As
Res. 0.069 As.
Net 85.212 As.
Inland Coal Co. Surf.
L. B. Huff Est.
"Uplands Farm"
Total 63.429 As.
Res. 3.000 As.
Net. 60.429 As.
Coal Exchange Line 37.945 As.
Bore Hole
Elev. Surf. 1178.3
Res. 5.00 As.
Inland Coal Co. Surf.
George F. Huff Est.
"Springdale Farm"
Total 116.52 As.
Res. 5.00 As.
Net. 111.52 As.
Amos Kunkle Surf
Keystone C. & C. Co. Coal.
26.788 As.
Hannastown Golf Club.
120.294 As. Surface.
Jacob U. Kuhns.
Total 166.910 As.
Res. 2.000
Net. 164.910
Julian B. Huff.
232.337 As. Surface.
Res.
2 As.
J. F. Naleigh-Surf.
Jamison C. & C. Co. Coal.
15 As.
David Kunkle-Surf.
Jamison C. & C. Co. Coal.
113 As.
Mrs. S. Pool Surface,
Jamison C. & C. Co. Coal,
100 As.
William
Jamison
Wm. Rugh
3.033 As.
Inland Coal Co. 179.21 As. Surface
3.21 As. Coal-(Res.)
William Brinker Hrs. Surface
Jamison Coal & Coke Co. Coal
179.21 As.
Reservation
3.21 As.
Inland Coal Co. Surface.
J. B. Huff & L. B. Huff-Est. Surf.
Jamison C. & C. Co. Coal.
183.687 As.
(Solomon Mechling Tract)
Barbara A. Potts. Surf.
Keystone C. & C. Co. Coal.
22.227 As.
Bore Hole
Surf. 1082
Coal 780