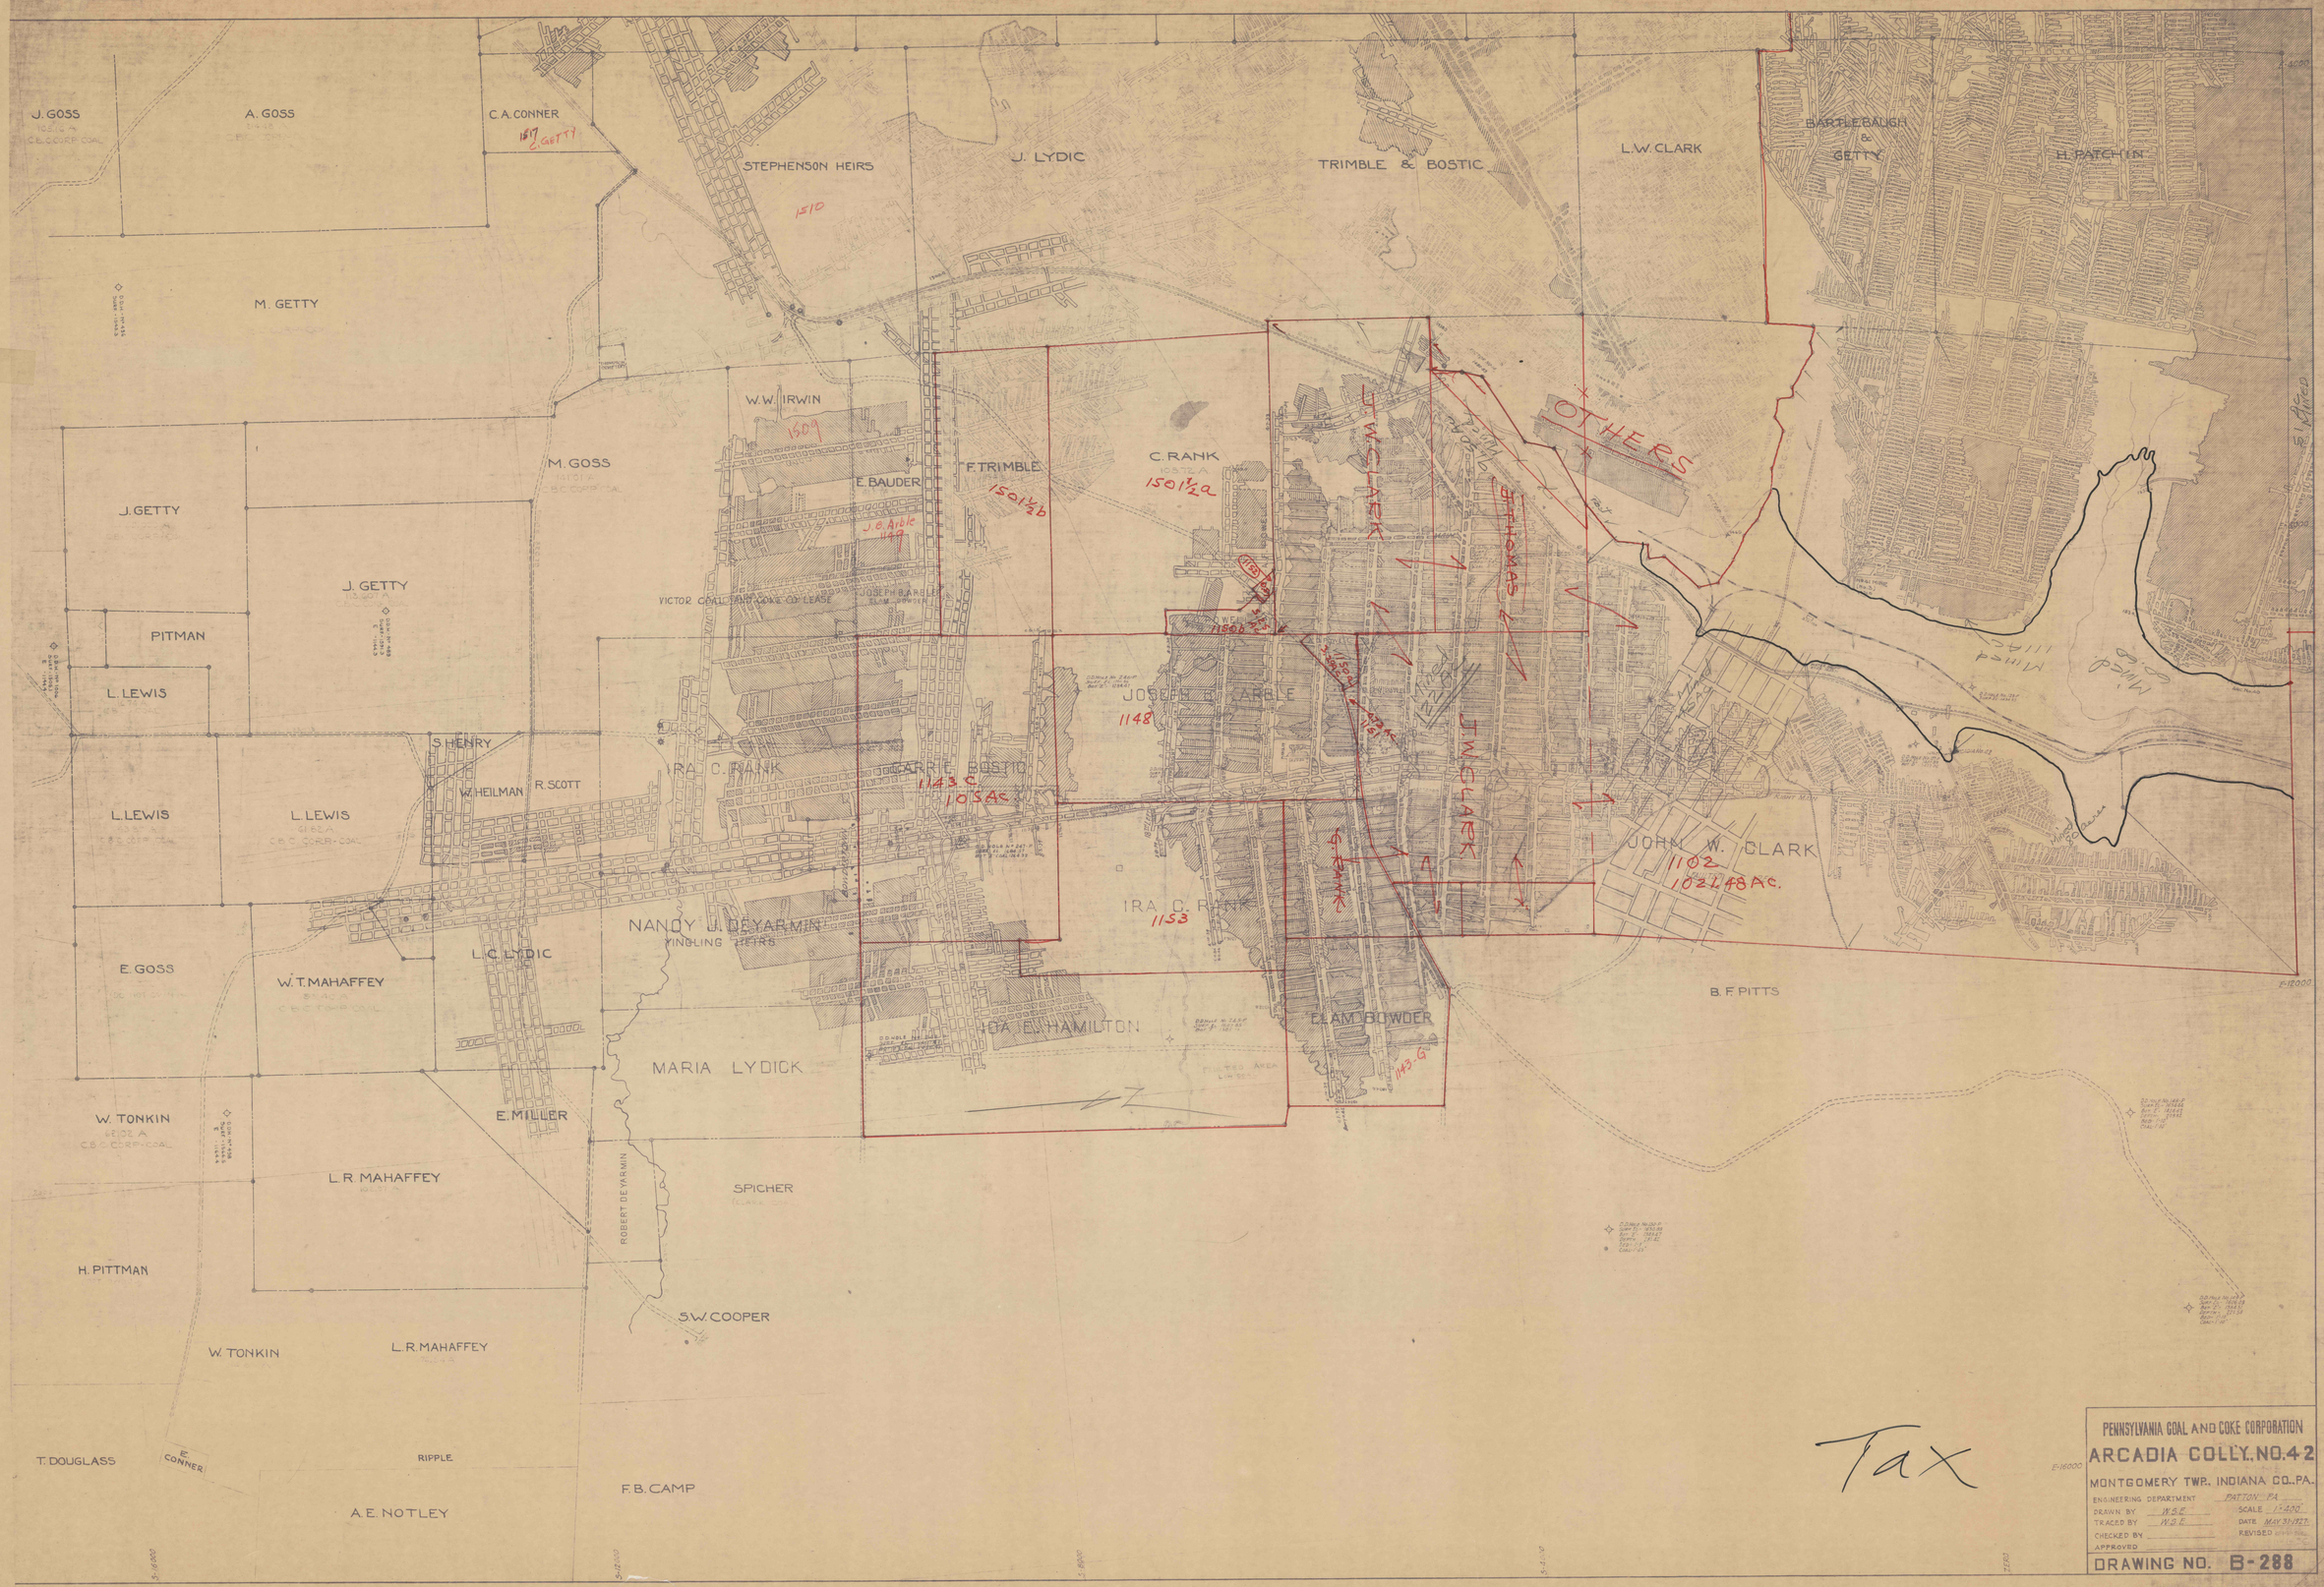

J. GOSS
A. GOSS
C.A. CONNER
1517 C. GETTY
STEPHENSON HEIRS
1510
J. LYDIC
TRIMBLE & BOSTIC
L.W. CLARK
BARTLEBAUGH & GETTY
H. PATCHIN
M. GETTY
W.W. IRWIN
1509
M. GOSS
E. BAUDER
F. TRIMBLE
1501½b
C. RANK
1501½a
J. GETTY
J. GETTY
VICTOR COAL AND COKE CO. LEASE
JOSEPH B. ARBLE
PITMAN
L. LEWIS
S. HENRY
W. HEILMAN
R. SCOTT
IRA C. RANK
GARRIE BOSTIC
1143 C
105 Ac
JOSEPH B. ARBLE
1148
J.W. CLARK
J. THOMAS
OTHERS
L. LEWIS
L. LEWIS
JOHN W. CLARK
1102
1021.48 Ac.
IRA C. RANK
1153
NANDY J. DEYARMIN
YINGLING HEIRS
E. GOSS
W.T. MAHAFFEY
L.C. LYDIC
B.F. PITTS
IDA E. HAMILTON
ELAM BOWDER
1143 G
MARIA LYDICK
W. TONKIN
E. MILLER
L.R. MAHAFFEY
ROBERT DEYARMIN
SPICHER
H. PITTMAN
S.W. COOPER
W. TONKIN
L.R. MAHAFFEY
T. DOUGLASS
E. CONNER
RIPPLE
F.B. CAMP
A.E. NOTLEY
Tax
PENNSYLVANIA COAL AND COKE CORPORATION
ARCADIA COLLY. NO. 42
MONTGOMERY TWP., INDIANA CO., PA.
ENGINEERING DEPARTMENT PATTON PA
DRAWN BY W.S.E.
SCALE 1"=400'
TRACED BY W.S.E.
DATE MAY 31-1927
CHECKED BY
REVISED
APPROVED
DRAWING NO. B-288

A-3

A-3

A-3