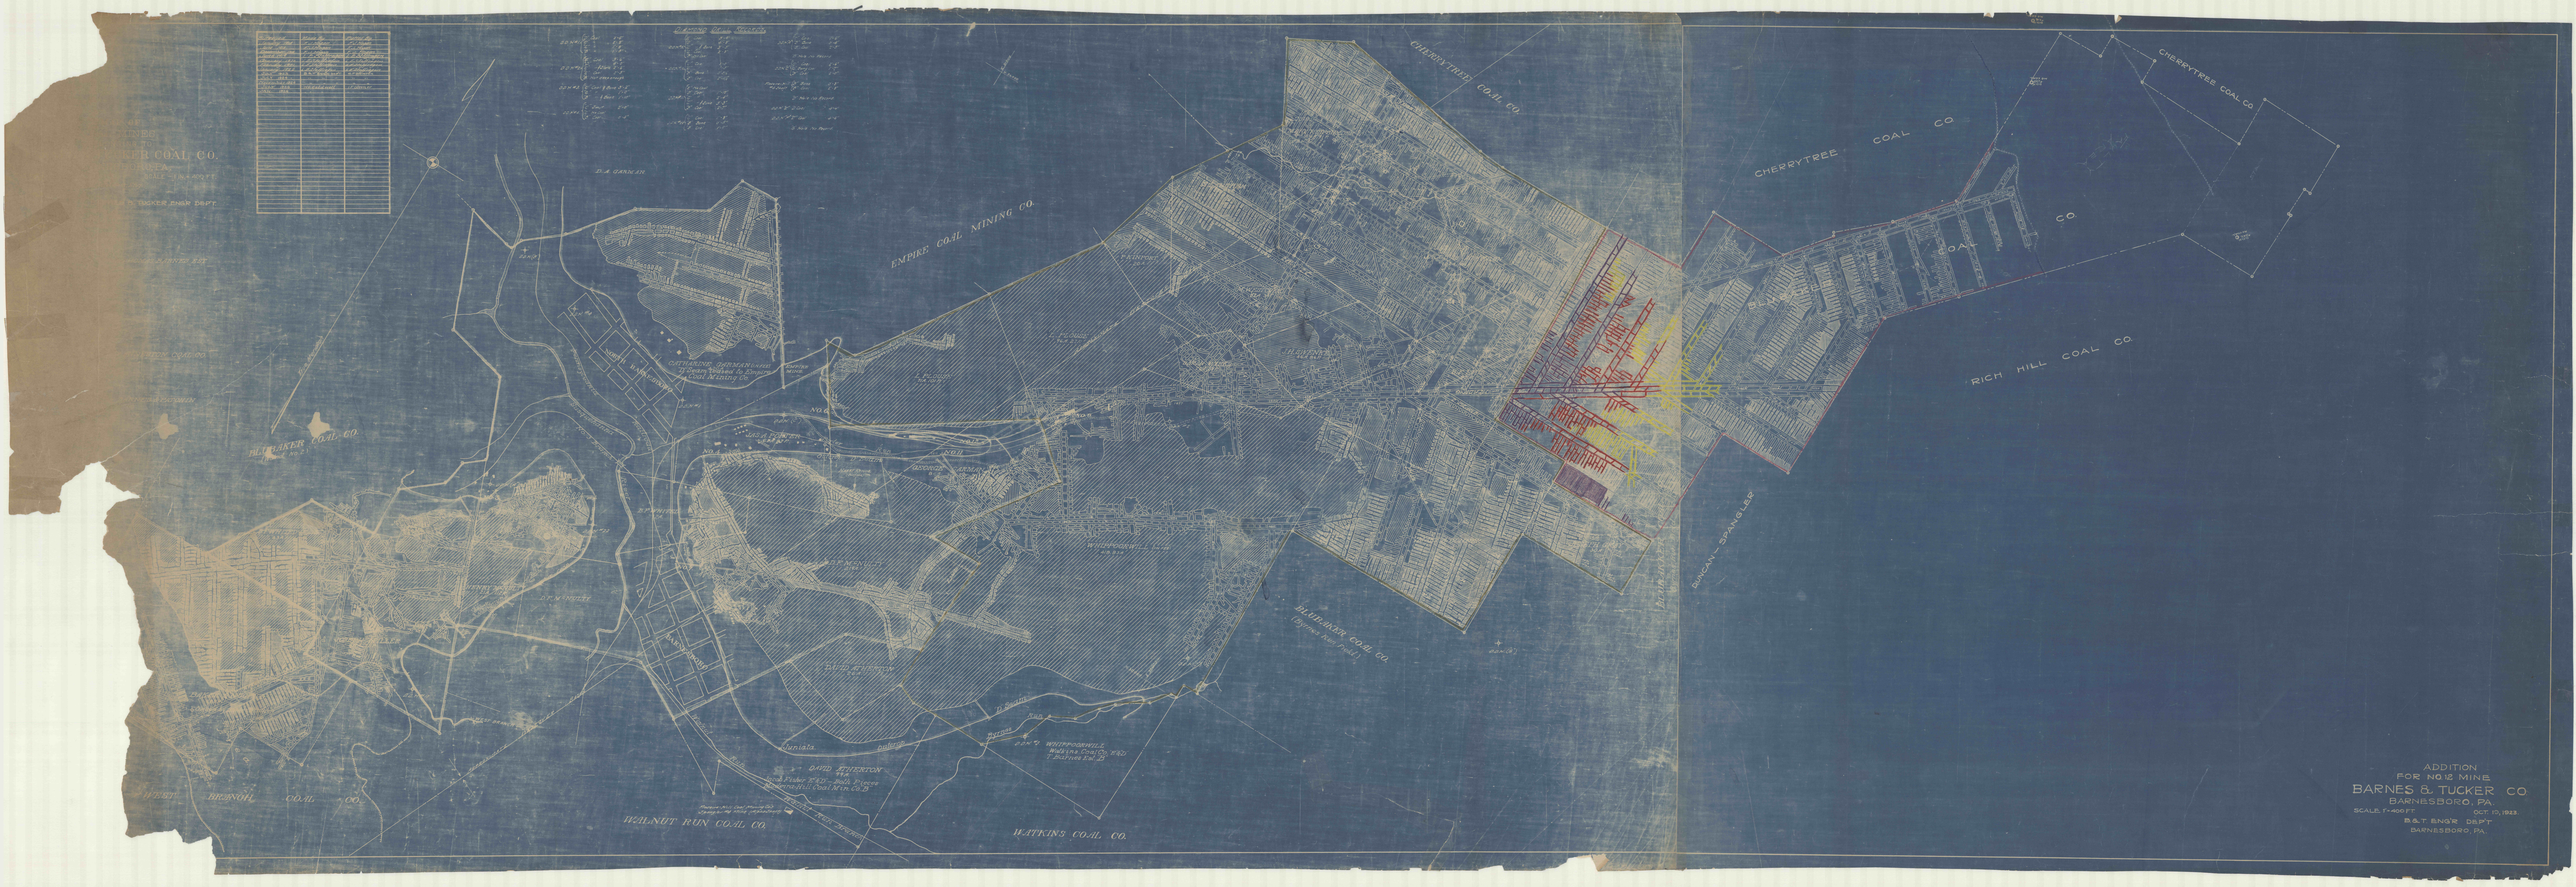
EMPIRE COAL MINING CO.
CHERRYTREE COAL CO.
CHERRYTREE COAL CO
CHERRYTREE COAL CO
RICH HILL COAL CO.
BLUE BAKER COAL CO.
BLUE BAKER COAL CO.
WALNUT RUN COAL CO.
WATKINS COAL CO.
DUNCAN - SPANGLER
D.A. GARNER
GEORGE ARNOLD
DAVID ATHERTON
ADDITION
FOR NO 12 MINE
BARNES & TUCKER CO
BARNESBORO, PA.
SCALE, 1"=400 FT.
OCT 10, 1923.
B&T ENG'R DEP'T
BARNESBORO, PA.