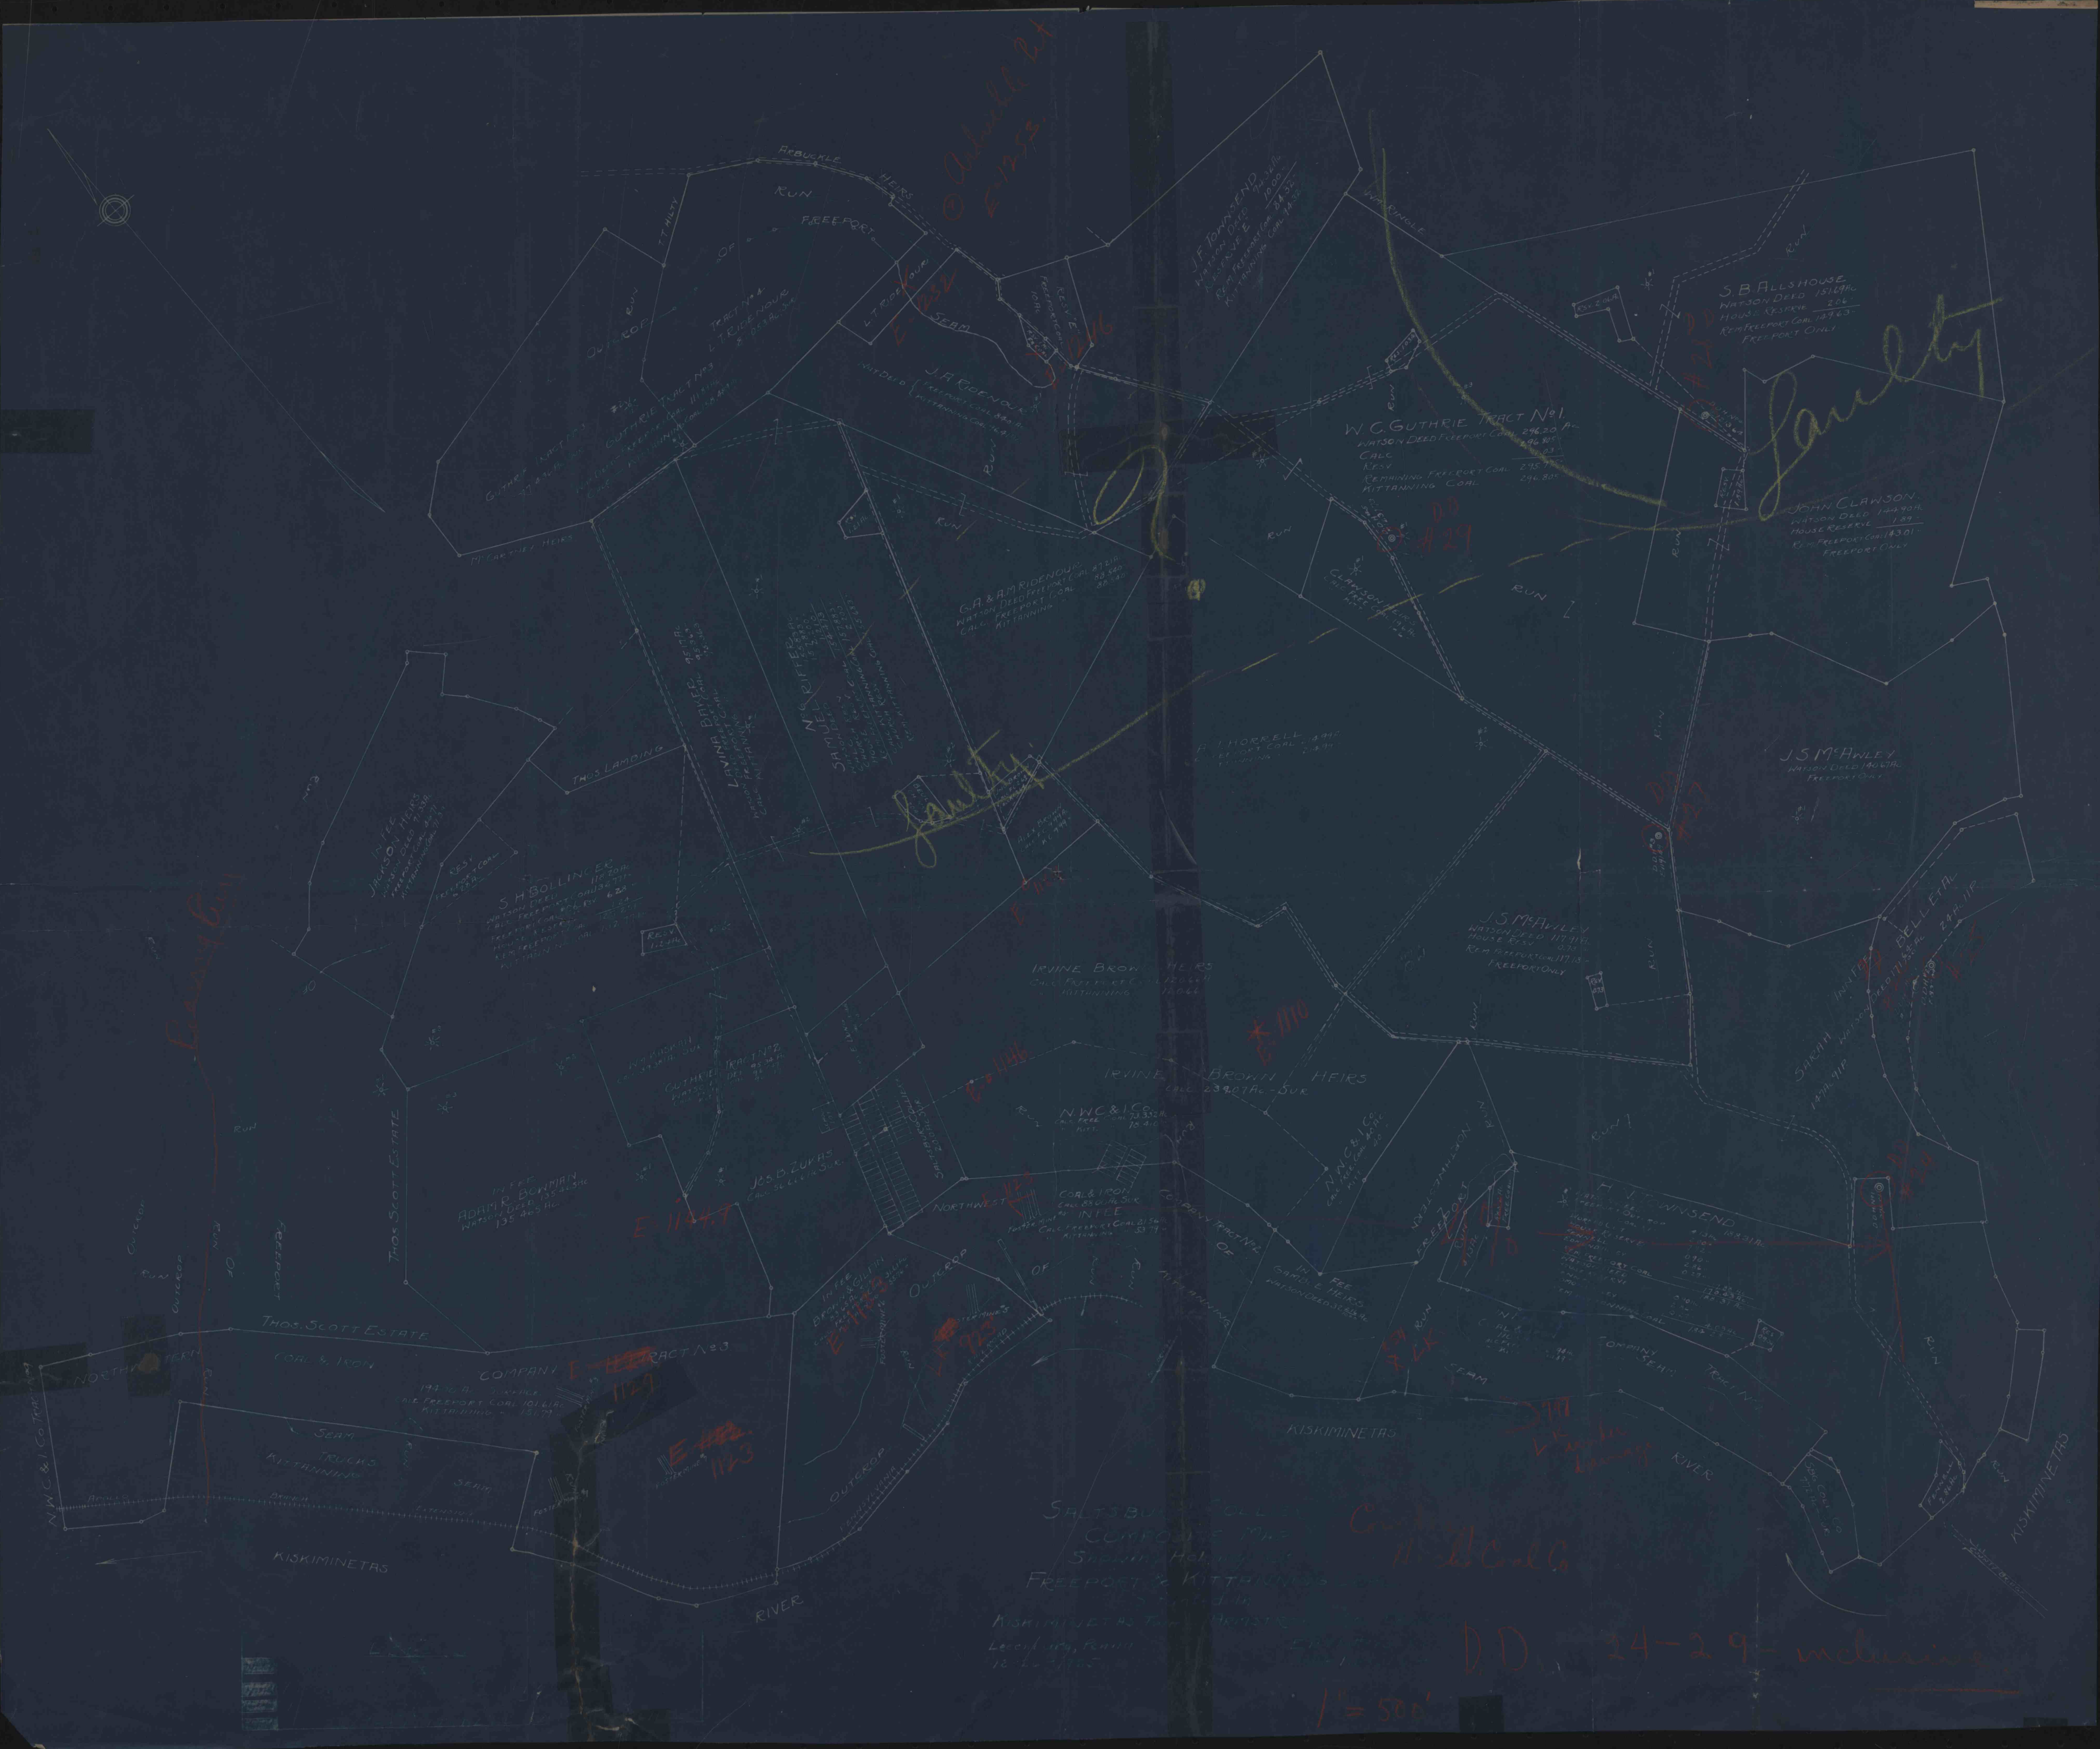

ARBUCKLE HEIRS
RUN
FREEPORT
OF
OUTCROP
T.T. HILTY
GUTHRIE TRACT No 3
GUTHRIE TRACT No 3
McCARTNEY HEIRS
TRACT No 4
L.T. RIDENOUR
L.T. RIDENOUR
SEAM
J.A. RIDENOUR
FREEPORT COAL 84.0 AC
KITTANNING COAL 76.4 AC
① Arbuckle Rt
E-1253
E-1252
E-1246
J.F. TOWNSEND
WATSON DEED 94.32 AC
RESERVE "E" 10.00
REM FREEPORT COAL 84.32
KITTANNING COAL 94.32
RESV "E" FREEPORT COAL 10 AC
WM RINGLE
W.C. GUTHRIE TRACT No 1
WATSON DEED FREEPORT COAL 296.20 AC
CALC 296.805
RESV .03
REMAINING FREEPORT COAL 295.77
KITTANNING COAL 296.805
S.B. ALLSHOUSE
WATSON DEED 151.69 AC
HOUSE RESERVE 2.06
REM FREEPORT COAL 149.63
FREEPORT ONLY
RESV 2.06 AC
JOHN CLAWSON
WATSON DEED 144.90 AC
HOUSE RESERVE 1.89
REM FREEPORT COAL 143.01
FREEPORT ONLY
RESV 1.89 AC
Faulty
Faulty
D.D. #29
D.D. #27
D.D. #27
CLAWSON HEIRS
G.A. & A.M. RIDENOUR
WATSON DEED FREEPORT COAL 87.21 AC
CALC. FREEPORT COAL 88.540
KITTANNING 88.540
RESV 1.21 AC
LAVINA BAKER 95.17 AC
No 6 RIFFER
SAMUEL
THOS LAMBING
IN FEE JACKSON HEIRS
WATSON DEED 7.33 AC
RESV. FREEPORT COAL
S.H. BOLLINGER
WATSON DEED 118.20 AC
RESV 1.24 AC
A. J. HORRELL
ALEX BROWN
J.S. McAWLEY
WATSON DEED 140.67 AC
FREEPORT ONLY
J.S. McAWLEY
WATSON DEED 117.91 AC
HOUSE RESV 0.73
REM FREEPORT COAL 117.18
FREEPORT ONLY
BELLETAL
SARAH INNTES
WATSON DEED 147 AC 91 P
D.D. #25
IRVINE BROWN HEIRS
CALC FREEPORT COAL 120.66
KITTANNING 120.66
E-1110
E-1146
E-1124
IRVINE BROWN HEIRS
CALC 239.07 AC - SUR
N.W.C. & I. Co.
CALC FREE COAL 73.33
KITT. 78.41
N.W.C. & I. Co.
CALC FREE COAL 40 AC
KITT 40
GUTHRIE TRACT No 2
W.M. KASKAN
JOS. B. ZUKAS
CALC. 56.66 AC SUR.
SALTSBURG COLLIERY 200 AC SUR
E-1144.7
IN FEE ADAM R. BOWMAN
WATSON DEED 135.465 AC
135.465 AC
THOS SCOTT ESTATE
THOS. SCOTT ESTATE
NORTHWESTERN COAL & IRON COMPANY TRACT No 3
194.16 AC SURFACE
CALC FREEPORT COAL 101.61 AC
KITTANNING 151.79
E-1129
E-1123
N.W.C. & I. Co TRACT No 9
NORTHWEST COAL & IRON COMPANY TRACT No 2
CALC 88.00 AC SUR
IN FEE
CALC FREEPORT COAL 21.56 AC
KITTANNING 53.79
E-1123
IN FEE BROWN & GILFIN
E-1133
LR 923
FOSTER MINE No 4
FOSTER MINE No 3
FOSTER MINE No 1
IN FEE GAMBLE HEIRS
WATSON DEED 32.81 AC
H.V. TOWNSEND
IN FEE COAL
NORTHWESTERN
FREEPORT
LK 7 26
D.D. #24
SEAM
COMPANY SEAM TRACT No
LR 997 under drainage
SBG COAL CO
FENNELL 2.86 AC
COUNTY BRIDGE
APOLLO BRANCH EXTENSION
PENNSYLVANIA RAILROAD
TRUCKS
KITTANNING
SEAM
KISKIMINETAS RIVER
KISKIMINETAS
KISKIMINETAS RIVER
KISKIMINETAS
SALTSBURG COLL
COMPOSITE MAP
SHOWING HOLDINGS
FREEPORT & KITTANNING
KISKIMINETAS TWP
Leechburg, Penna
12-26-1925
Coal Co
D.D. 24-29-inclusive
1" = 500'