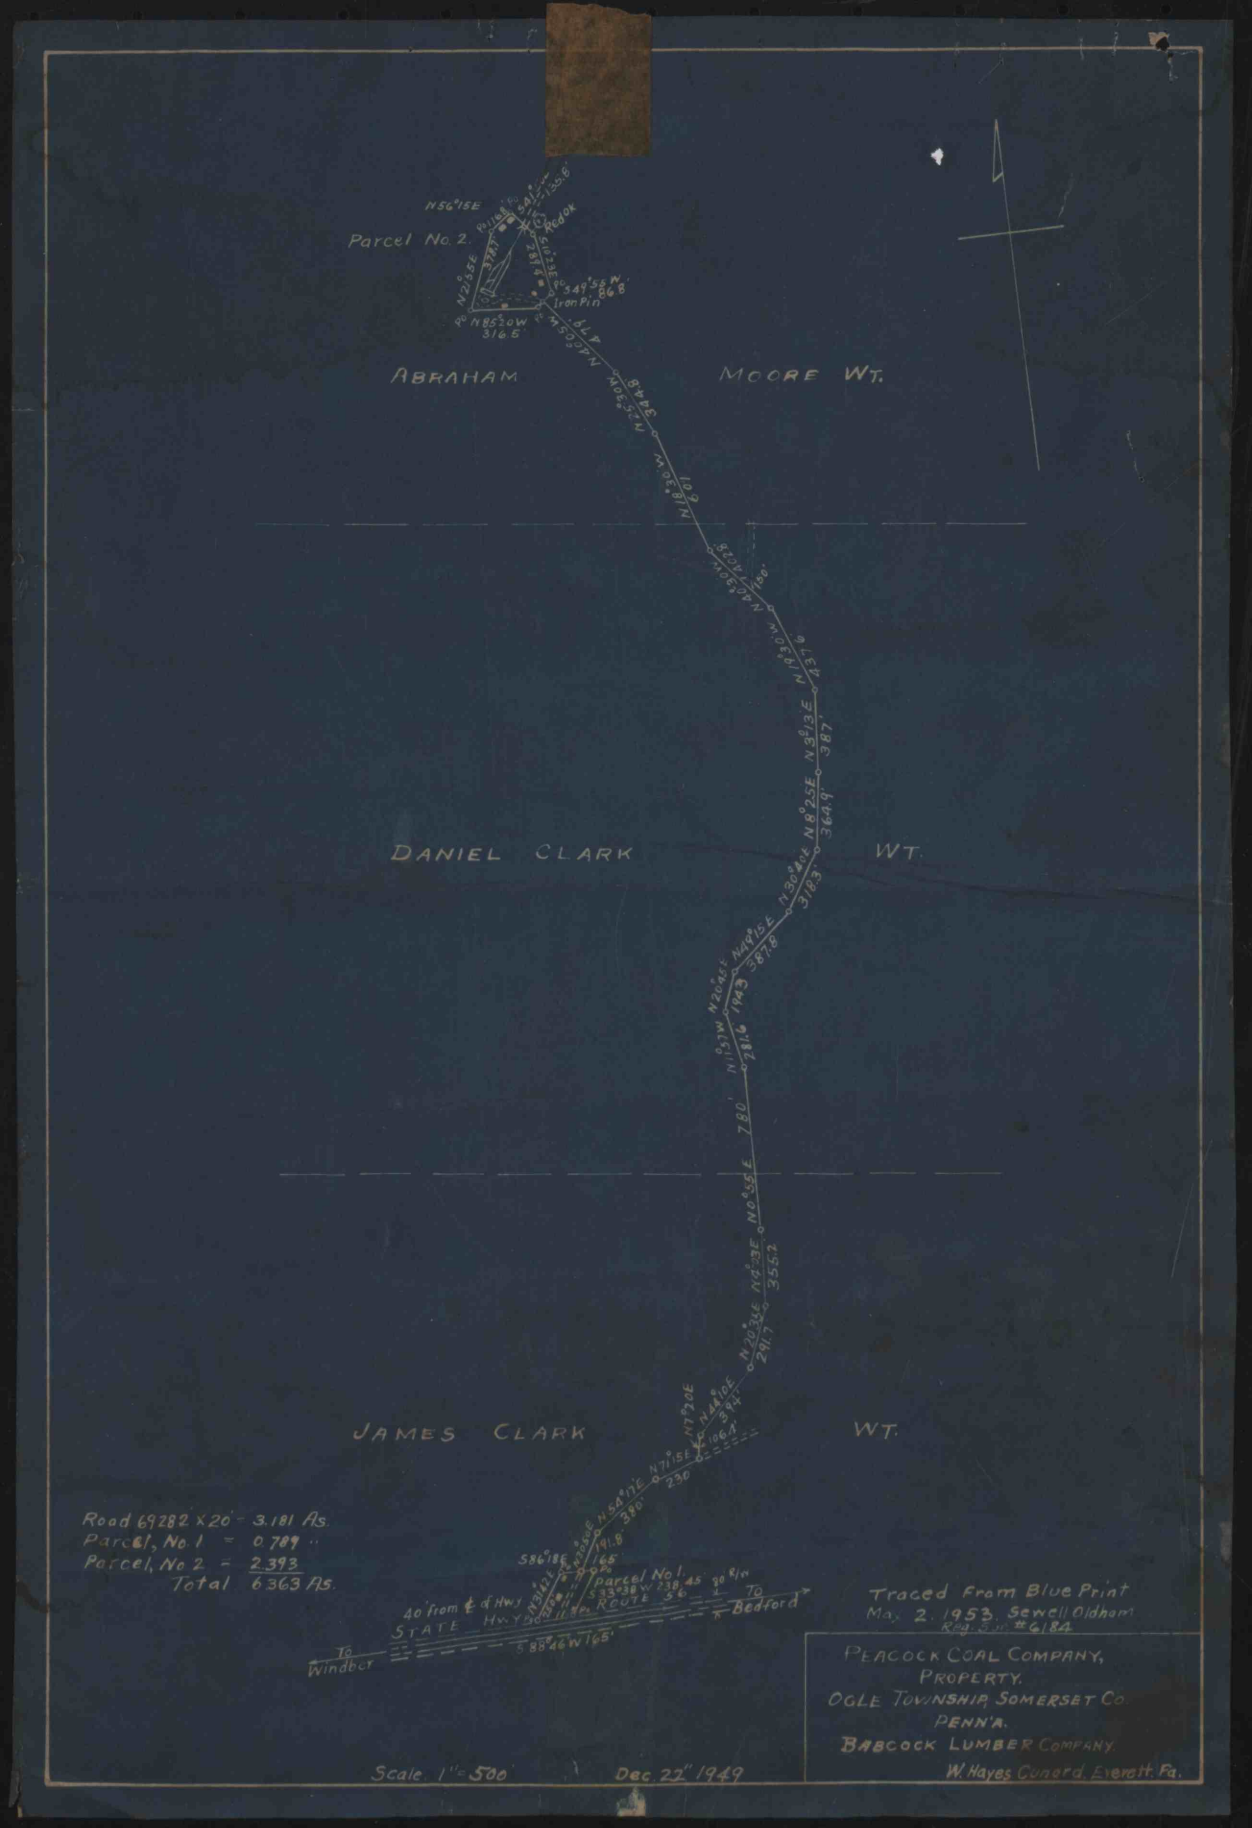
Parcel No. 2.
N56°15E
Pulpit Rock
Rock
Iron Pin
N85°20W 316.8'
ABRAHAM MOORE WT.
DANIEL CLARK WT.
JAMES CLARK WT.
Road 69282 x 20' = 3.181 As.
Parcel, No. 1 = 0.789 "
Parcel, No. 2 = 2.393
Total 6.363 As.
40' from ℄ of Hwy
STATE ROUTE
Parcel No. 1
To Bedford
To Windber
S 88°46 W 165'
Traced From Blue Print
May 2. 1953. Sewell Oldham
Reg. Surv. #6184
PEACOCK COAL COMPANY,
PROPERTY.
OGLE TOWNSHIP, SOMERSET CO.
PENN'A.
BABCOCK LUMBER COMPANY
W. Hayes Conard, Everett Pa.
Scale 1" = 500'
Dec. 22" 1949