TUN 6163

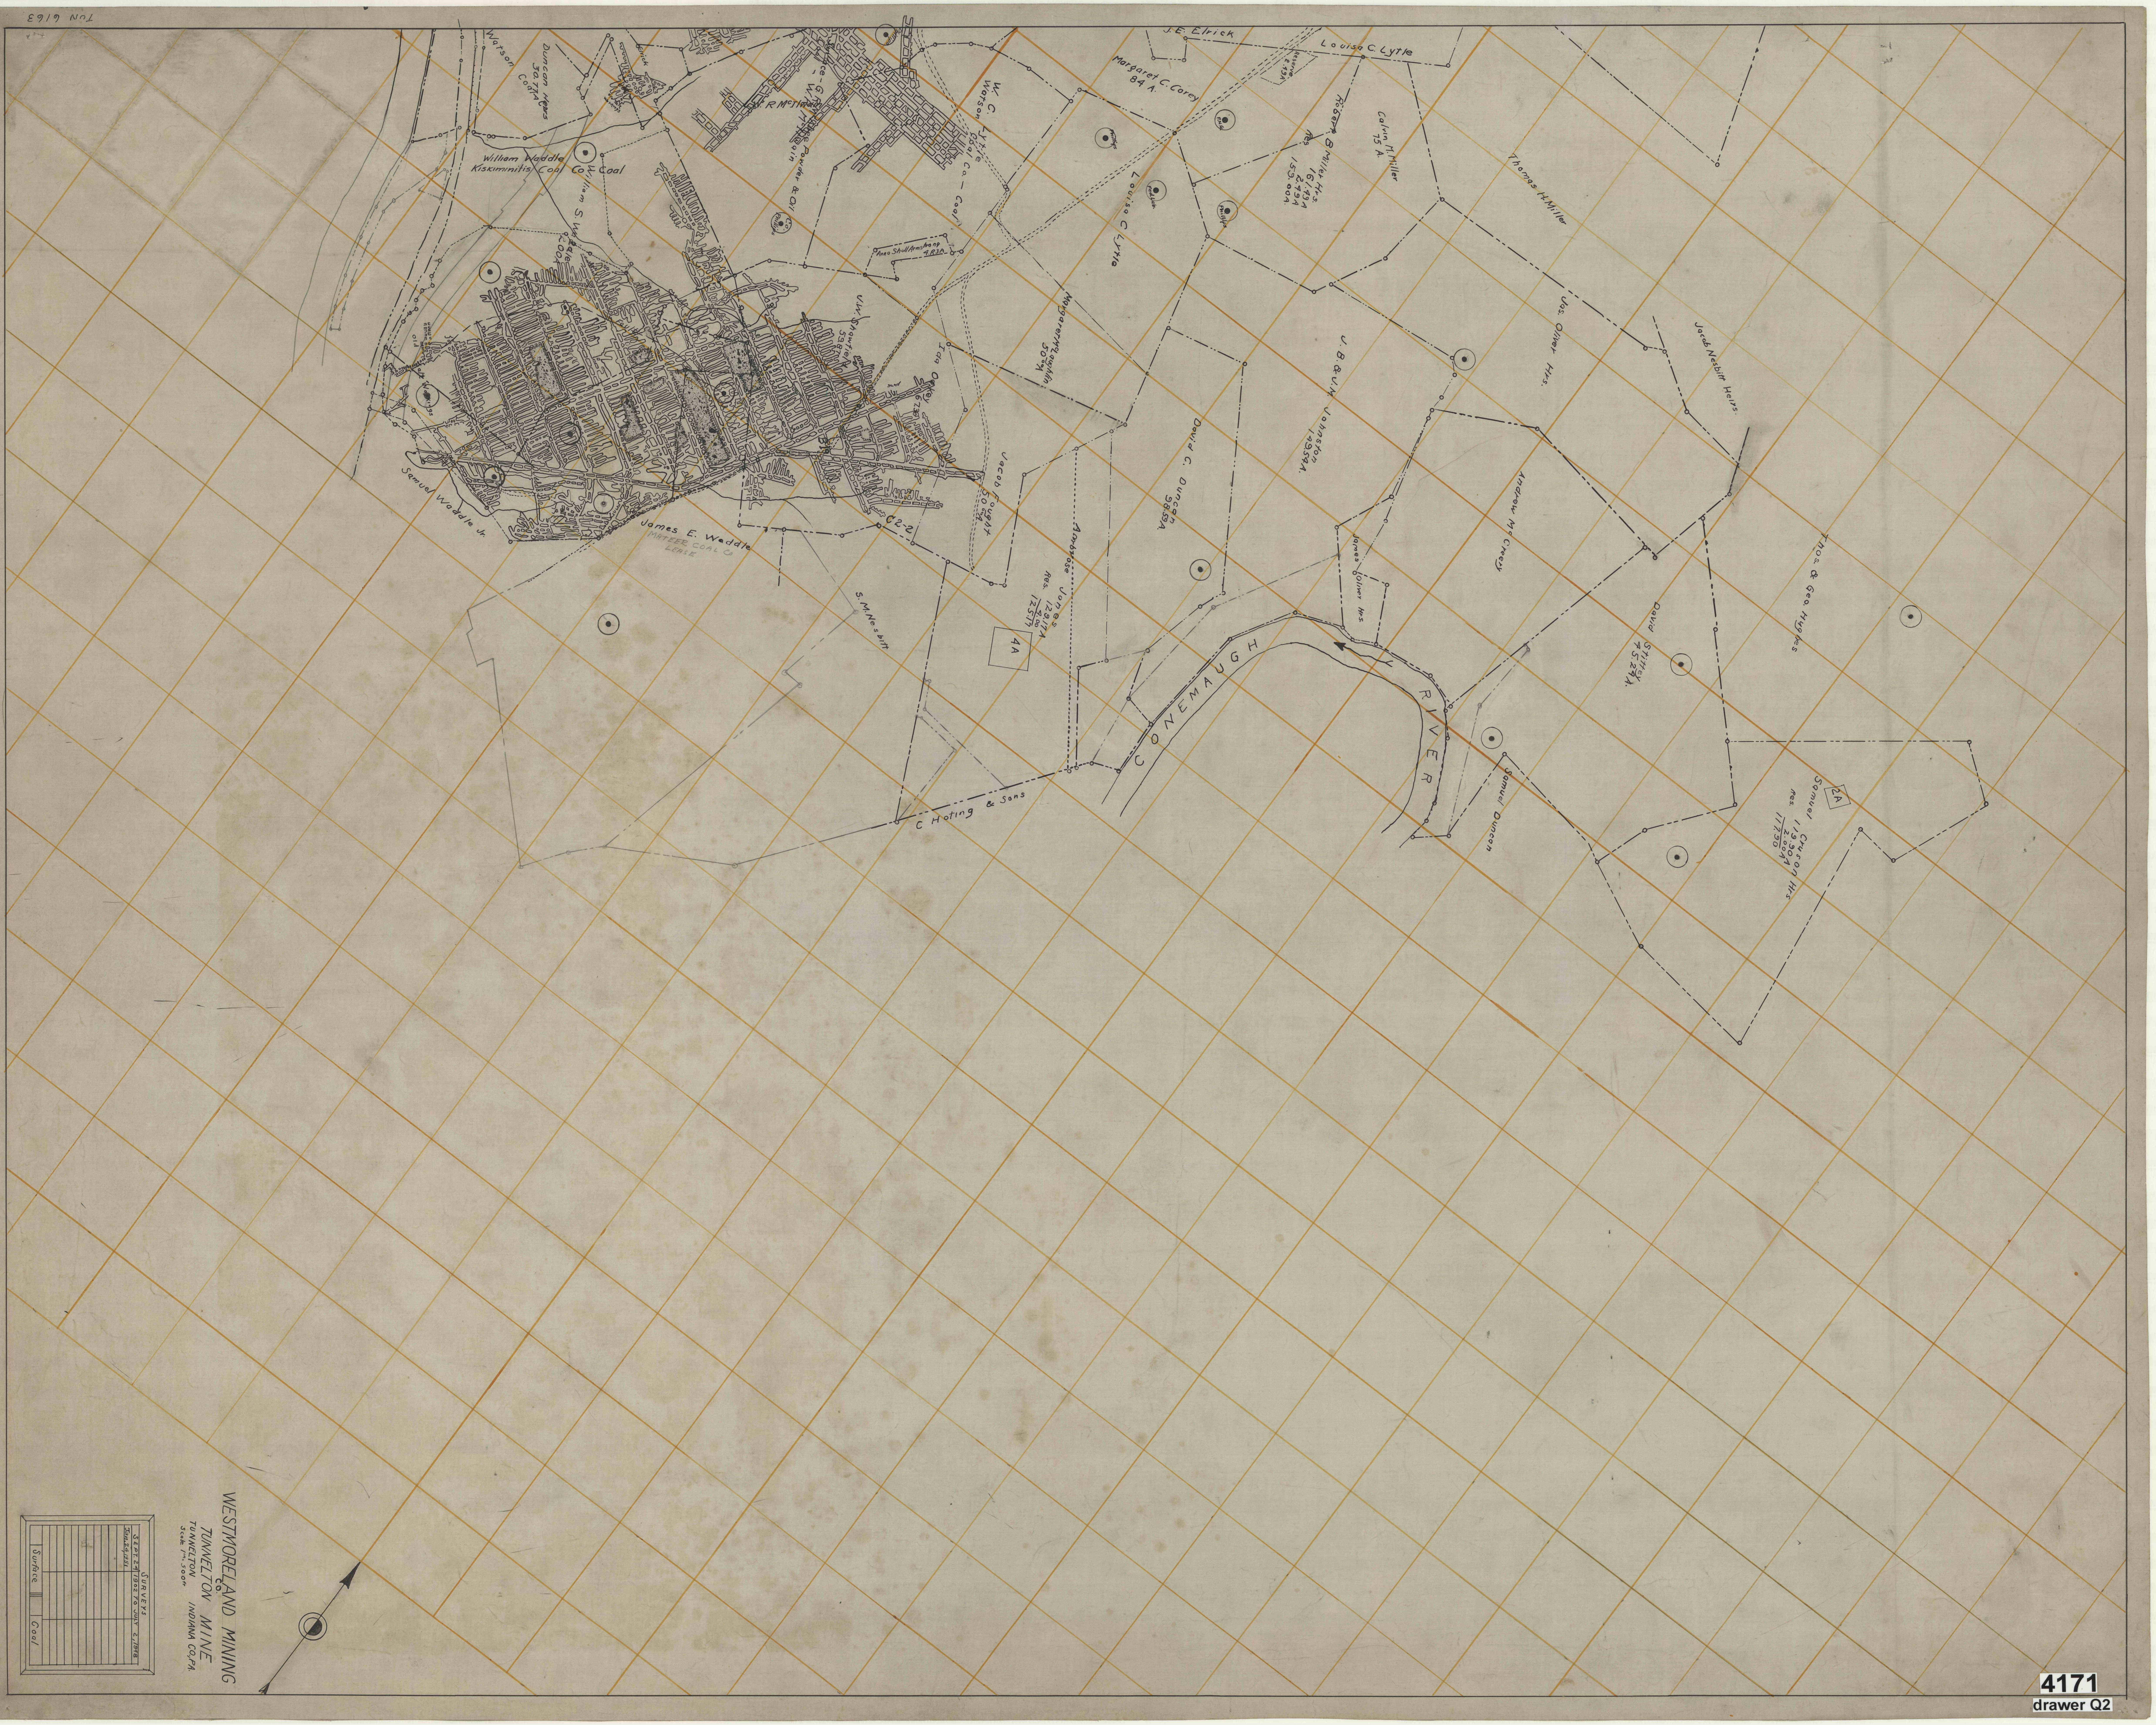
J.E. Elrick
Louisa C. Lytle
Reserve 2.49A
Margaret C. Corey 84 A.
Robert B. Miller Hrs. Res. 161.49A 2.49A 159.00A
Calvin M. Miller 75 A.
Thomas H. Miller
Watson
Duncan Heirs 30.77A Coal
Elrick
W.R. McIlwain
W.C. Watson Lytle Coal Co. — Coal
Powder & Oil
William Waddle
Kiskiminitis Coal Co. Coal
William S. Waddle Coal
Old Workings
Phillips
Fed.Lab.
P.N.G.
Louisa C. Lytle
Anna Shull Armstrong 4.R3A
J.W. Showfield 59.87A
Ida Oakey 67.36
sand
Margaret McLaughlin 50.0A
J.B. & U.M. Johnston 149.54A
Jas. Oliver Hrs.
Jacob Nesbitt Heirs
Samuel Waddle Jr.
James E. Waddle
MATEER COAL CO LEASE
C2-2
Jacob Fought 50.0A
David C. Duncan 98.59A
Andrew McCreery
Thos. & Geo. Hughes
Ambrose Jones Res. 129.17A 4.00 125.17
4A
James Oliver Hrs.
S.M. Nesbitt
David Stittey 45.29A
CONEMAUGH RIVER
C Hoting & Sons
Samuel Duncan
2A
Samuel Cruson Hrs Res. 119.90A 2.00A 117.90

WESTMORELAND MINING CO.
TUNNELTON MINE
TUNNELTON INDIANA CO., PA.
Scale 1 in = 500 ft

Surveys		
Sept. 24, 1902 to July 2, 1948		
Jan. 24, 1951		
Surface		Coal

4171
drawer Q2