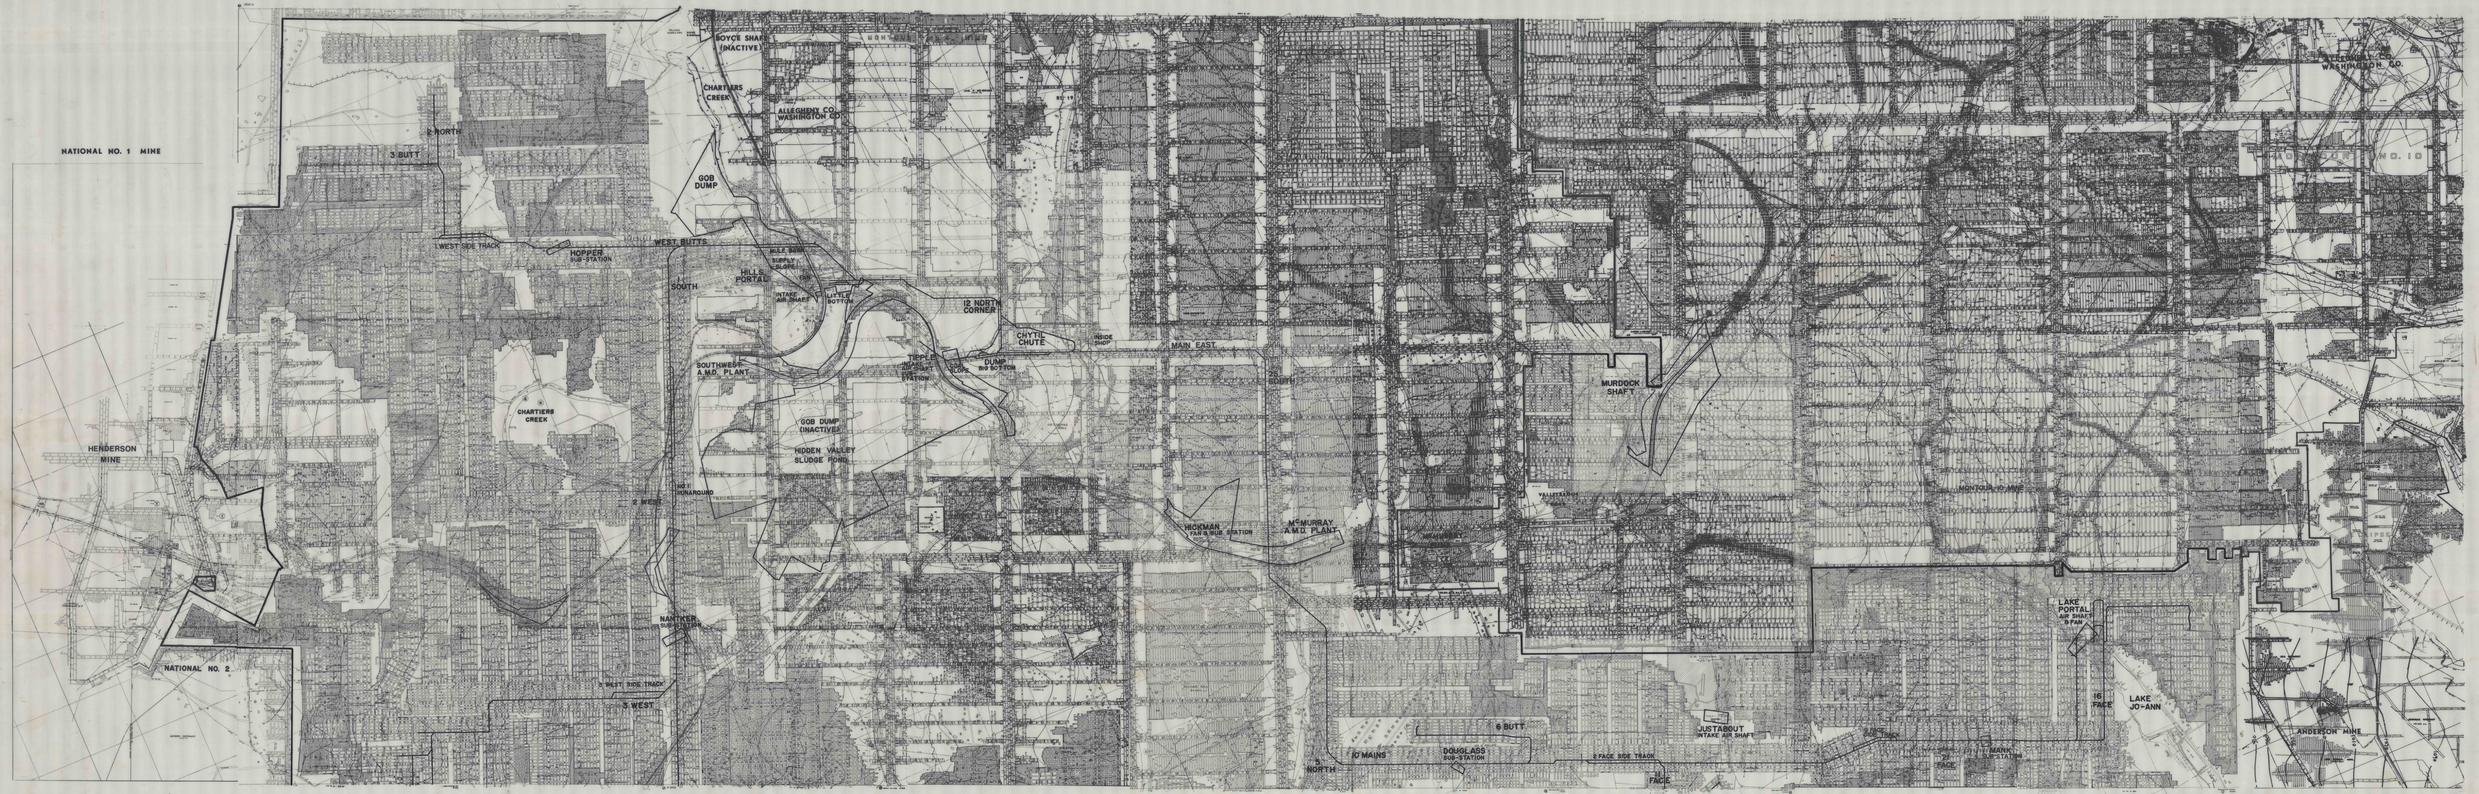
NATIONAL NO. 1 MINE
2 NORTH
3 BUTT
BOYCE SHAFT (INACTIVE)
CHARTIERS CREEK
ALLEGHENY CO.
WASHINGTON CO.
GOB DUMP
1 WEST SIDE TRACK
HOPPER SUB-STATION
WEST BUTTS
MILE BOX
DISTANCE FROM PORTAL
HILL'S PORTAL
1 SOUTH
INTAKE AIR SHAFT
LITTLE BOTTOM
12 NORTH CORNER
CHUTE
INSIDE SHOP
MAIN EAST
TIPPLE
WEIGHT STATION
DUMP
SOUTHWEST A.M.D. PLANT
GOB
MURDOCK SHAFT
CHARTIERS CREEK
GOB DUMP (INACTIVE)
HIDDEN VALLEY SLUDGE POND
HENDERSON MINE
2 WEST
1 SOUTH TURNAROUND
NICKMAN FAN & SUB STATION
McMURRAY A.M.D. PLANT
VALVE HOUSE
MONTOUR RUN
SCREENHOUSE WASHINGTON CO.
MINE NO. 10
NATIONAL NO. 2
NANTICOKE SUB-STATION
3 WEST SIDE TRACK
3 WEST
LAKE PORTAL AIR SHAFT & FAN
16 FACE
LAKE JO-ANN
ANDERSON MINE
5 BUTT
10 MAINS
DOUGLASS SUB-STATION
5 NORTH
5 FACE SIDE TRACK
JUSTABOUT INTAKE AIR SHAFT
FACE