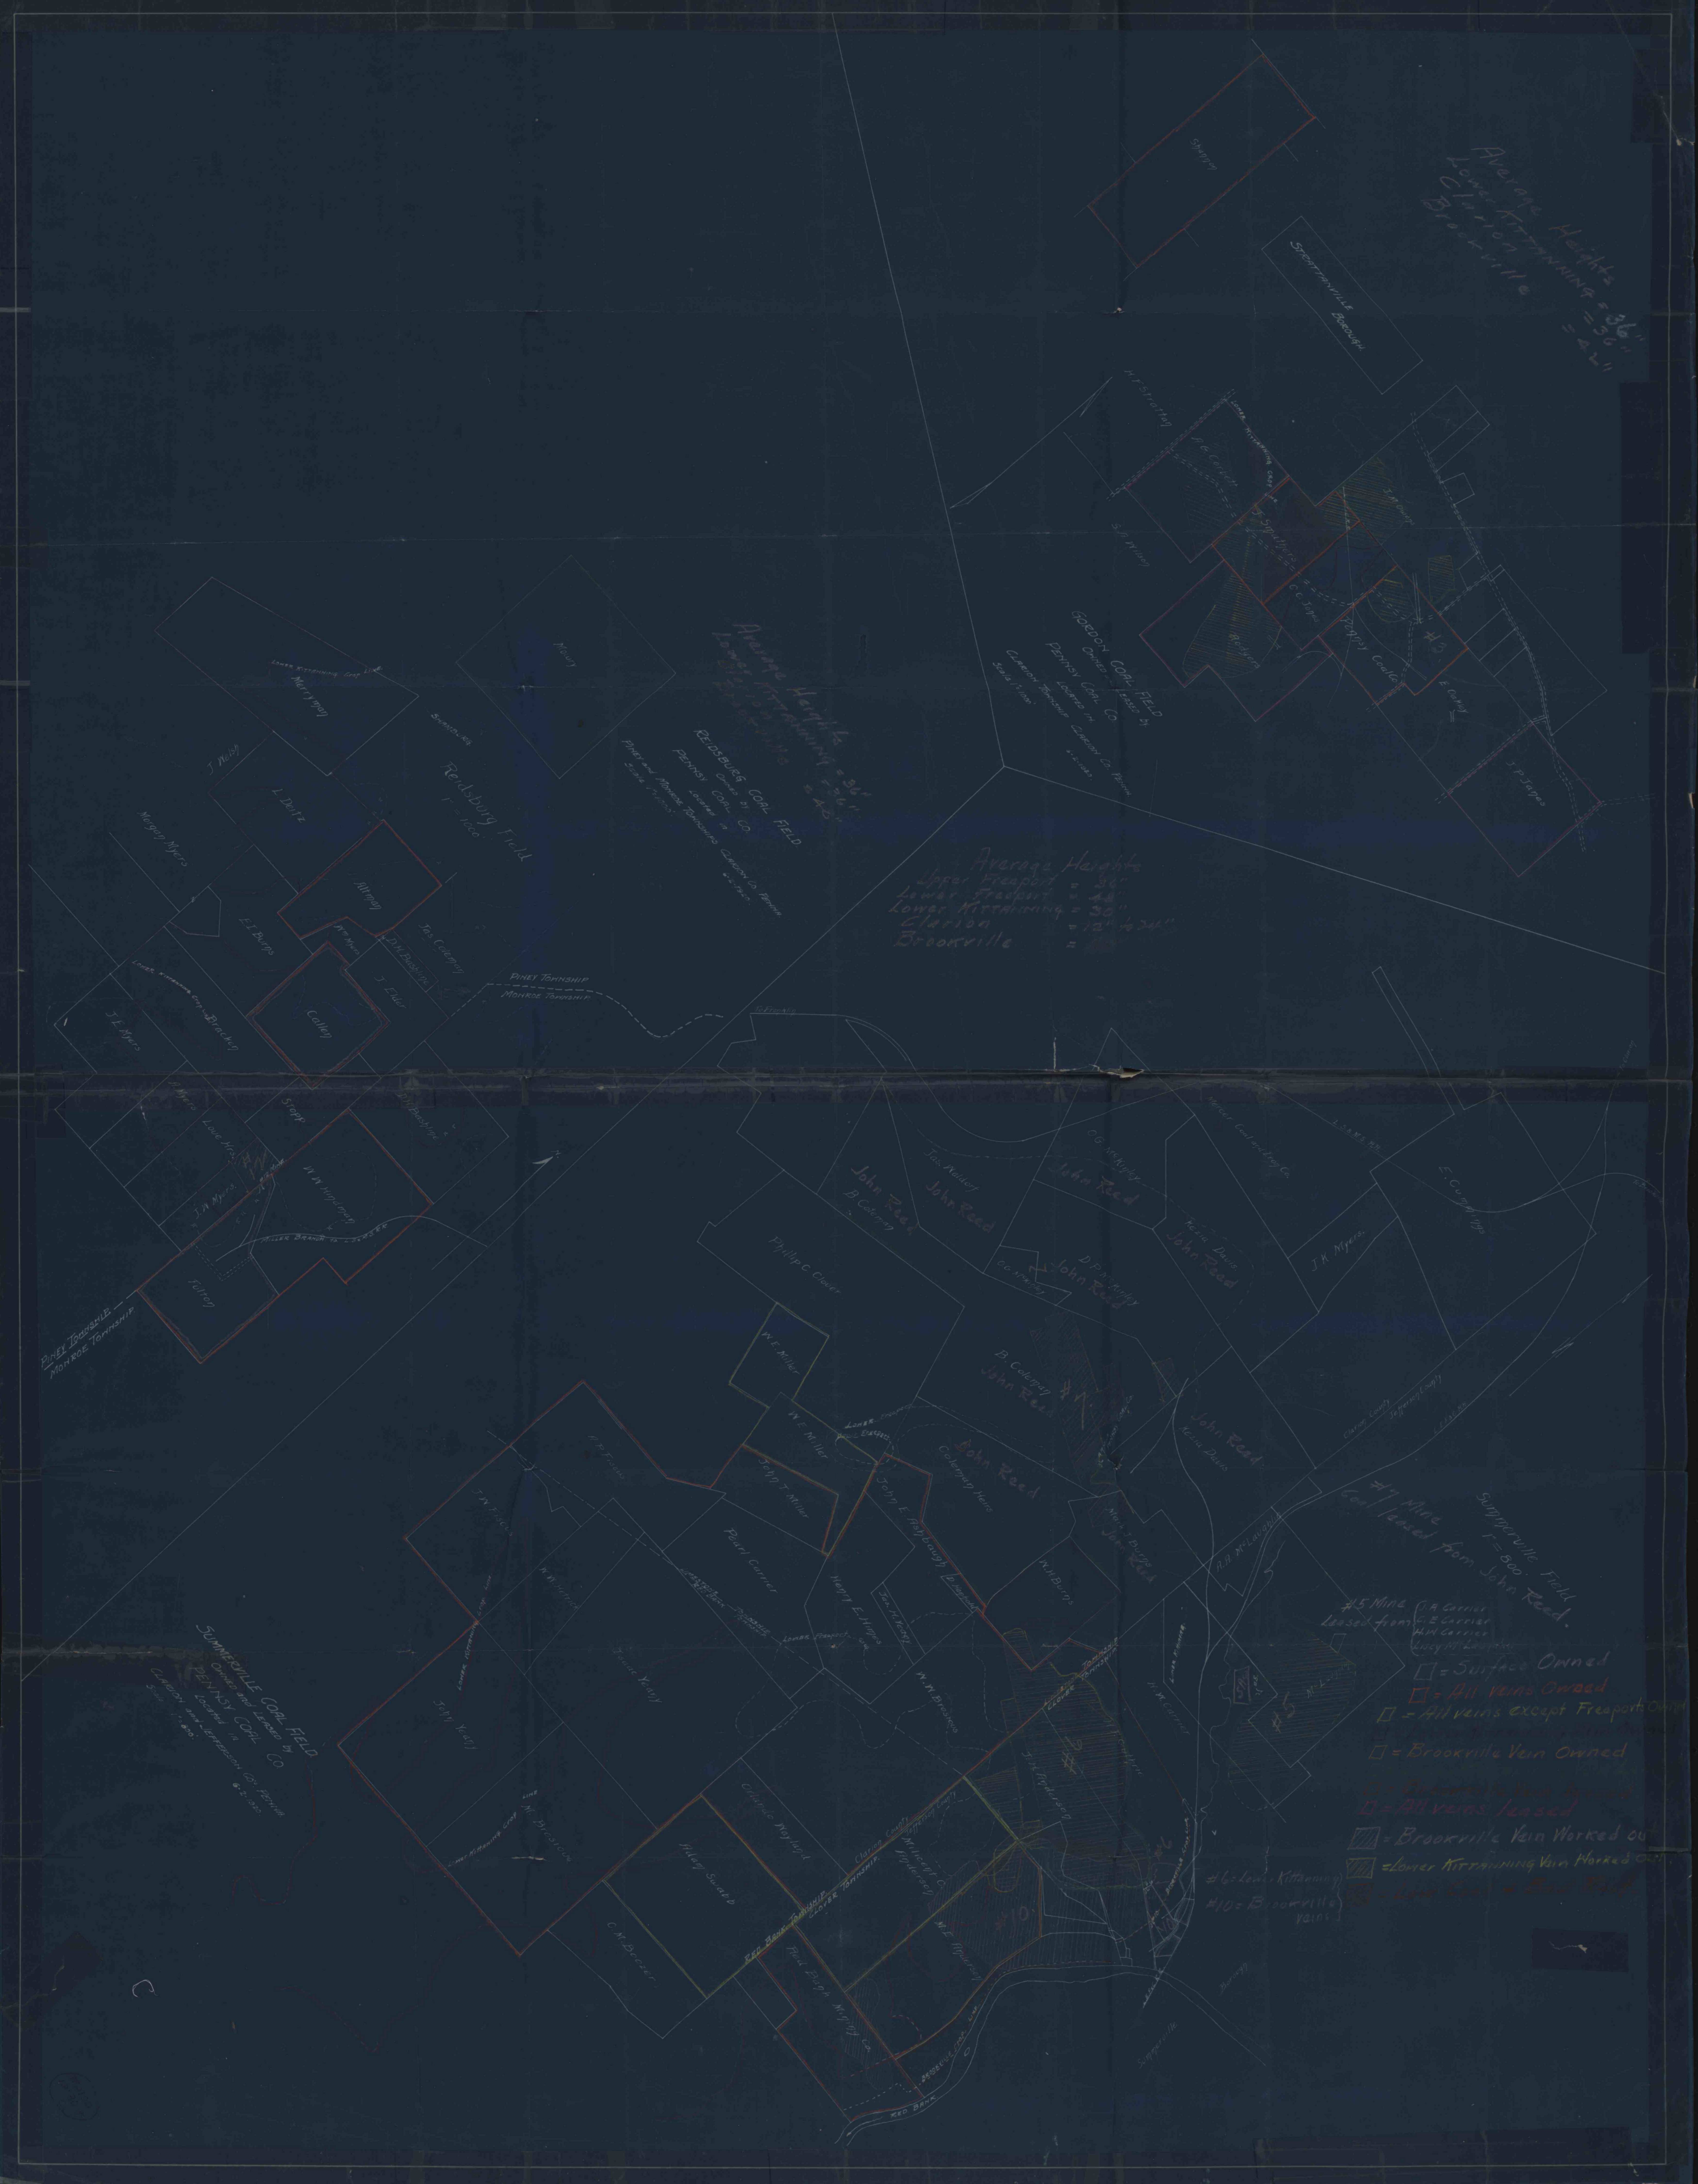

Average Heights
Lower Kittanning = 36"
Clarion = 36"
Brookville = 42"
Shaffer
Strattanville Borough
H. F. Stratton
A. G. Corbett
Lower Kittanning Crop Line
S. A. Wilson
J. A. Owens
Spaulding
C. C. Jones
Rodgers
Pennsy Coal Co.
#3
E. Oakley
J. P. Jones
Gordon Coal Field
Owned and Leased by
Pennsy Coal Co.
Located in
Clarion Township Clarion Co. Penna.
Scale 1" = 1000'
6-2-1920
Merryman
Lower Kittanning Crop Line
Mowry
Shamburg
Reidsburg Field
1" = 1000'
Average Heights
Lower Kittanning = 36"
Reidsburg Coal Field
Owned by
Pennsy Coal Co.
Located in
Piney and Monroe Townships Clarion Co. Penna.
Scale 1" = 1000'
6-2-1920
J. Welsh
L. Deitz
Morgan Myers
Altman
E. I. Burns
W. Myers
D. H. Bashline
Jas. Coleman
J. Elder
Callen
J. E. Myers
Bracken
Piney Township
Monroe Township
A. Myers
Love Hrs.
Stopp
D. H. Bashline
J. W. Myers
W. W. Hindman
Miller Branch to L.S.&M.S. R.R.
Fulton
Piney Township
Monroe Township
Average Heights
Upper Freeport = 36"
Lower Freeport = 48"
Lower Kittanning = 30"
Clarion = 12" to 24"
Brookville
Mercer Coal and Iron Co.
L.S.&M.S. R.R.
O. G. McKinley
John Reed
Jas. Waldorf
John Reed
B. Coleman
E. Cummings
Kezia Davis
John Reed
J. K. Myers
D. P. McKinley
John Reed
O. G. McKinley
Phillip C. Clover
W. E. Miller
B. Coleman
John Reed
#7
John Reed
Kezia Davis
Clarion County
Jefferson County
L.S.&M.S. R.R.
W. E. Miller
John Reed
Coleman Heirs
A. P. Fiscus
John T. Miller
J. W. Fiscus
Pearl Carner
John E. Ashbaugh
Mark J. Burns
John Reed
#7 Mine
Coal leased from John Reed.
Summerville Field
1" = 800'
A. A. McLaughlin
W. H. Burns
Henry E. Hines
Jas. H. Yeany
Lower Freeport
Limestone Township
Red Bank Township
W. W. Hetrick
Isaac Yeany
John Yeany
Lower Kittanning Crop Line
W. N. Brosious
Summerville Coal Field
Owned and Leased by
Pennsy Coal Co.
Located in
Clarion and Jefferson Co's. Penna.
Scale 1" = 800'
6-2-1920
M. Brosious
Orlando Mayland
Adam Swabb
C. M. Boozer
Red Bank Township
Clover Township
Clarion County
Jefferson County
Red Bank Mining Co.
Millicent C. Anderson
J. H. Anderson
H. W. Carrier
#5
#6
#10
M. E. Anderson
#5 Mine
Leased from
J. A. Carrier
C. E. Carrier
H. W. Carrier
Lizzy McLaughlin
= Surface Owned
= All veins Owned
= All veins except Freeports Owned
= Brookville Vein Owned
= All veins leased
= Brookville Vein Worked out
= Lower Kittanning Vein Worked out
#6 = Lower Kittanning
#10 = Brookville
Veins
Brookville Crop Line
Summerville
Red Bank