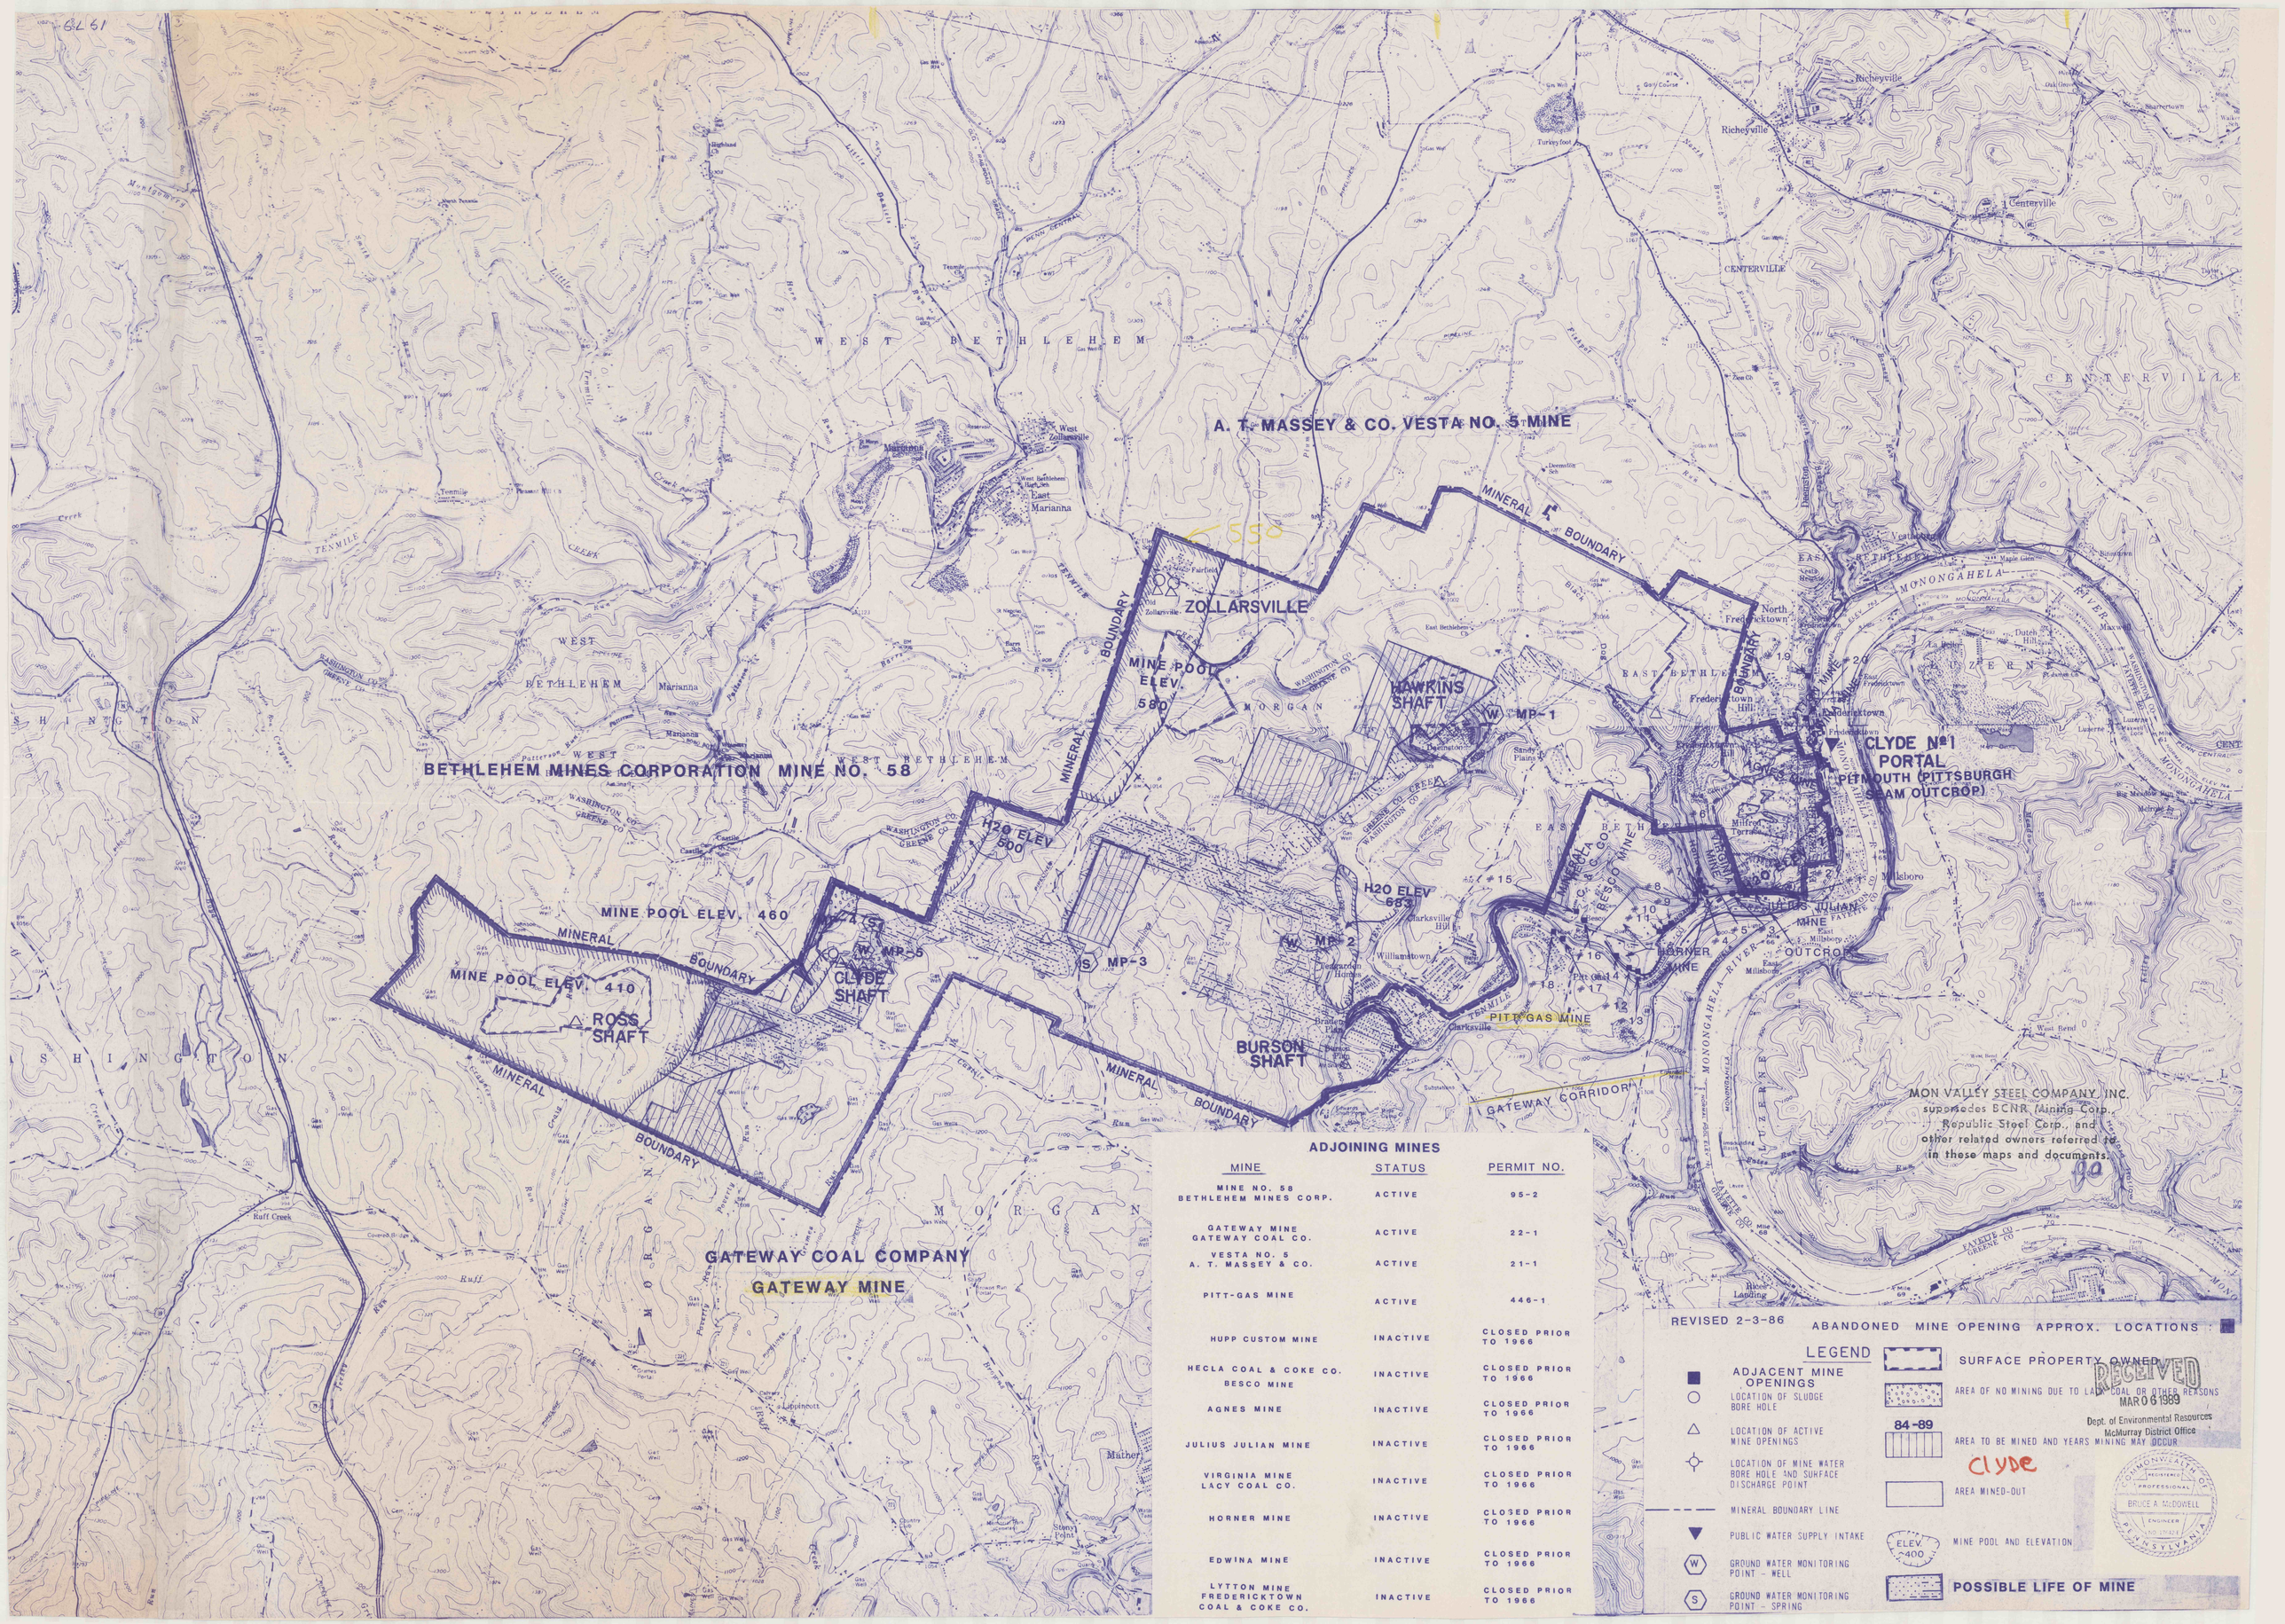

ADJOINING MINES

MINE	STATUS	PERMIT NO.
MINE NO. 58 BETHLEHEM MINES CORP.	ACTIVE	95-2
GATEWAY MINE GATEWAY COAL CO.	ACTIVE	22-1
VESTA NO. 5 A. T. MASSEY & CO.	ACTIVE	21-1
PITT-GAS MINE	ACTIVE	446-1
HUPP CUSTOM MINE	INACTIVE	CLOSED PRIOR TO 1966
HECLA COAL & COKE CO. BESCO MINE	INACTIVE	CLOSED PRIOR TO 1966
AGNES MINE	INACTIVE	CLOSED PRIOR TO 1966
JULIUS JULIAN MINE	INACTIVE	CLOSED PRIOR TO 1966
VIRGINIA MINE LACY COAL CO.	INACTIVE	CLOSED PRIOR TO 1966
HORNER MINE	INACTIVE	CLOSED PRIOR TO 1966
EDWINA MINE	INACTIVE	CLOSED PRIOR TO 1966
LYTTON MINE FREDERICKTOWN COAL & COKE CO.	INACTIVE	CLOSED PRIOR TO 1966