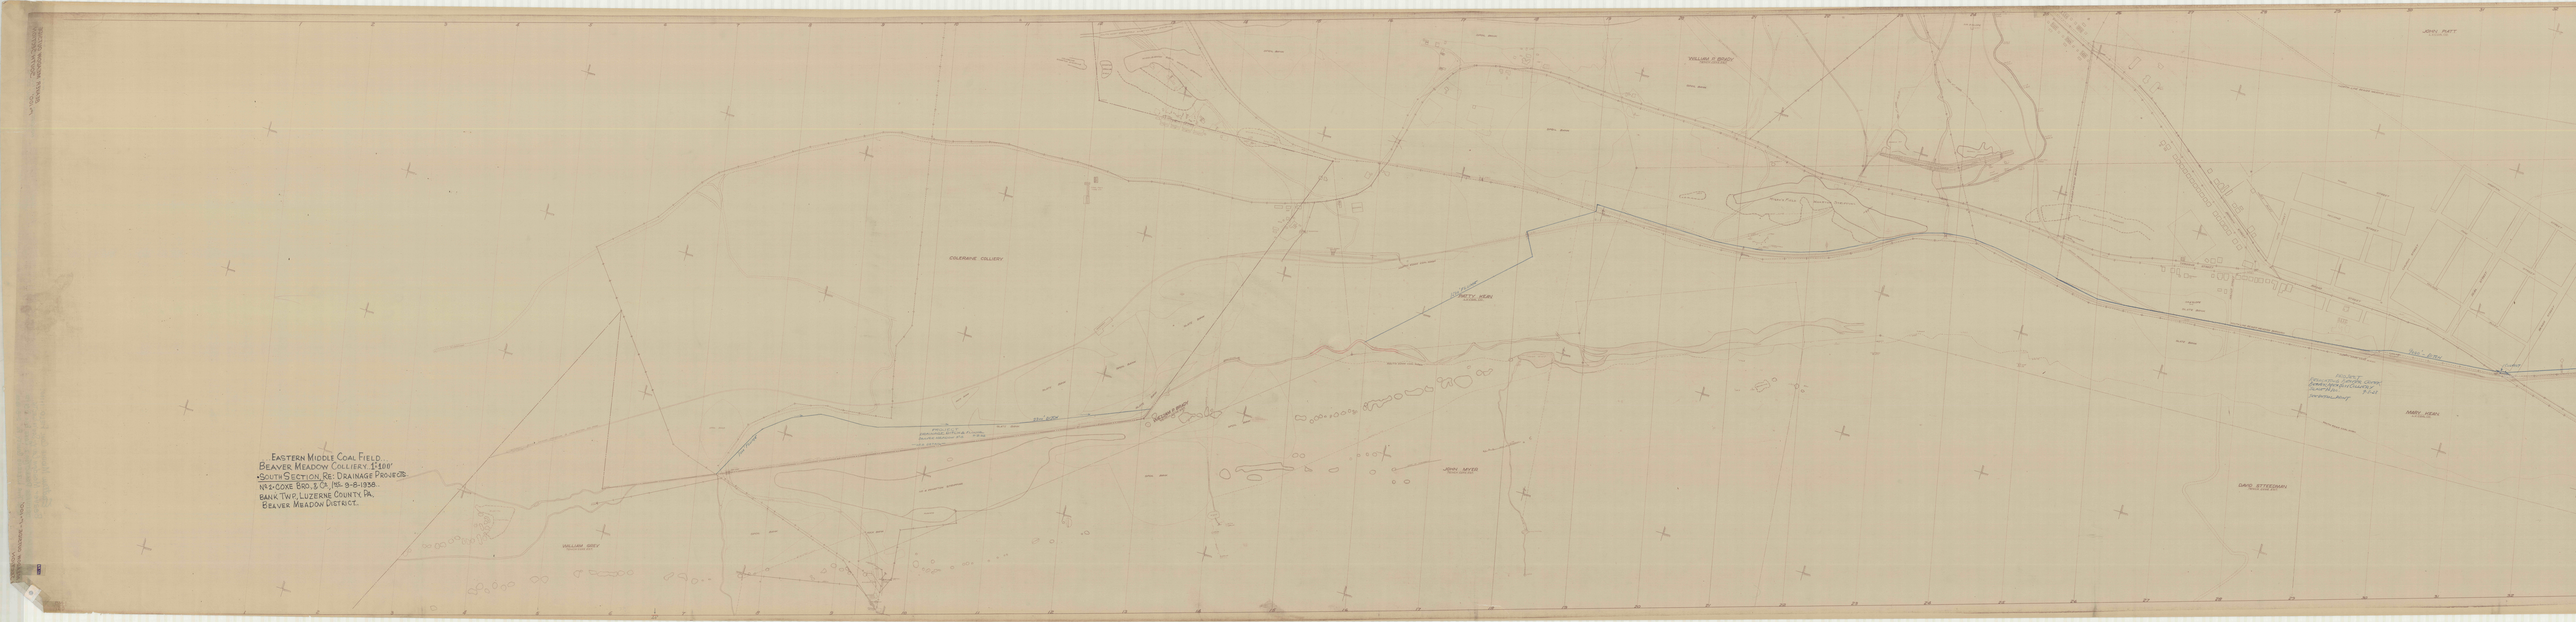

EASTERN MIDDLE COAL FIELD.
BEAVER MEADOW COLLIERY. 1:100'
SOUTH SECTION, RE: DRAINAGE PROJECT
NRS-COXE BRO. & CO. 1915-9-8-1938.
BANK TWP, LUZERNE COUNTY, PA.
BEAVER MEADOW DISTRICT.
COLERAINE COLLIERY
WILLIAM GREY
JOHN MYER
WILLIAM H. BYRON
JOHN PLATT
DAVID STTERMAN
MARY HEARN