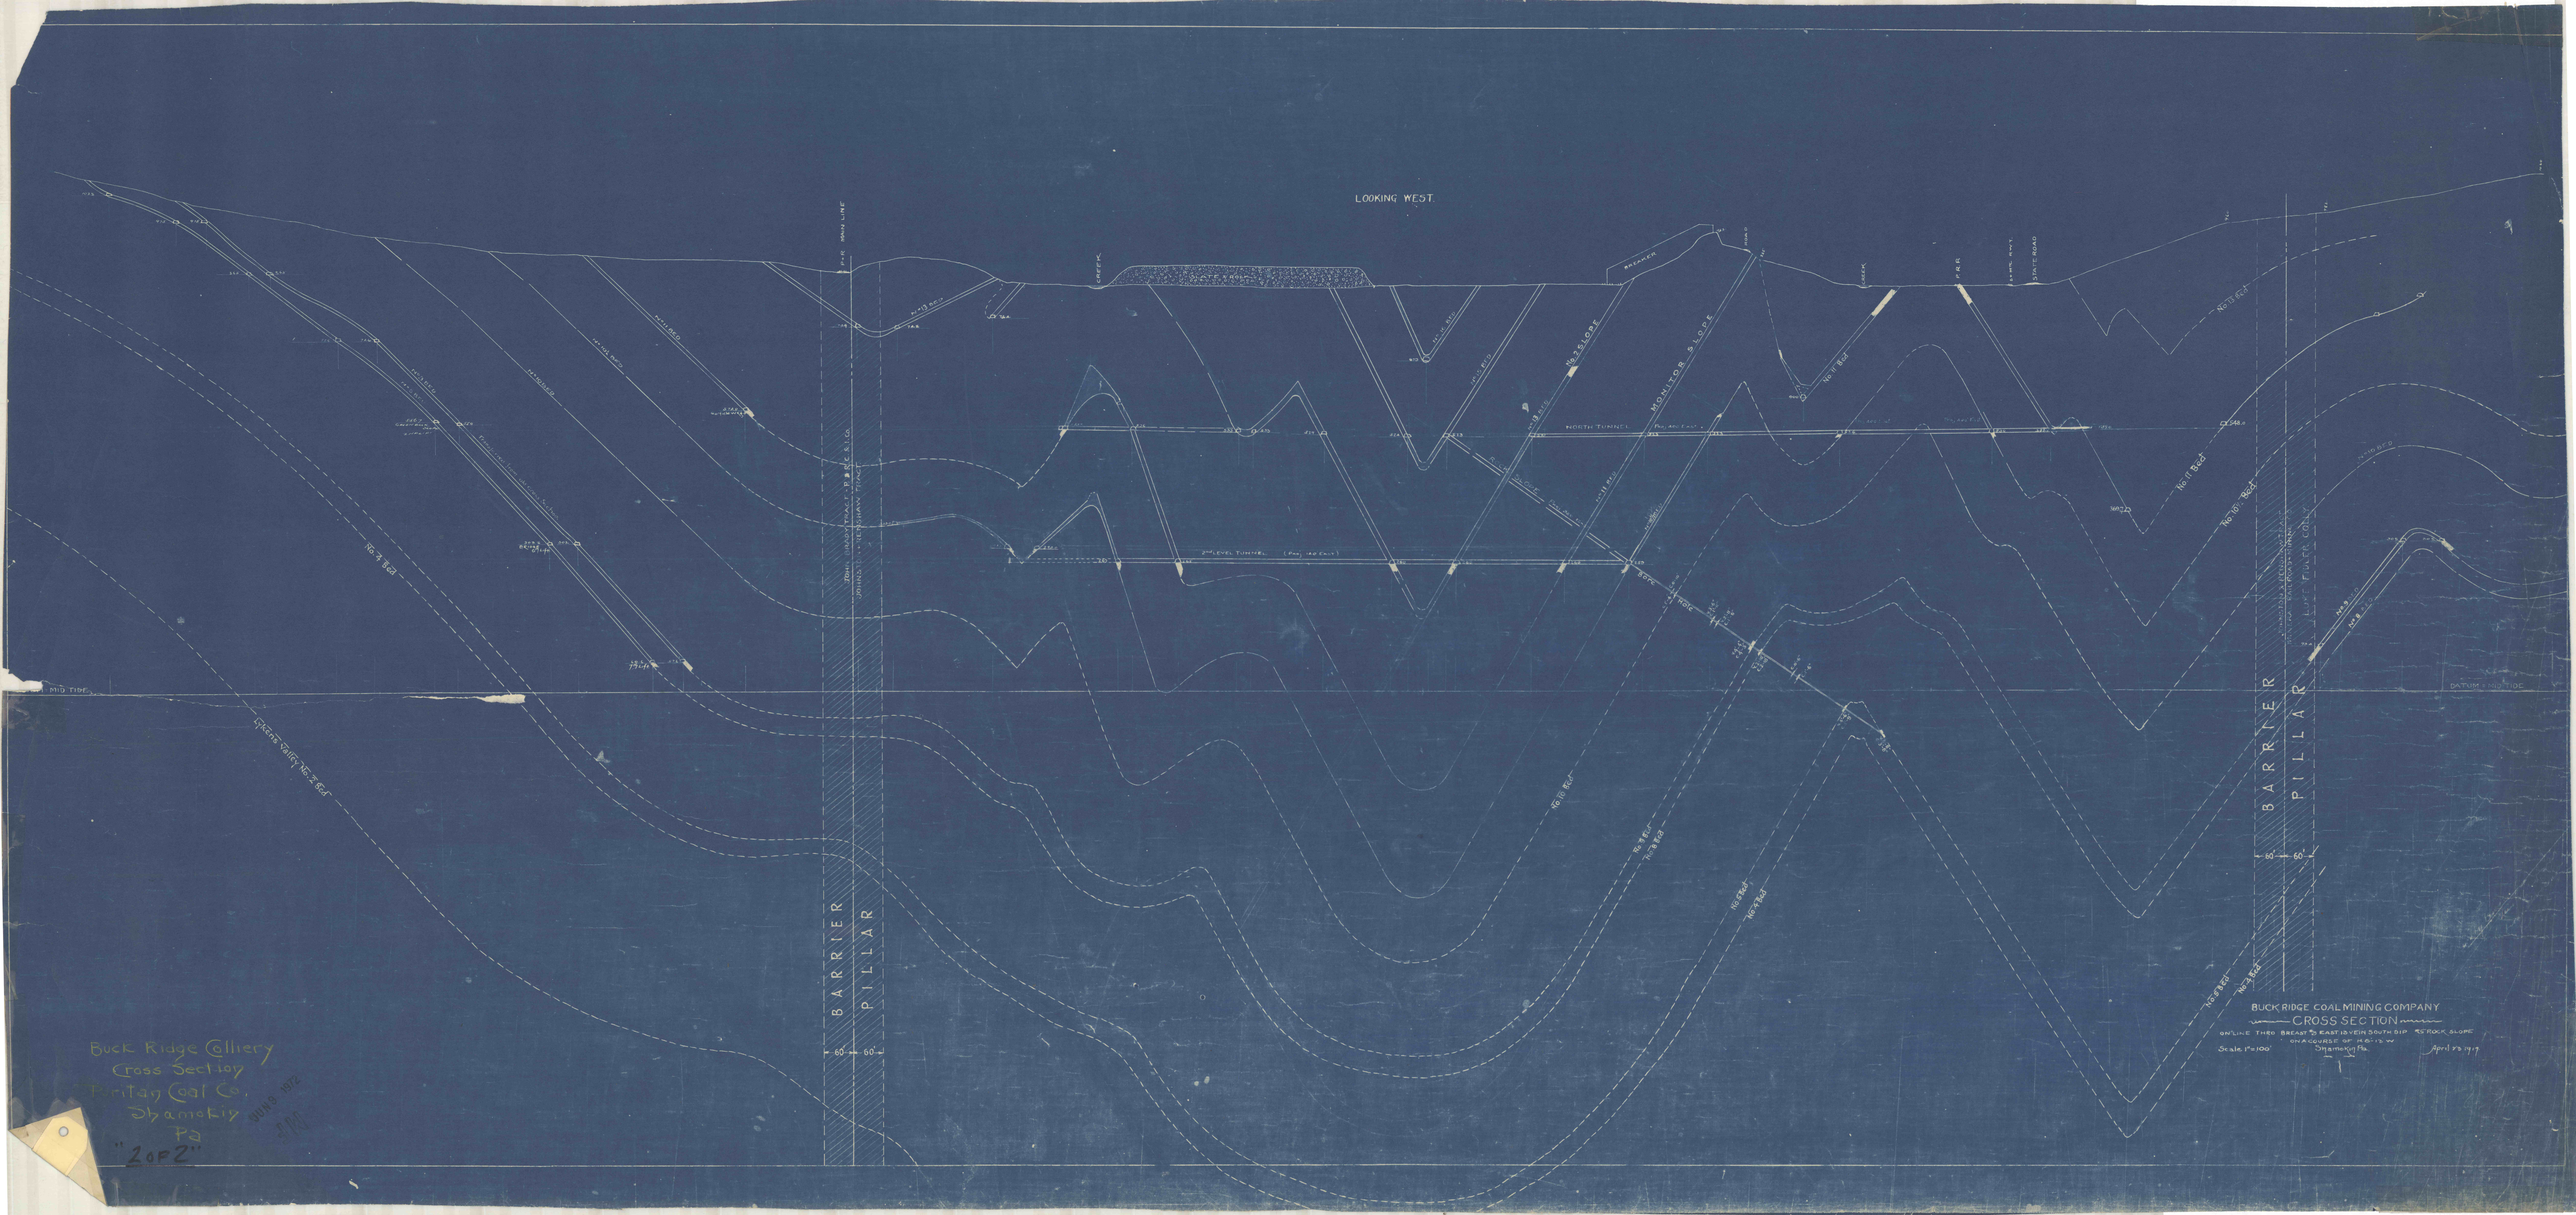
LOOKING WEST.
BUCK RIDGE COAL MINING COMPANY
CROSS SECTION
ON LINE THRU BREAST 3 EAST IN VEIN SOUTH DIP
ON COURSE OF N 45-15 W
Scale 1" = 100'
April 23 1913
BARRIER
PILLAR
NORTH TUNNEL
2nd LEVEL TUNNEL
MONITOR SLOPE
No. 11 Bed
No. 10 Bed
No. 7 Bed
No. 3 Bed
Grand Valley No. 2 Bed
MID TIDE
DATUM = MID TIDE
Buck Ridge Colliery
Cross Section
Pontiac Coal Co.
Shamokin
Pa
"2 of 2"
JUNE 3 1912