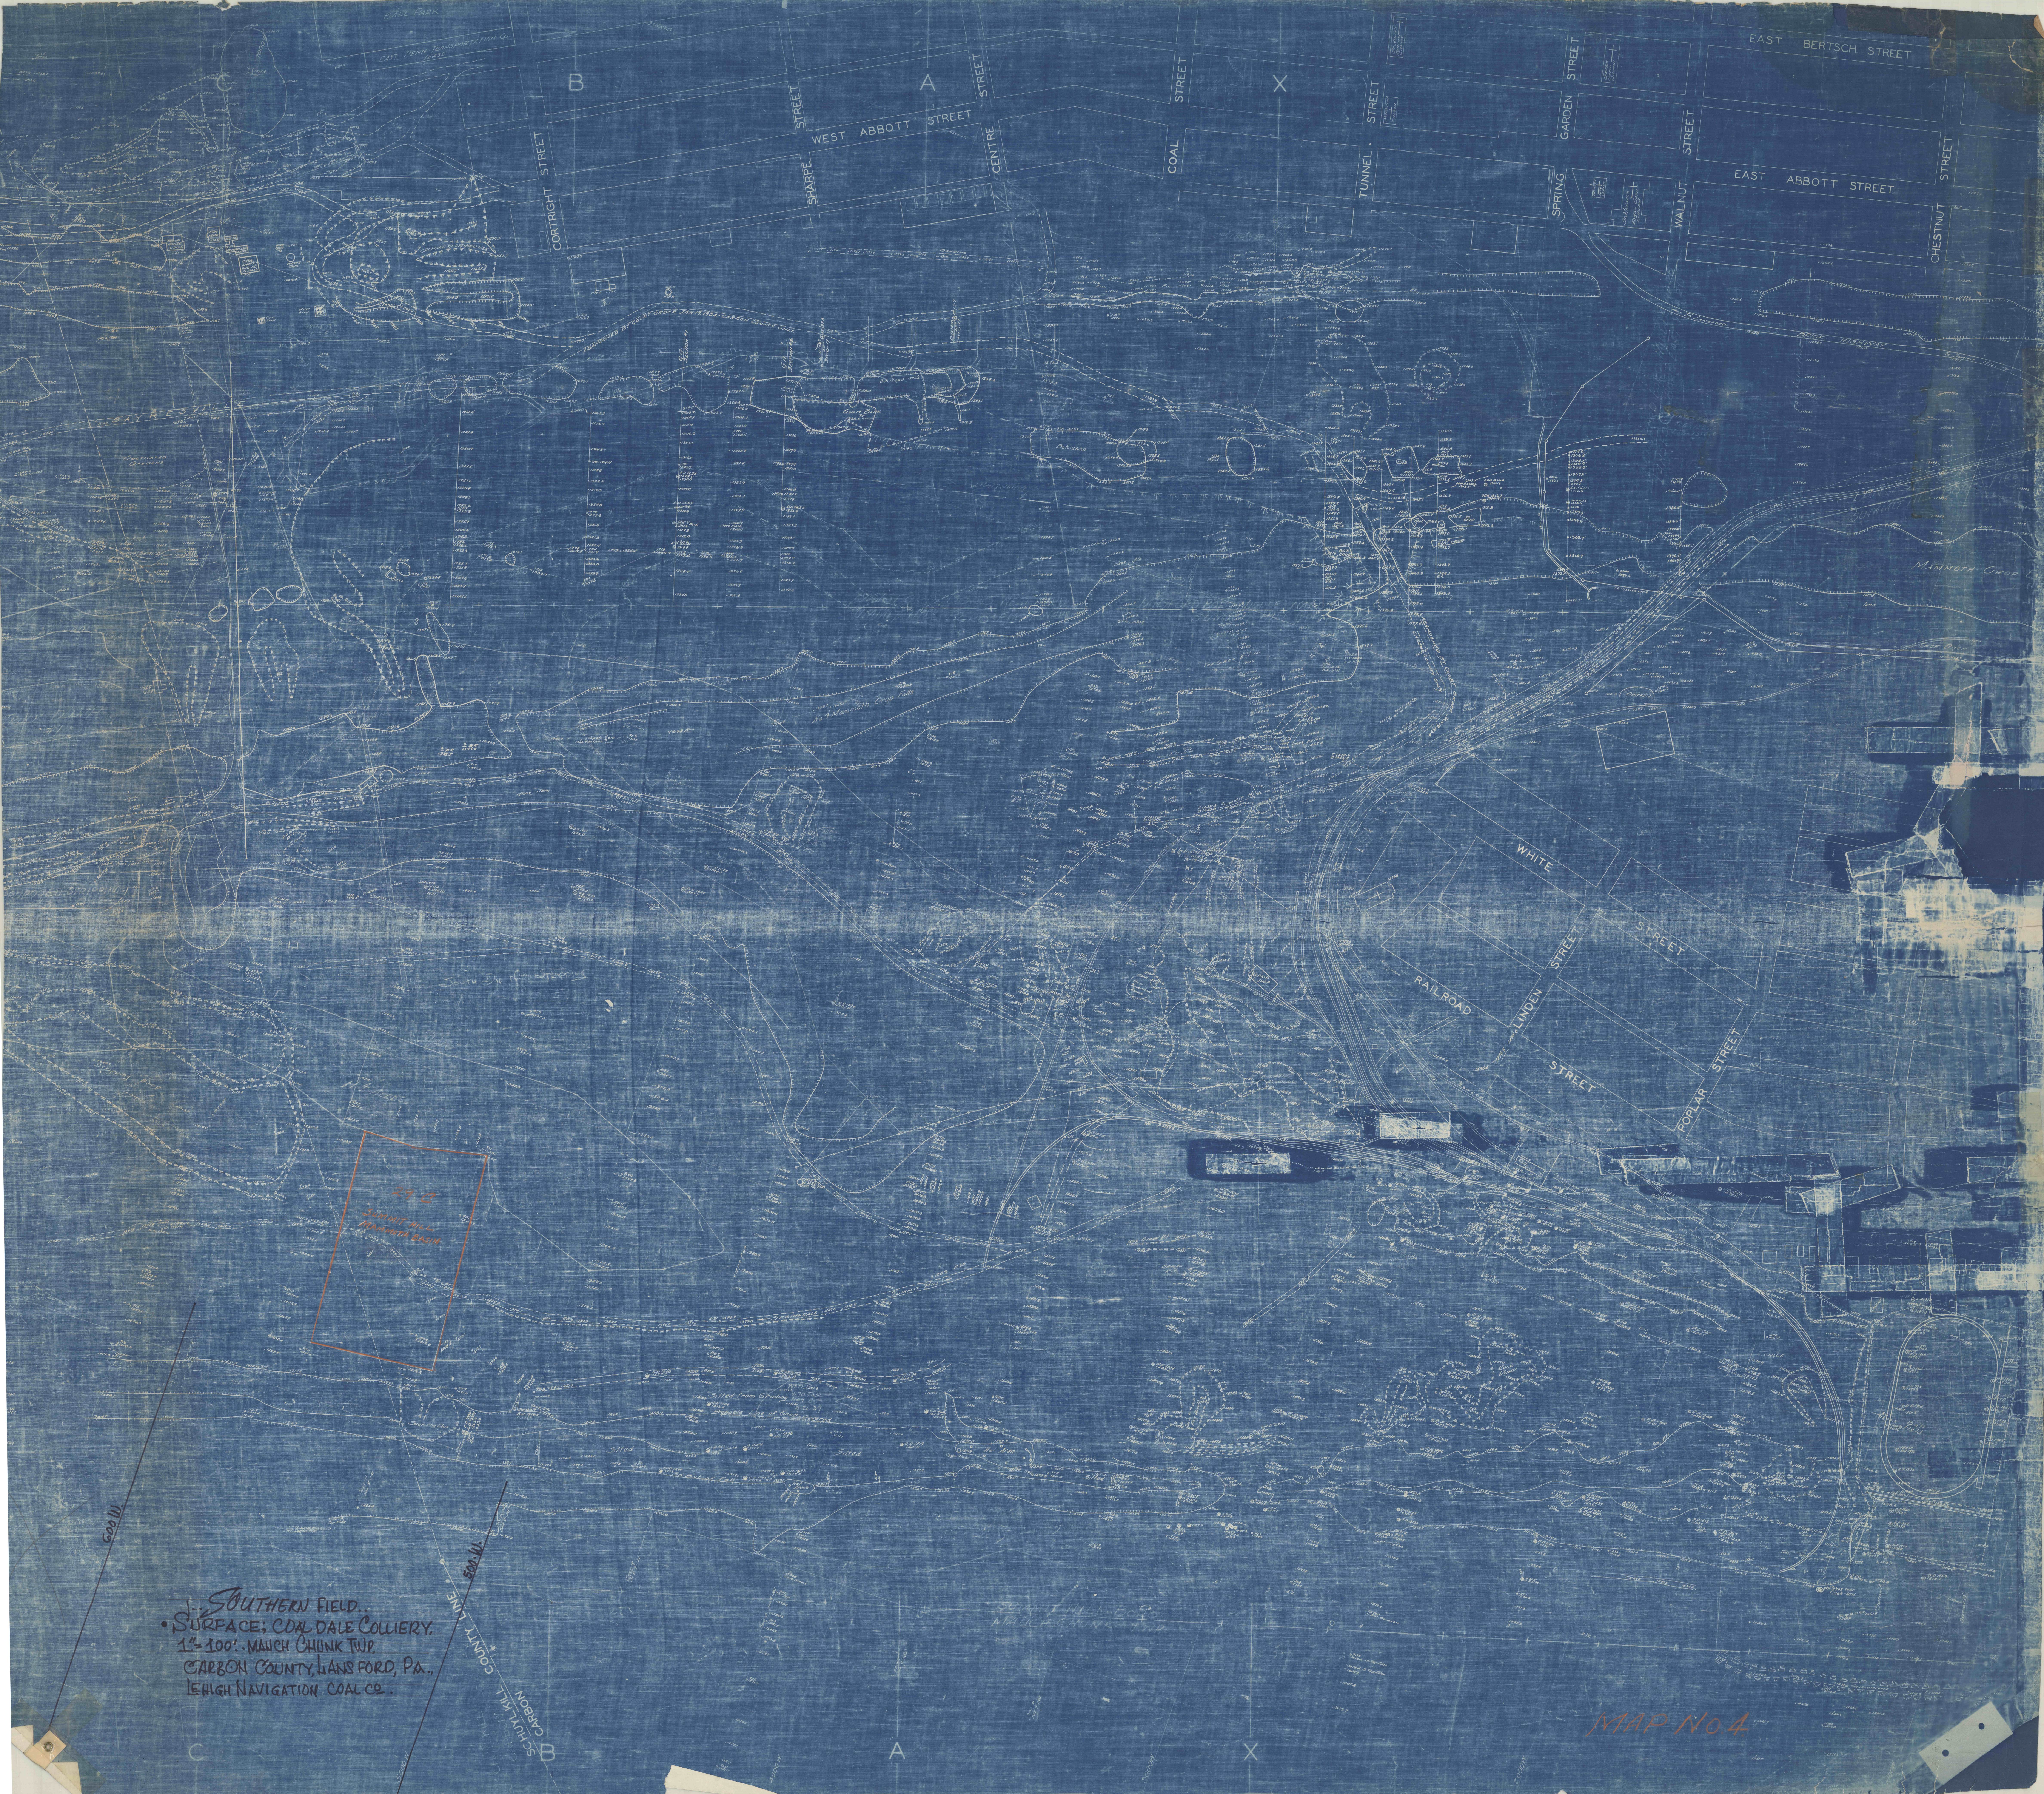
BALL PARK
EAST PENN TRANSPORTATION CO. LEASE
C
B
A
X
CORTRIGHT STREET
SHARPE STREET
WEST ABBOTT STREET
CENTRE STREET
COAL STREET
TUNNEL STREET
SPRING GARDEN STREET
WALNUT STREET
EAST BERTSCH STREET
EAST ABBOTT STREET
CHESTNUT STREET
St. Michael's Roman Cath. Church
Greek Cath. Church
FAN HOUSE
COAL SHAFT ENG. HO.
WATER TANK
ORCHARD VEIN STRIPPED
ABANDONED BY COURT ORDER JAN 19, 1932 - CARBON COUNTY ONLY
SAYRESVILLE
CULTIVATED GARDENS
G.I. SECTION #1
G.I. SECTION #2
GULM BANK
Bot. 1260.0
No. 9 Mammoth Crop Falls
SUMMIT HILL
To LANSFORD
BRICK HIGHWAY
To SUMMIT HILL
12" SEWER LINE
CISTERN
CROP DITCH
MAMMOTH CROP
REPAIR SHOP
SPRINGDALE
Silted from Grading
Probable Line of Crop Covered
Silted
Rock Dump
Ball Field
SUMMIT HILL BORO
MAUCH CHUNK TWP.
WHITE STREET
RAILROAD STREET
LINDEN STREET
POPLAR STREET
SOUTH DIP No. 1 STRIPPING
PROPOSED STRIPPING
600 W.
500 W.
5000 W.
COUNTY LINE
SCHUYLKILL
CARBON
24 C
SUMMIT HILL
MAMMOTH BASIN

Southern Field..
Surface; Coal Dale Colliery.
1" = 100'. Mauch Chunk Twp.
Carbon County, Lansford, Pa.,
Lehigh Navigation Coal Co.

MAP NO. 4.