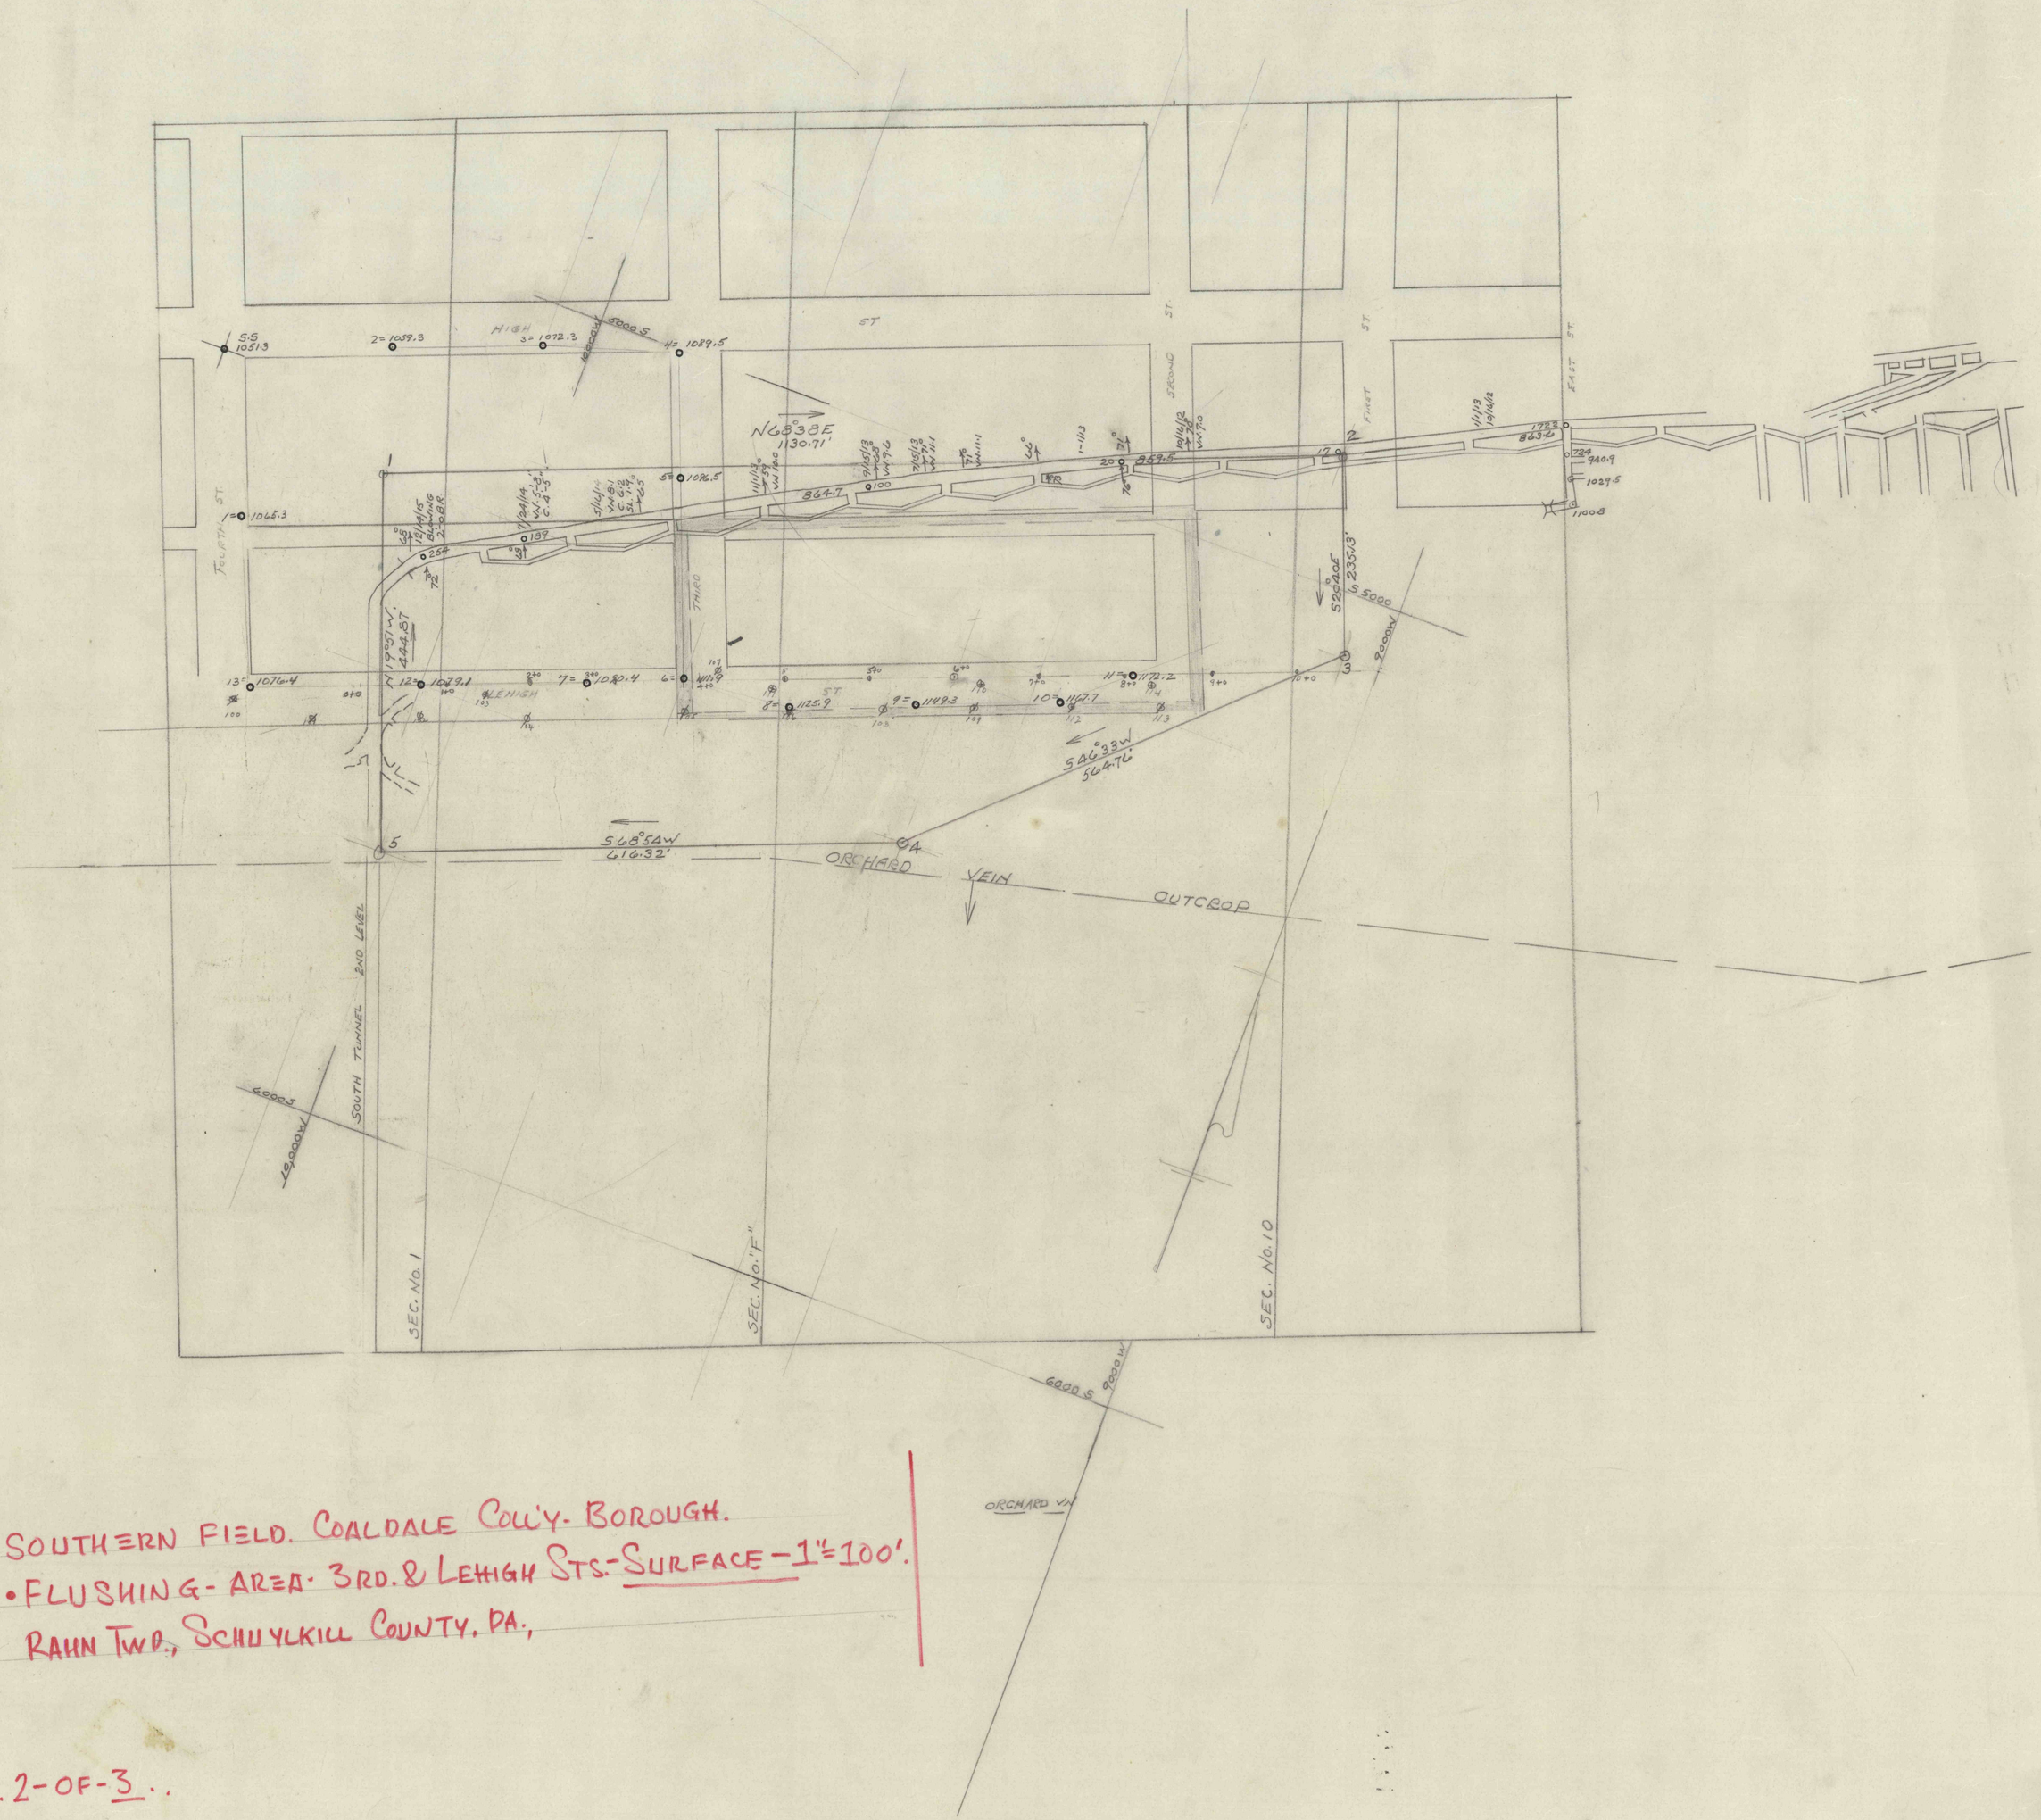

SOUTHERN FIELD. COALDALE COL'Y. BOROUGH.
• FLUSHING - AREA - 3RD. & LEHIGH STS. - SURFACE - 1" = 100'.
RAHN TWP., SCHUYLKILL COUNTY, PA.,

..2-OF-3..