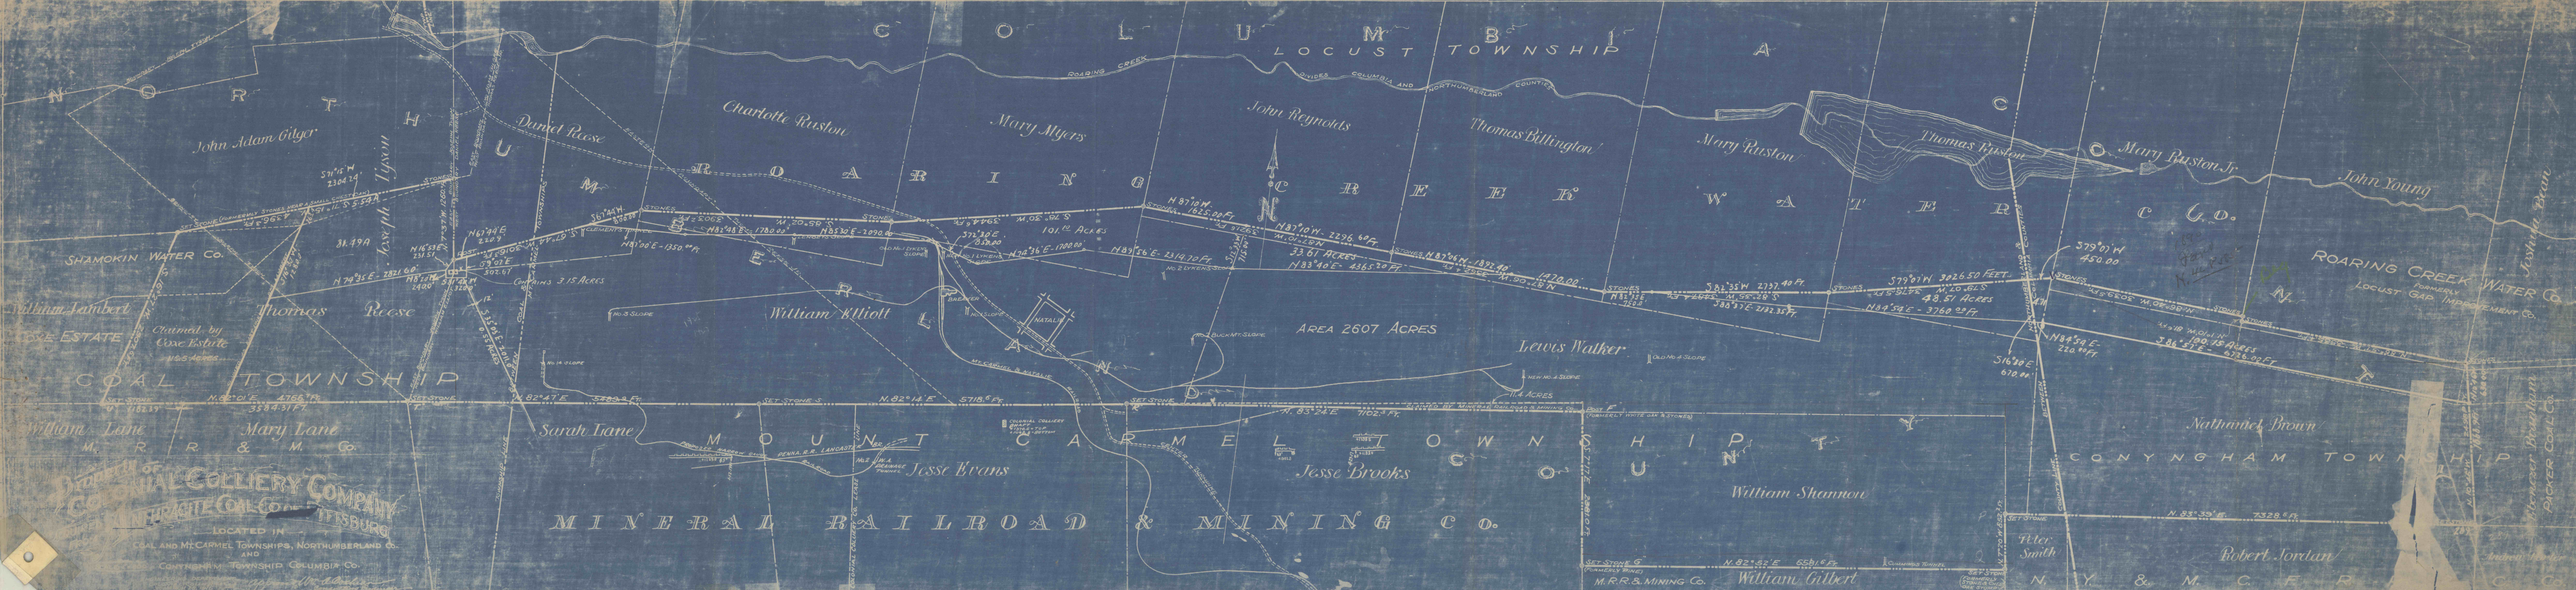
COLUMBIA
LOCUST TOWNSHIP
NORTH
ROARING CREEK
DIVIDES COLUMBIA AND NORTHUMBERLAND COUNTIES
John Adam Gilger
Daniel Reese
Charlotte Preston
Mary Myers
John Reynolds
Thomas Billington
Mary Preston
Thomas Preston
Mary Preston Jr.
John Young
ROARING CREEK WATER CO.
FORMERLY LOCUST GAP IMPROVEMENT CO.
SHAMOKIN WATER CO.
William Lambert
COSE ESTATE
Claimed by Cose Estate
Thomas Reese
COAL TOWNSHIP
William Lane
Mary Lane
M. R. R. & M. Co.
William Elliott
AREA 2607 ACRES
Lewis Walker
Sarah Lane
Jesse Evans
Jesse Brooks
MOUNT CARMEL TOWNSHIP
MINERAL RAILROAD & MINING CO.
William Shannon
William Gilbert
M.R.R.& MINING Co.
Peter Smith
Nathaniel Brown
CONYNGHAM TOWNSHIP
Robert Jordan
N. Y. & M. C. R. R.
PROPERTY OF
COLONIAL COLLIERY COMPANY
ANTHRACITE COAL CO.
LOCATED IN
COAL AND MT. CARMEL TOWNSHIPS, NORTHUMBERLAND CO.
AND
CONYNGHAM TOWNSHIP COLUMBIA CO.