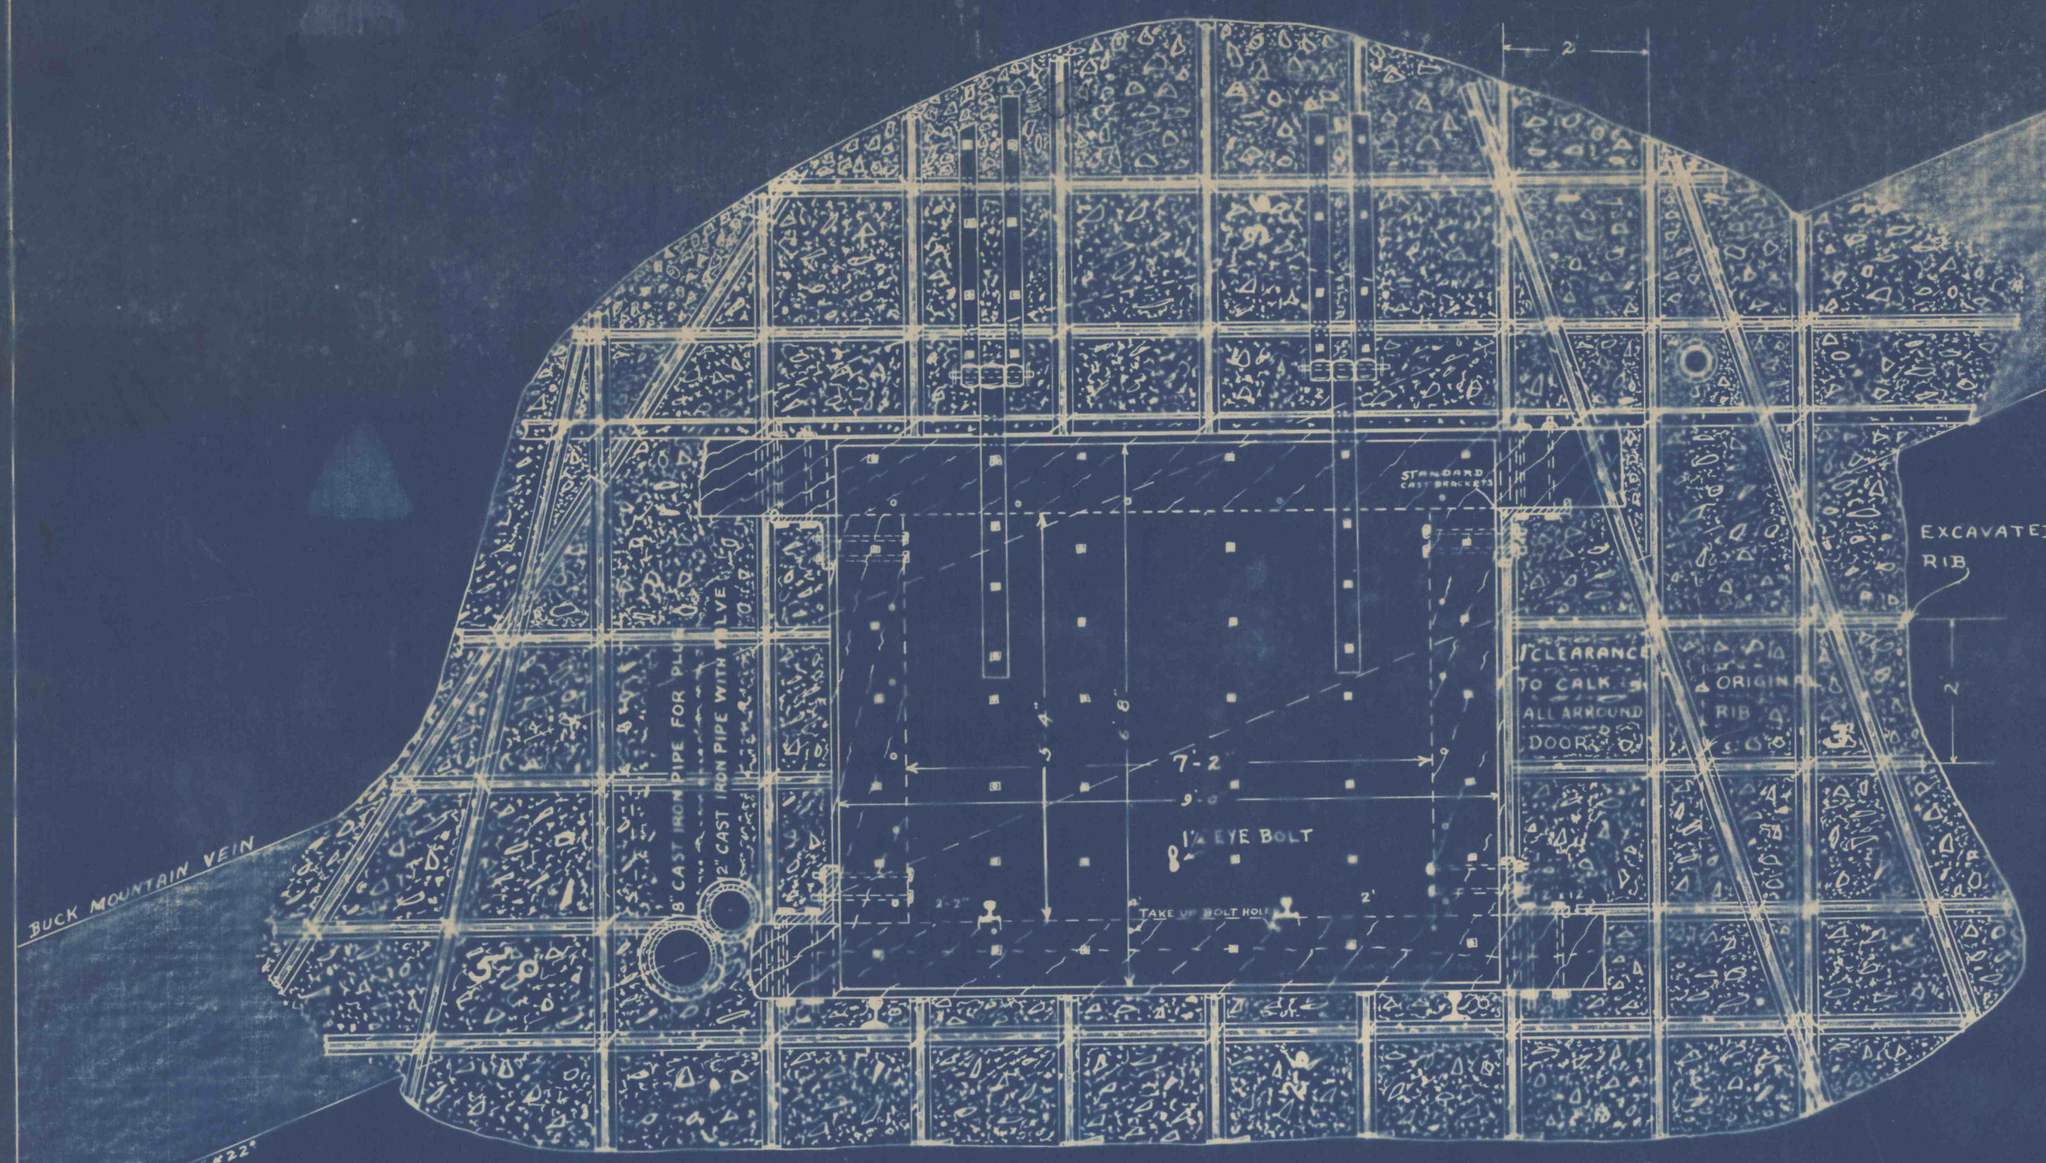

GORDON SLOPE BAY SHOWING CONSTRUCTION OF DOOR FRAME, ALSO STEEL REENFORCEMENTS, AND DOOR IN PLACE.

CLEARANCE 5'-4" x 7'-2" 2' = 1 INCH. DOOR 6'-8" x 9'-0"

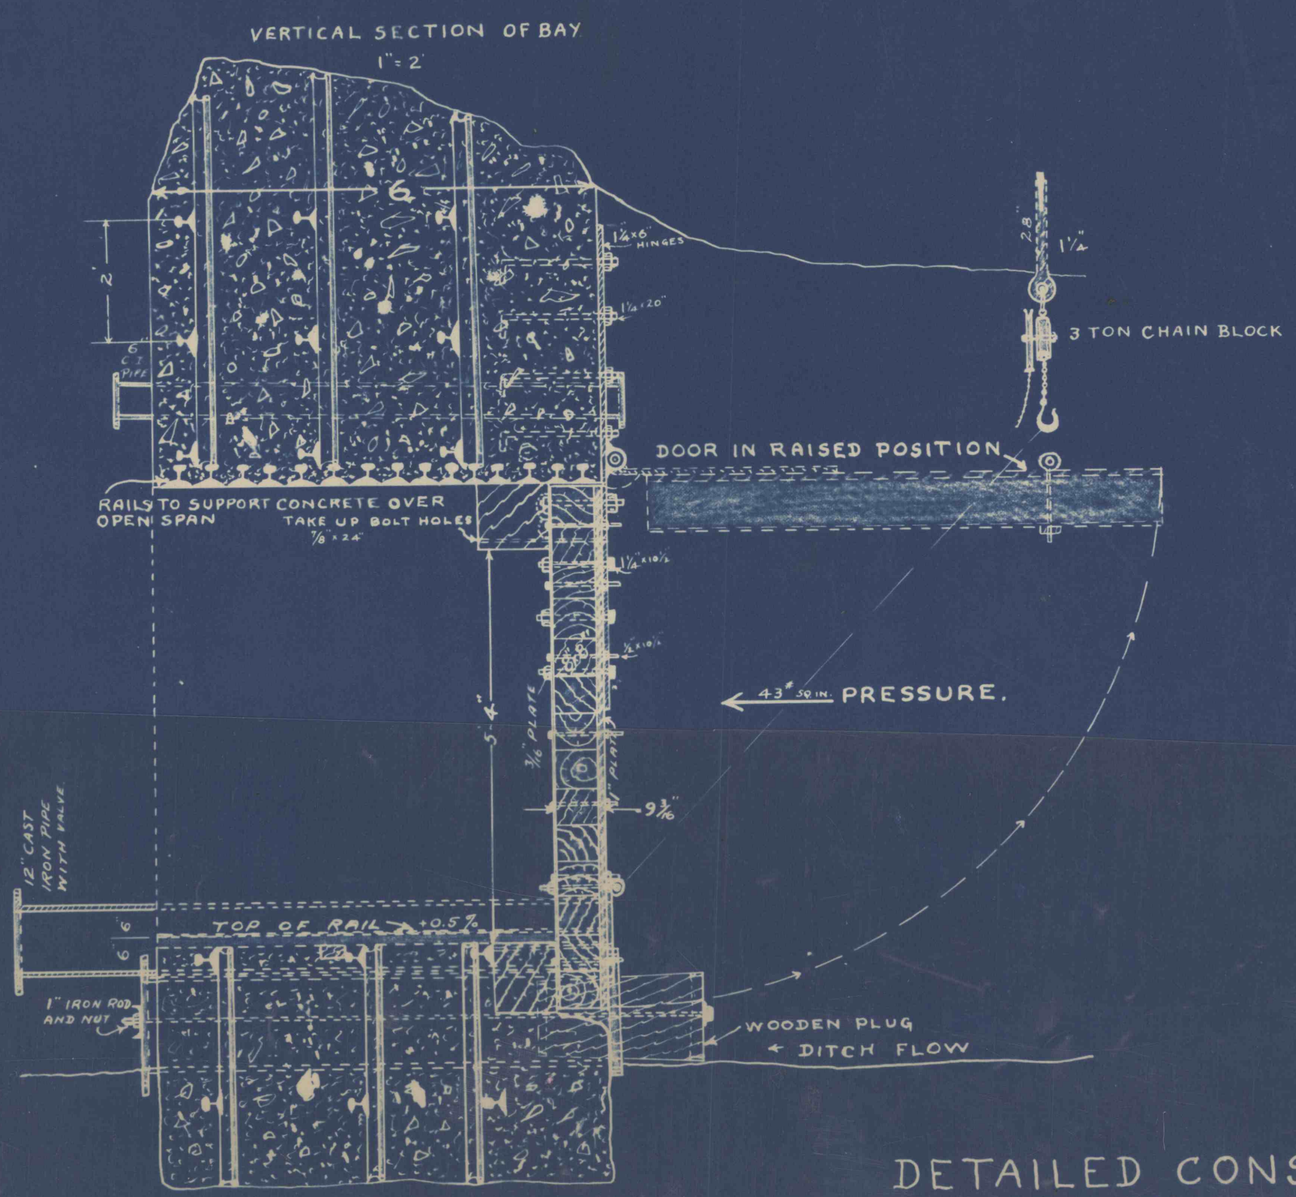

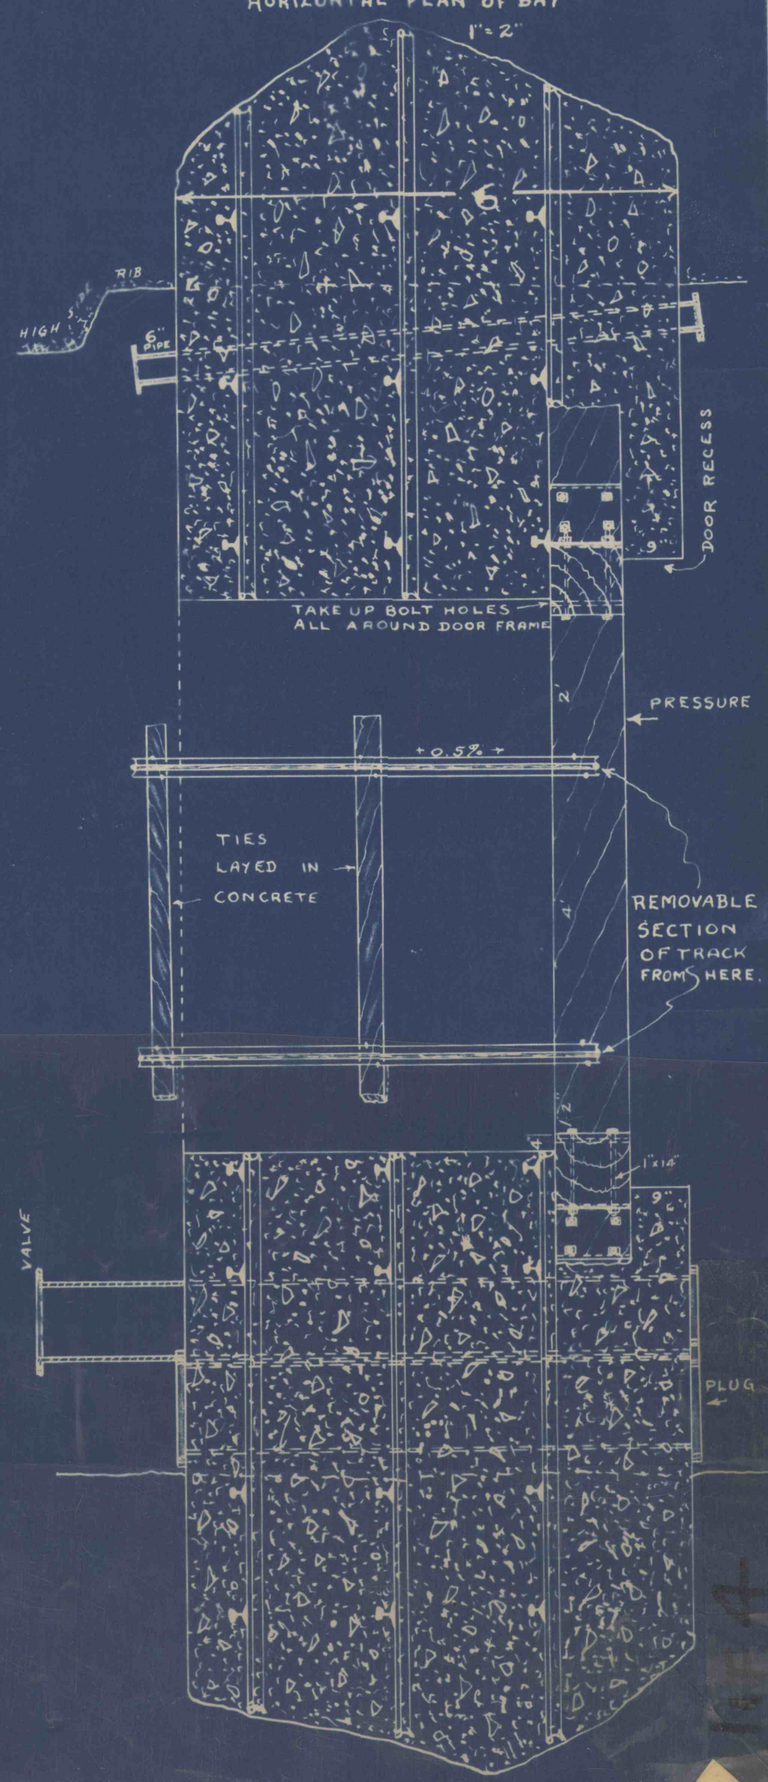

DETAILED CONSTRUCTION

OF GORDON SLOPE BAY, BUCK MOUNTAIN VEIN
OF THE HADDOCK MINING CO. CANDLEMAS
COLLIERY, McADOO, SCH. CO. PENNA.
MIXTURE, 1, 2, 3.5
20,000 LBS. 90# RAILS
100 FOOT HEAD
43 LBS. PRESSURE PER SQ. IN.
9-30-35

OCT 11 1972