




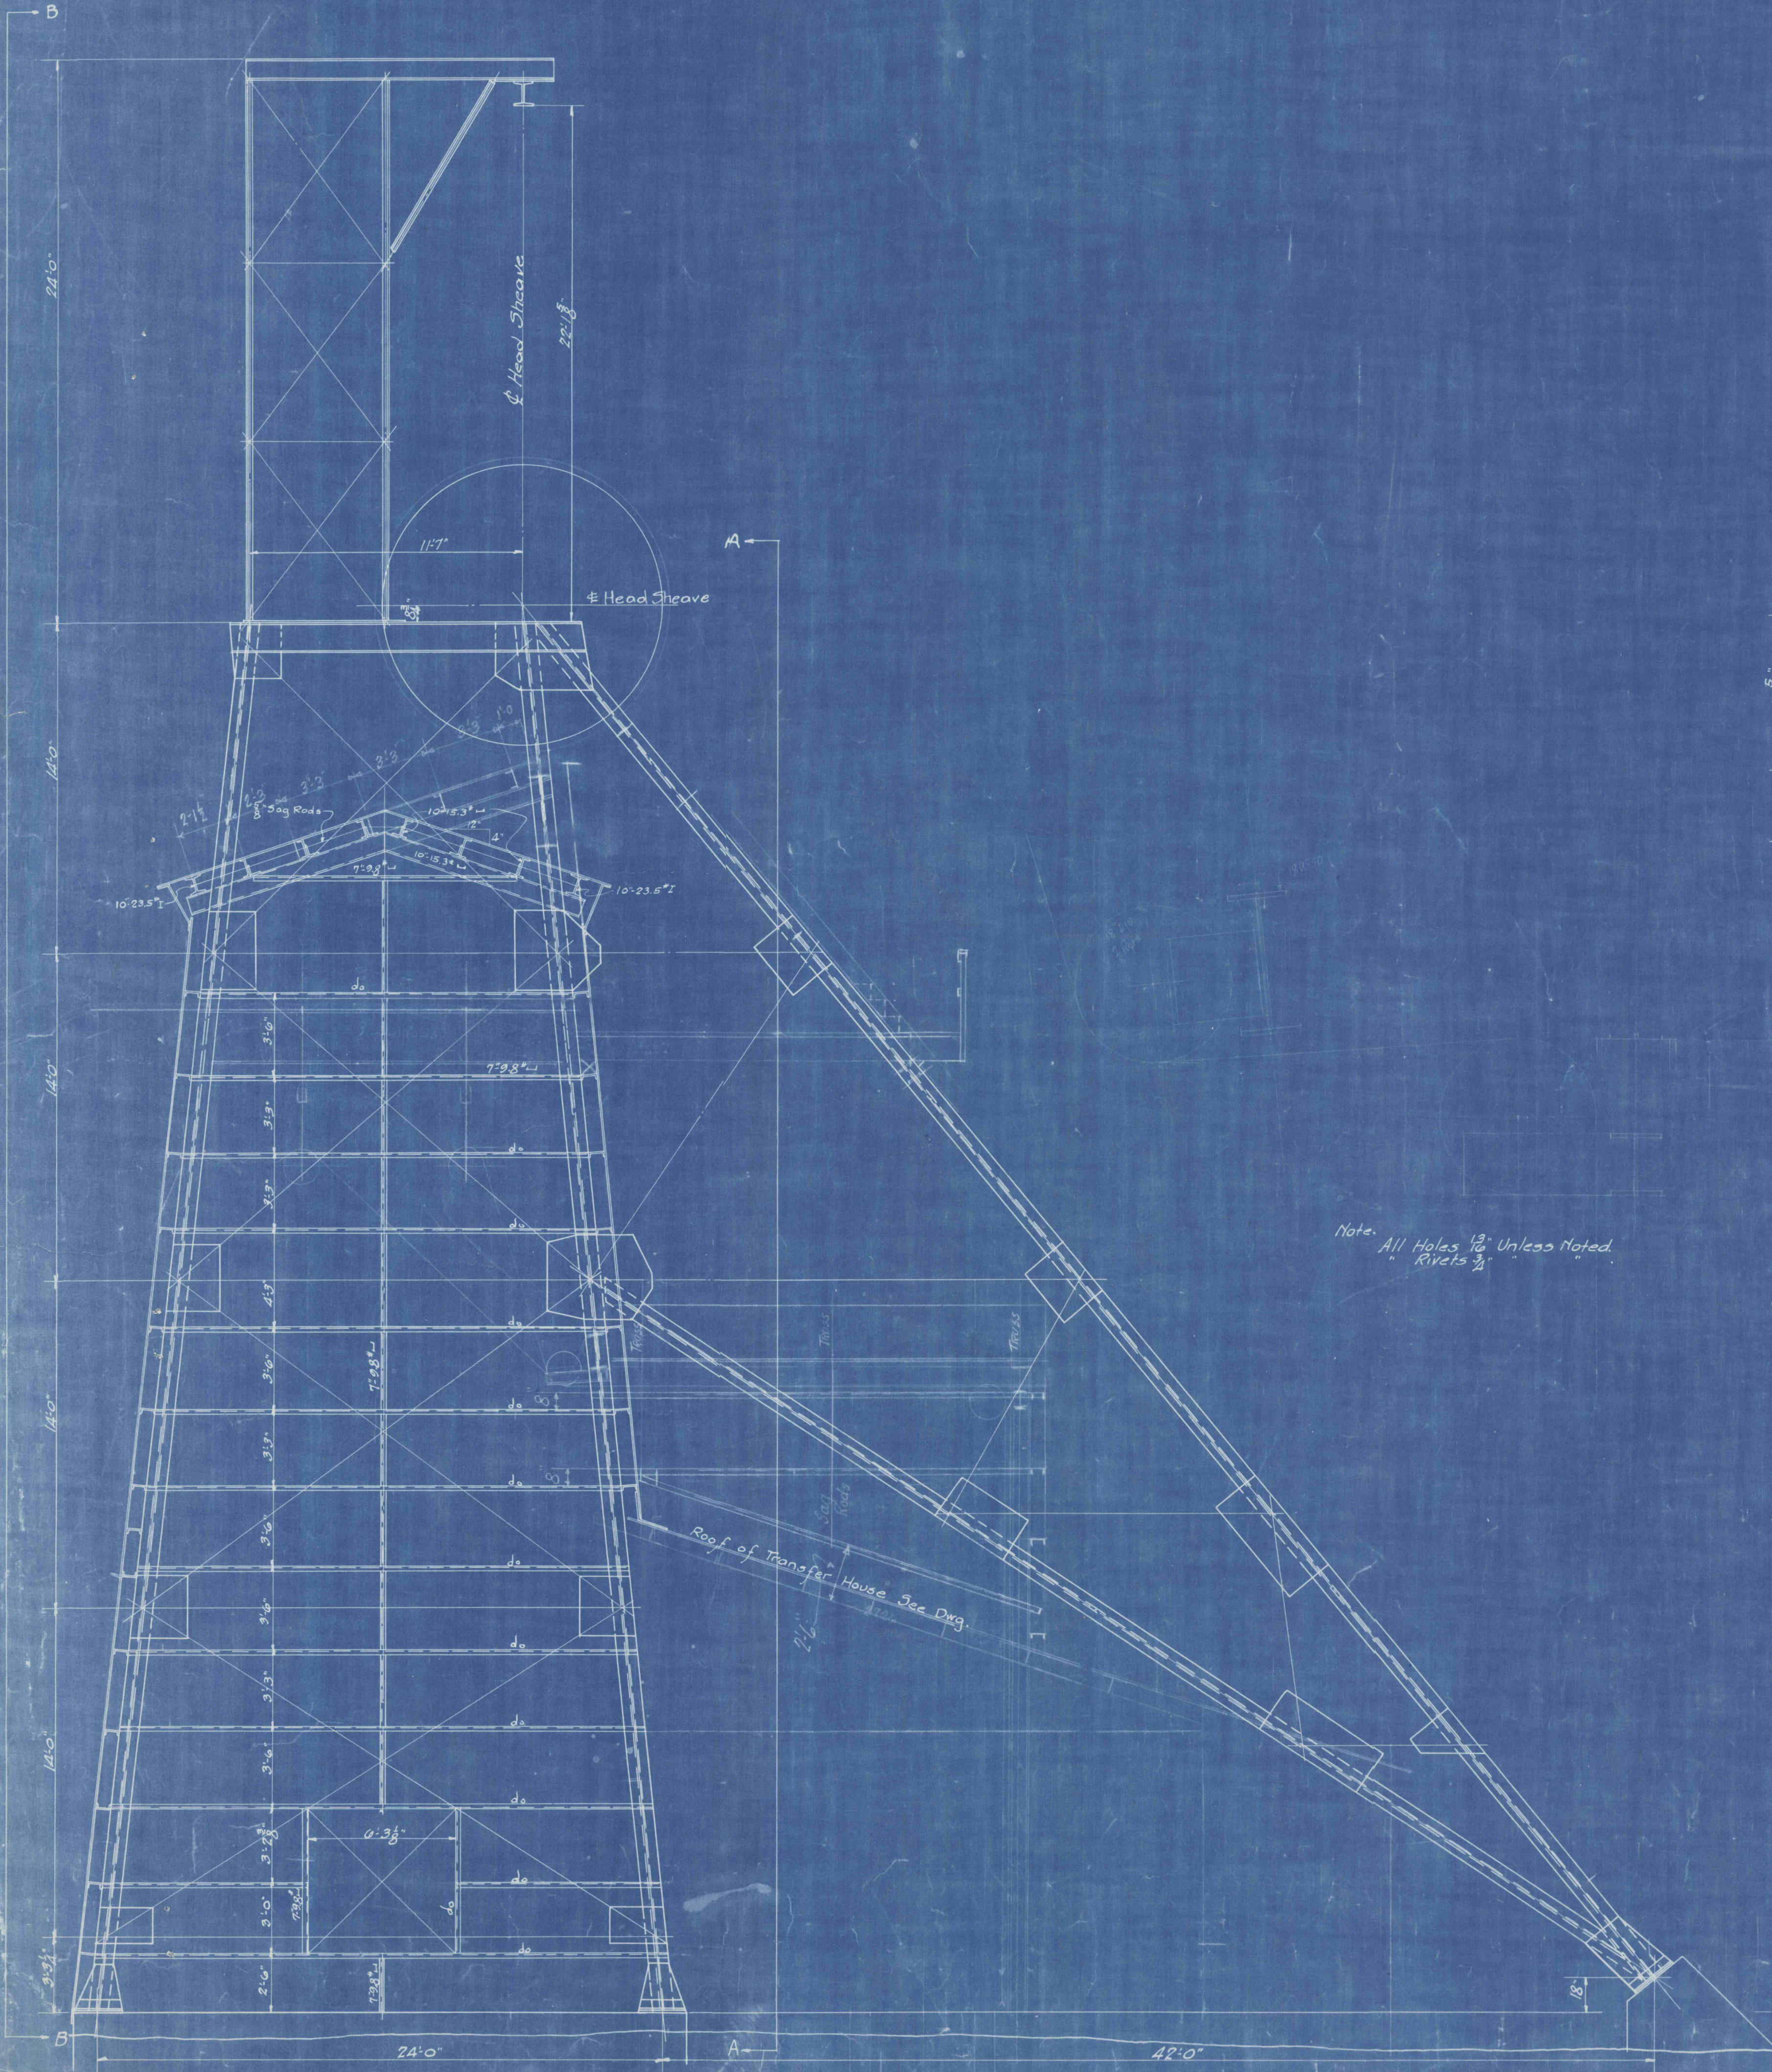


Note: All Holes 1/2" Unless Noted.
Rivets 1/2"

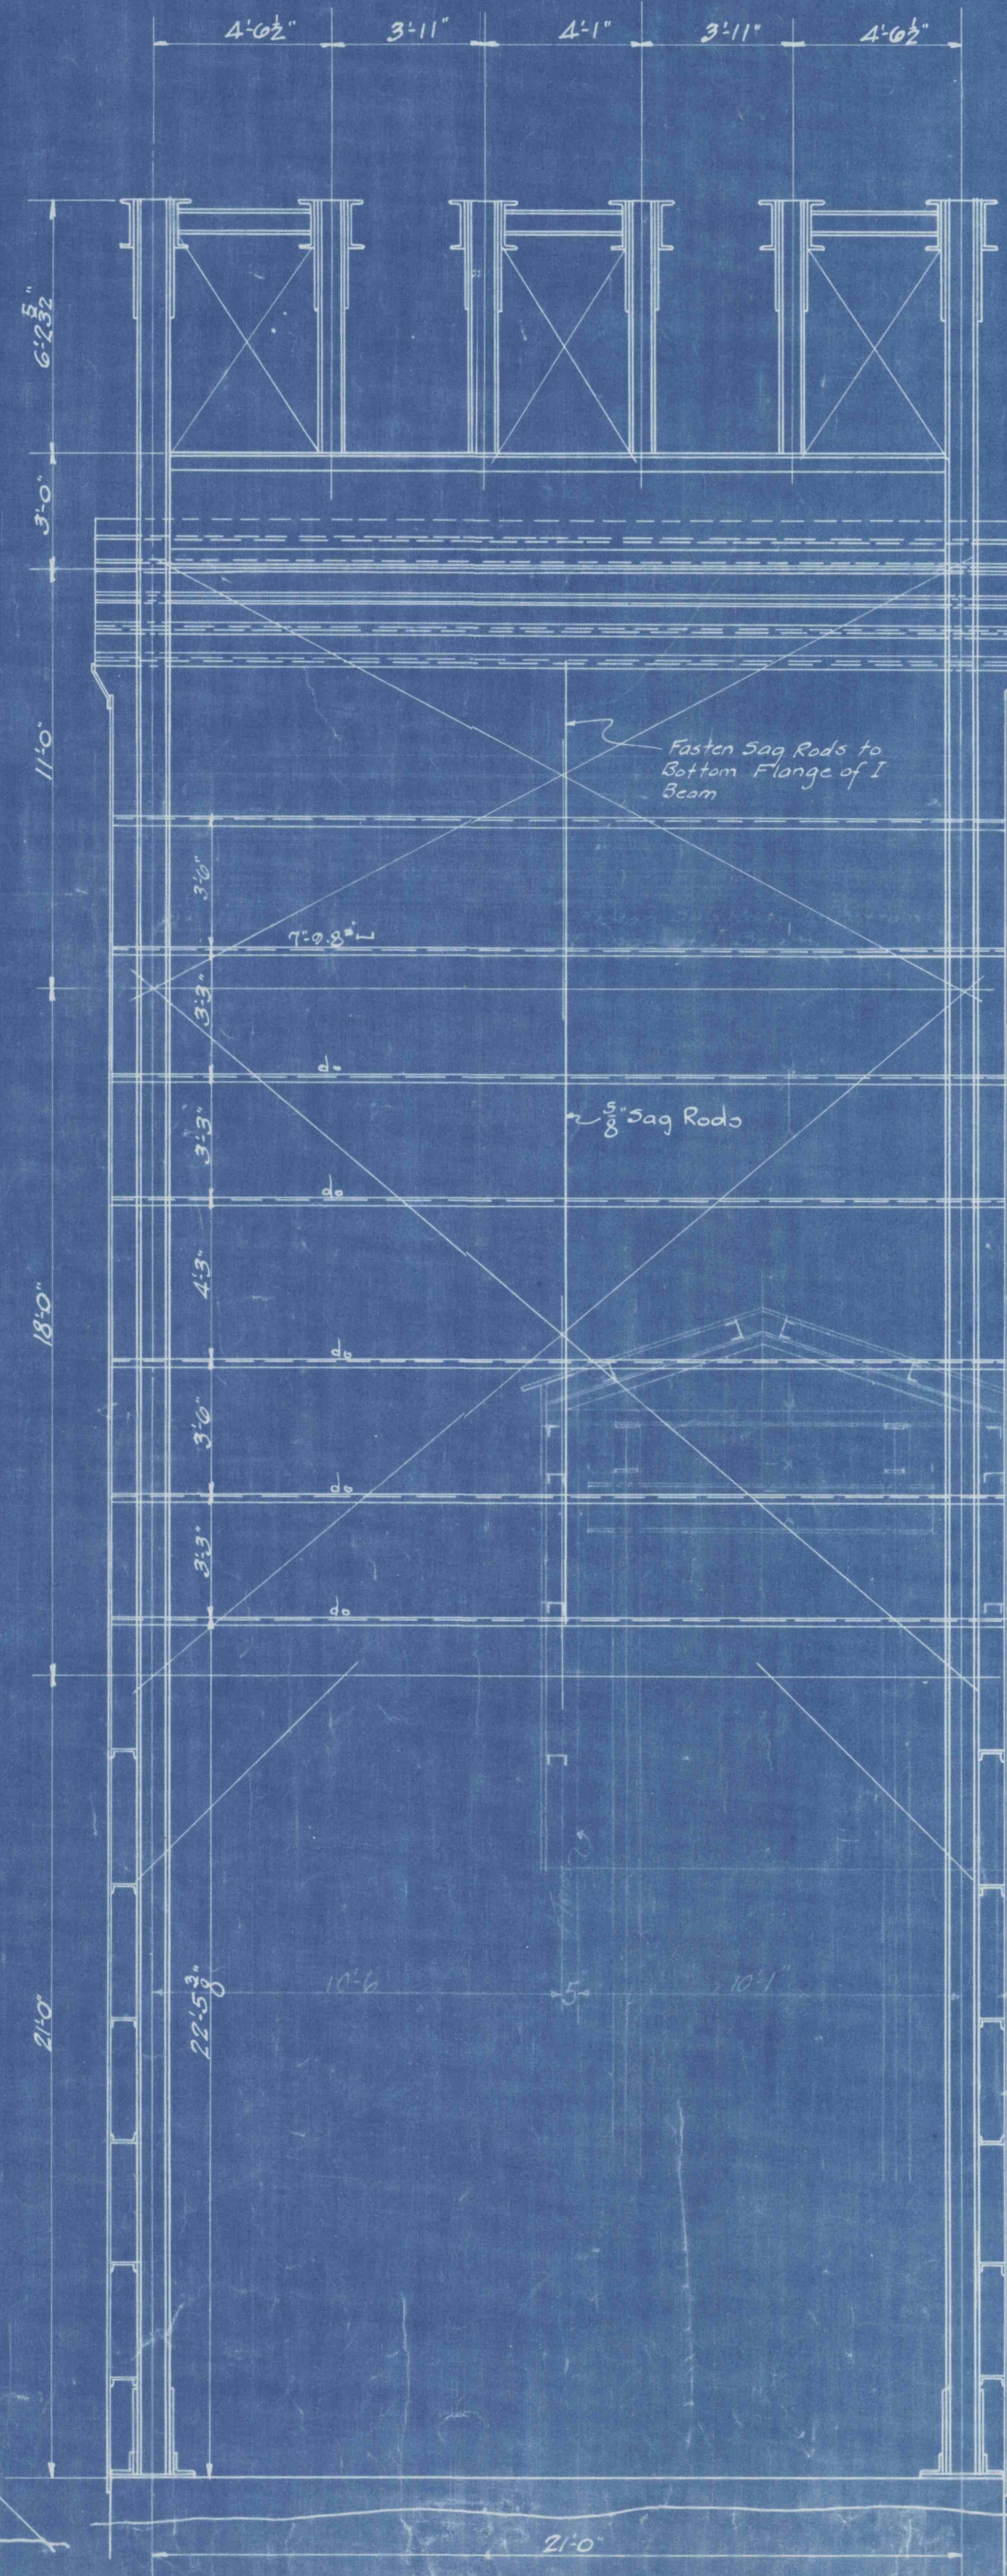

Section AA

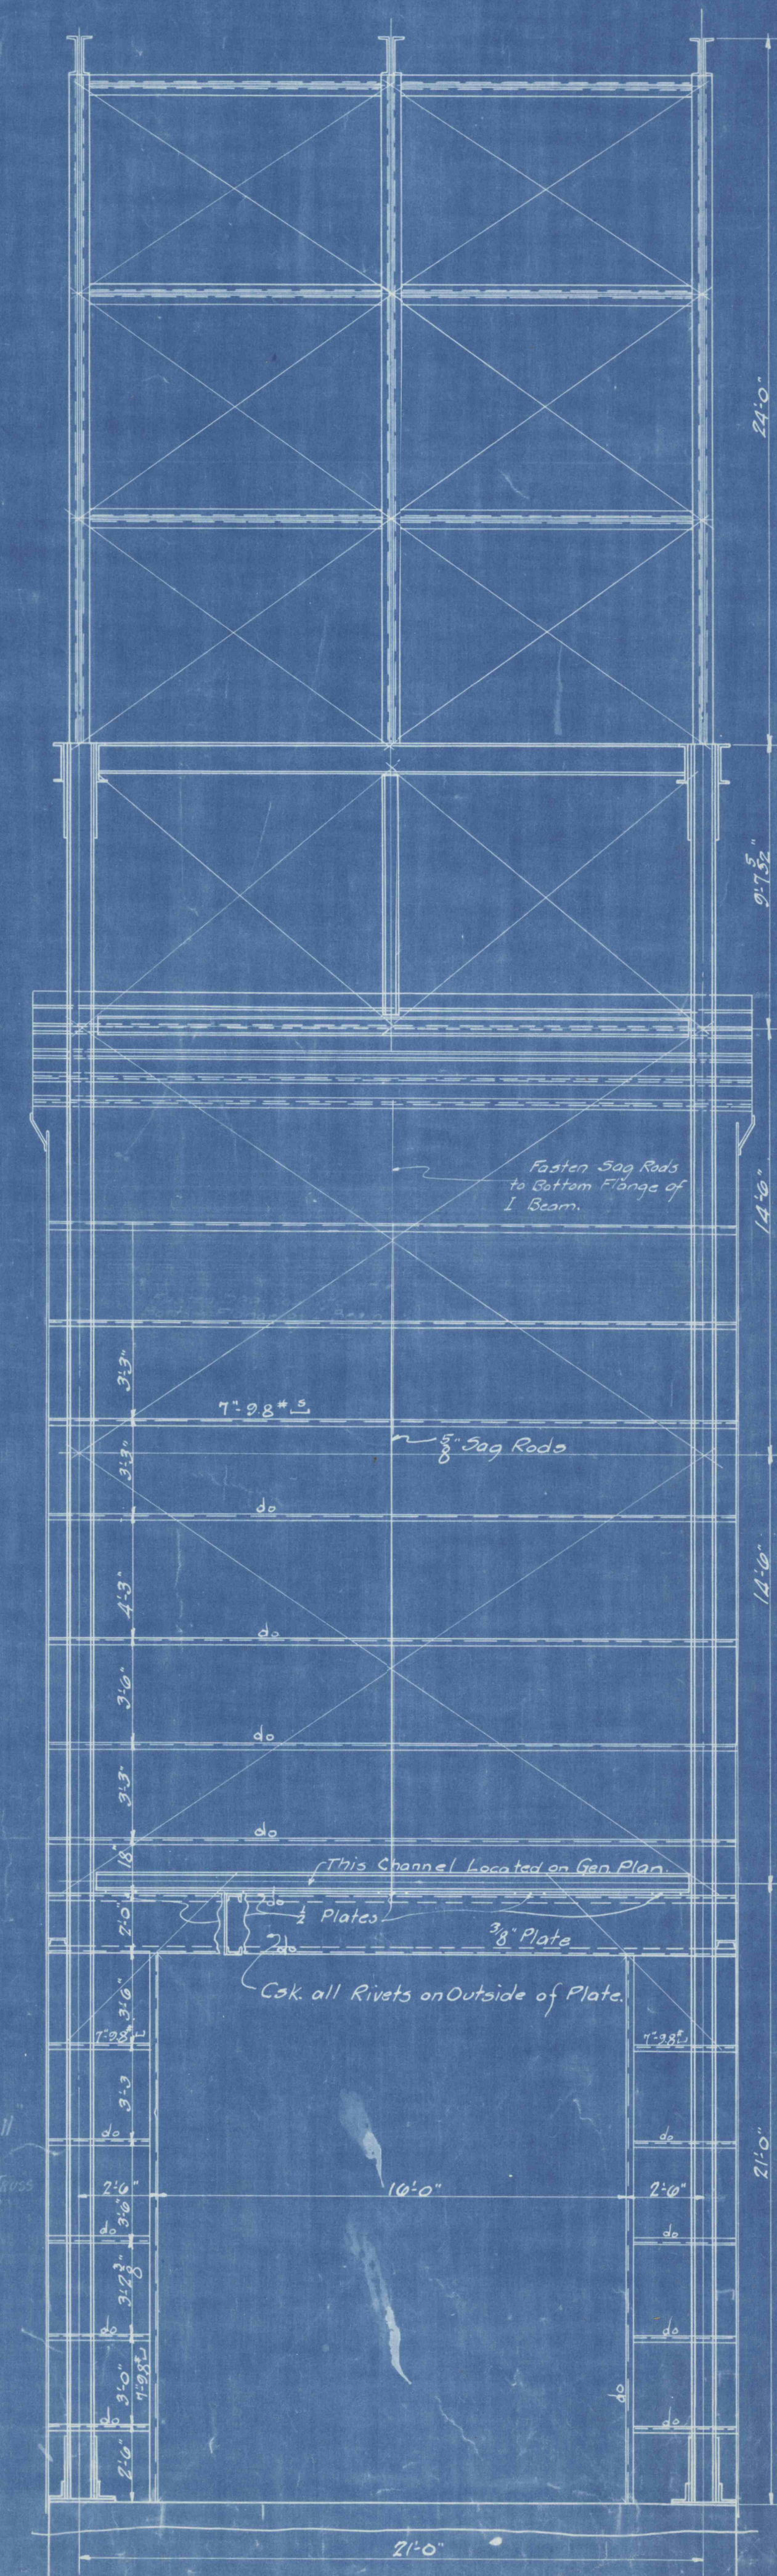

Section BB

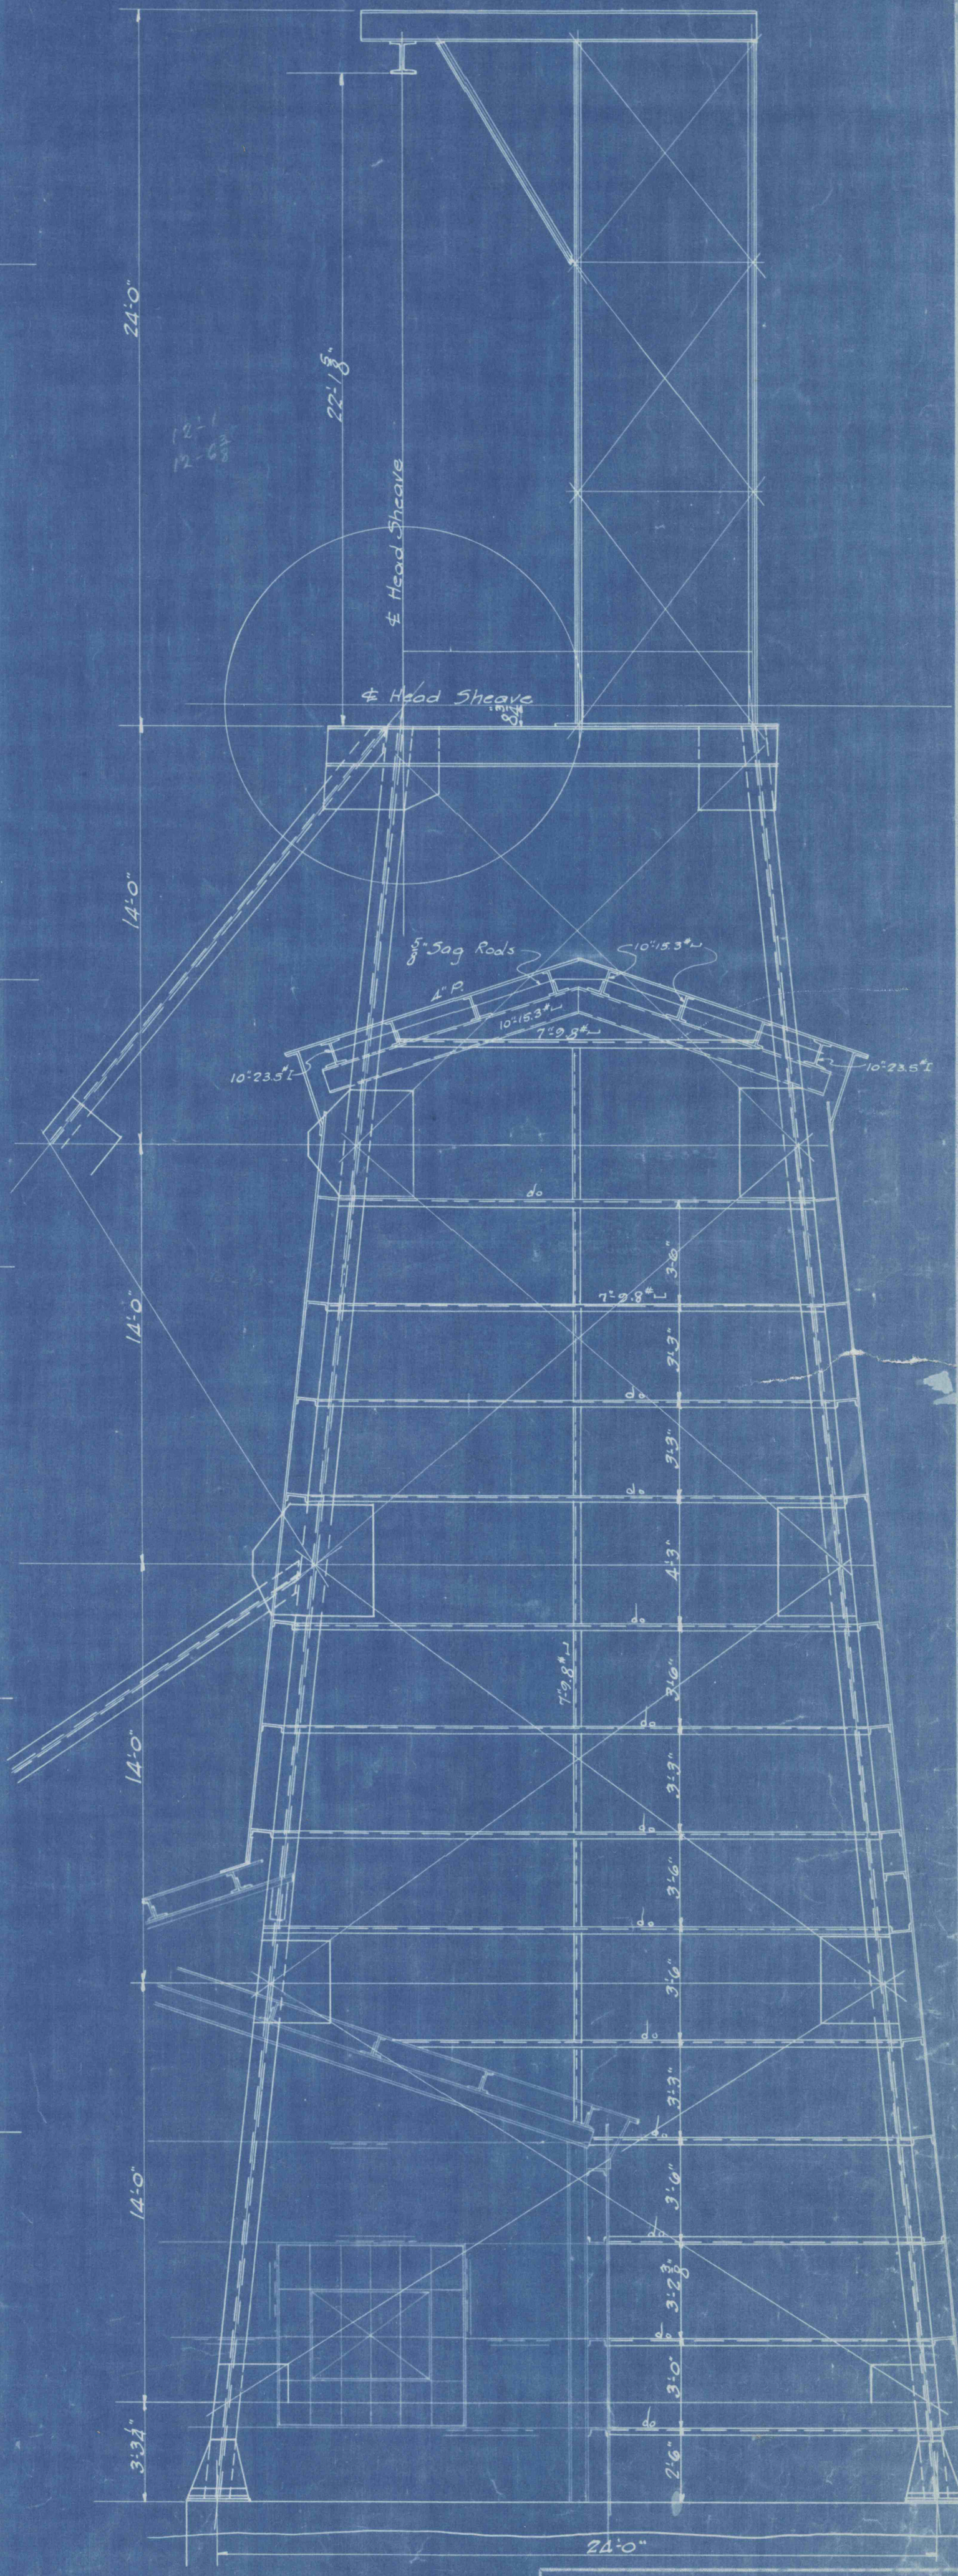

Reference:-
 Gen. Plan of Head Frame 2724
 Transfer House 2726
 Hoist House 2727
 Plan Showing Head Frame 2728
 Hoist House 2728
 Detail of Structure Angles - 5-1728
 Guide Sprockets 5-1728

The Lehigh Coal and Navigation Company
 LANSELD, PA.
 MCH. DEPT.
 DESCRIPTION: Girt Plan of Head Frame
 LOCATION: No. 10 Coal Shaft
 GREENWOOD COLLIERY
 SCALE: 1/2" = 1'-0"
 DATE: 5-25-23
 MADE BY: G.O.F.
 TRACED BY: G.O.F.
 REVISOR: 12-20-23
 CHECKED BY: G.O.F.
 APPROVED: G.O.F.
 DRAWING NO. 2725