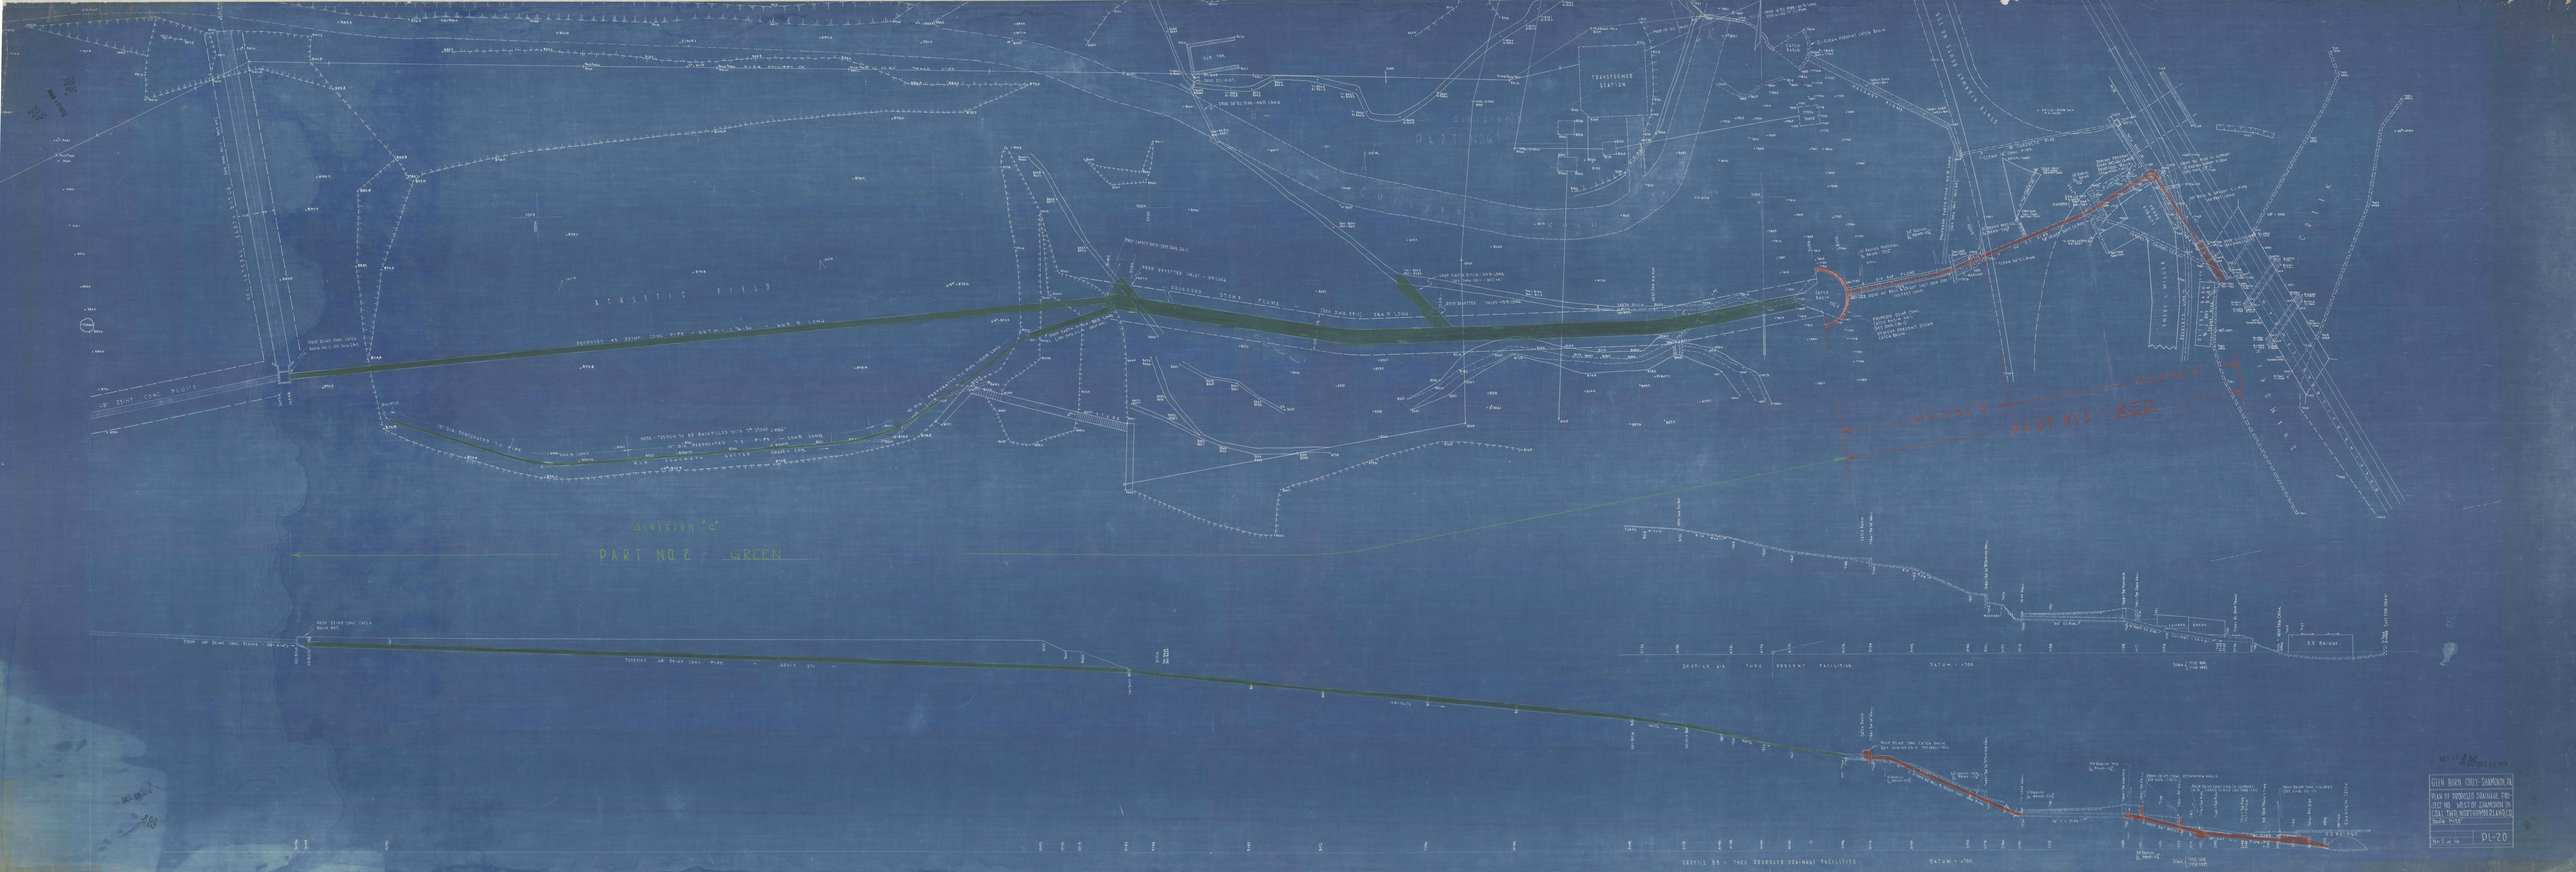
ATHLETIC FIELD
TRANSFORMER STATION
DIVISION "C"
PART NO. 2 - GREEN
DIVISION "D"
PART NO. 1 - RED
PROFILE 5B - TRU DEPOSED DRAINAGE FACILITIES
DATUM = +700
GLEN ROCK COUNTY SANDRIDGE PA
PLAN OF PROPOSED DRAINAGE FACILITIES
PL-20