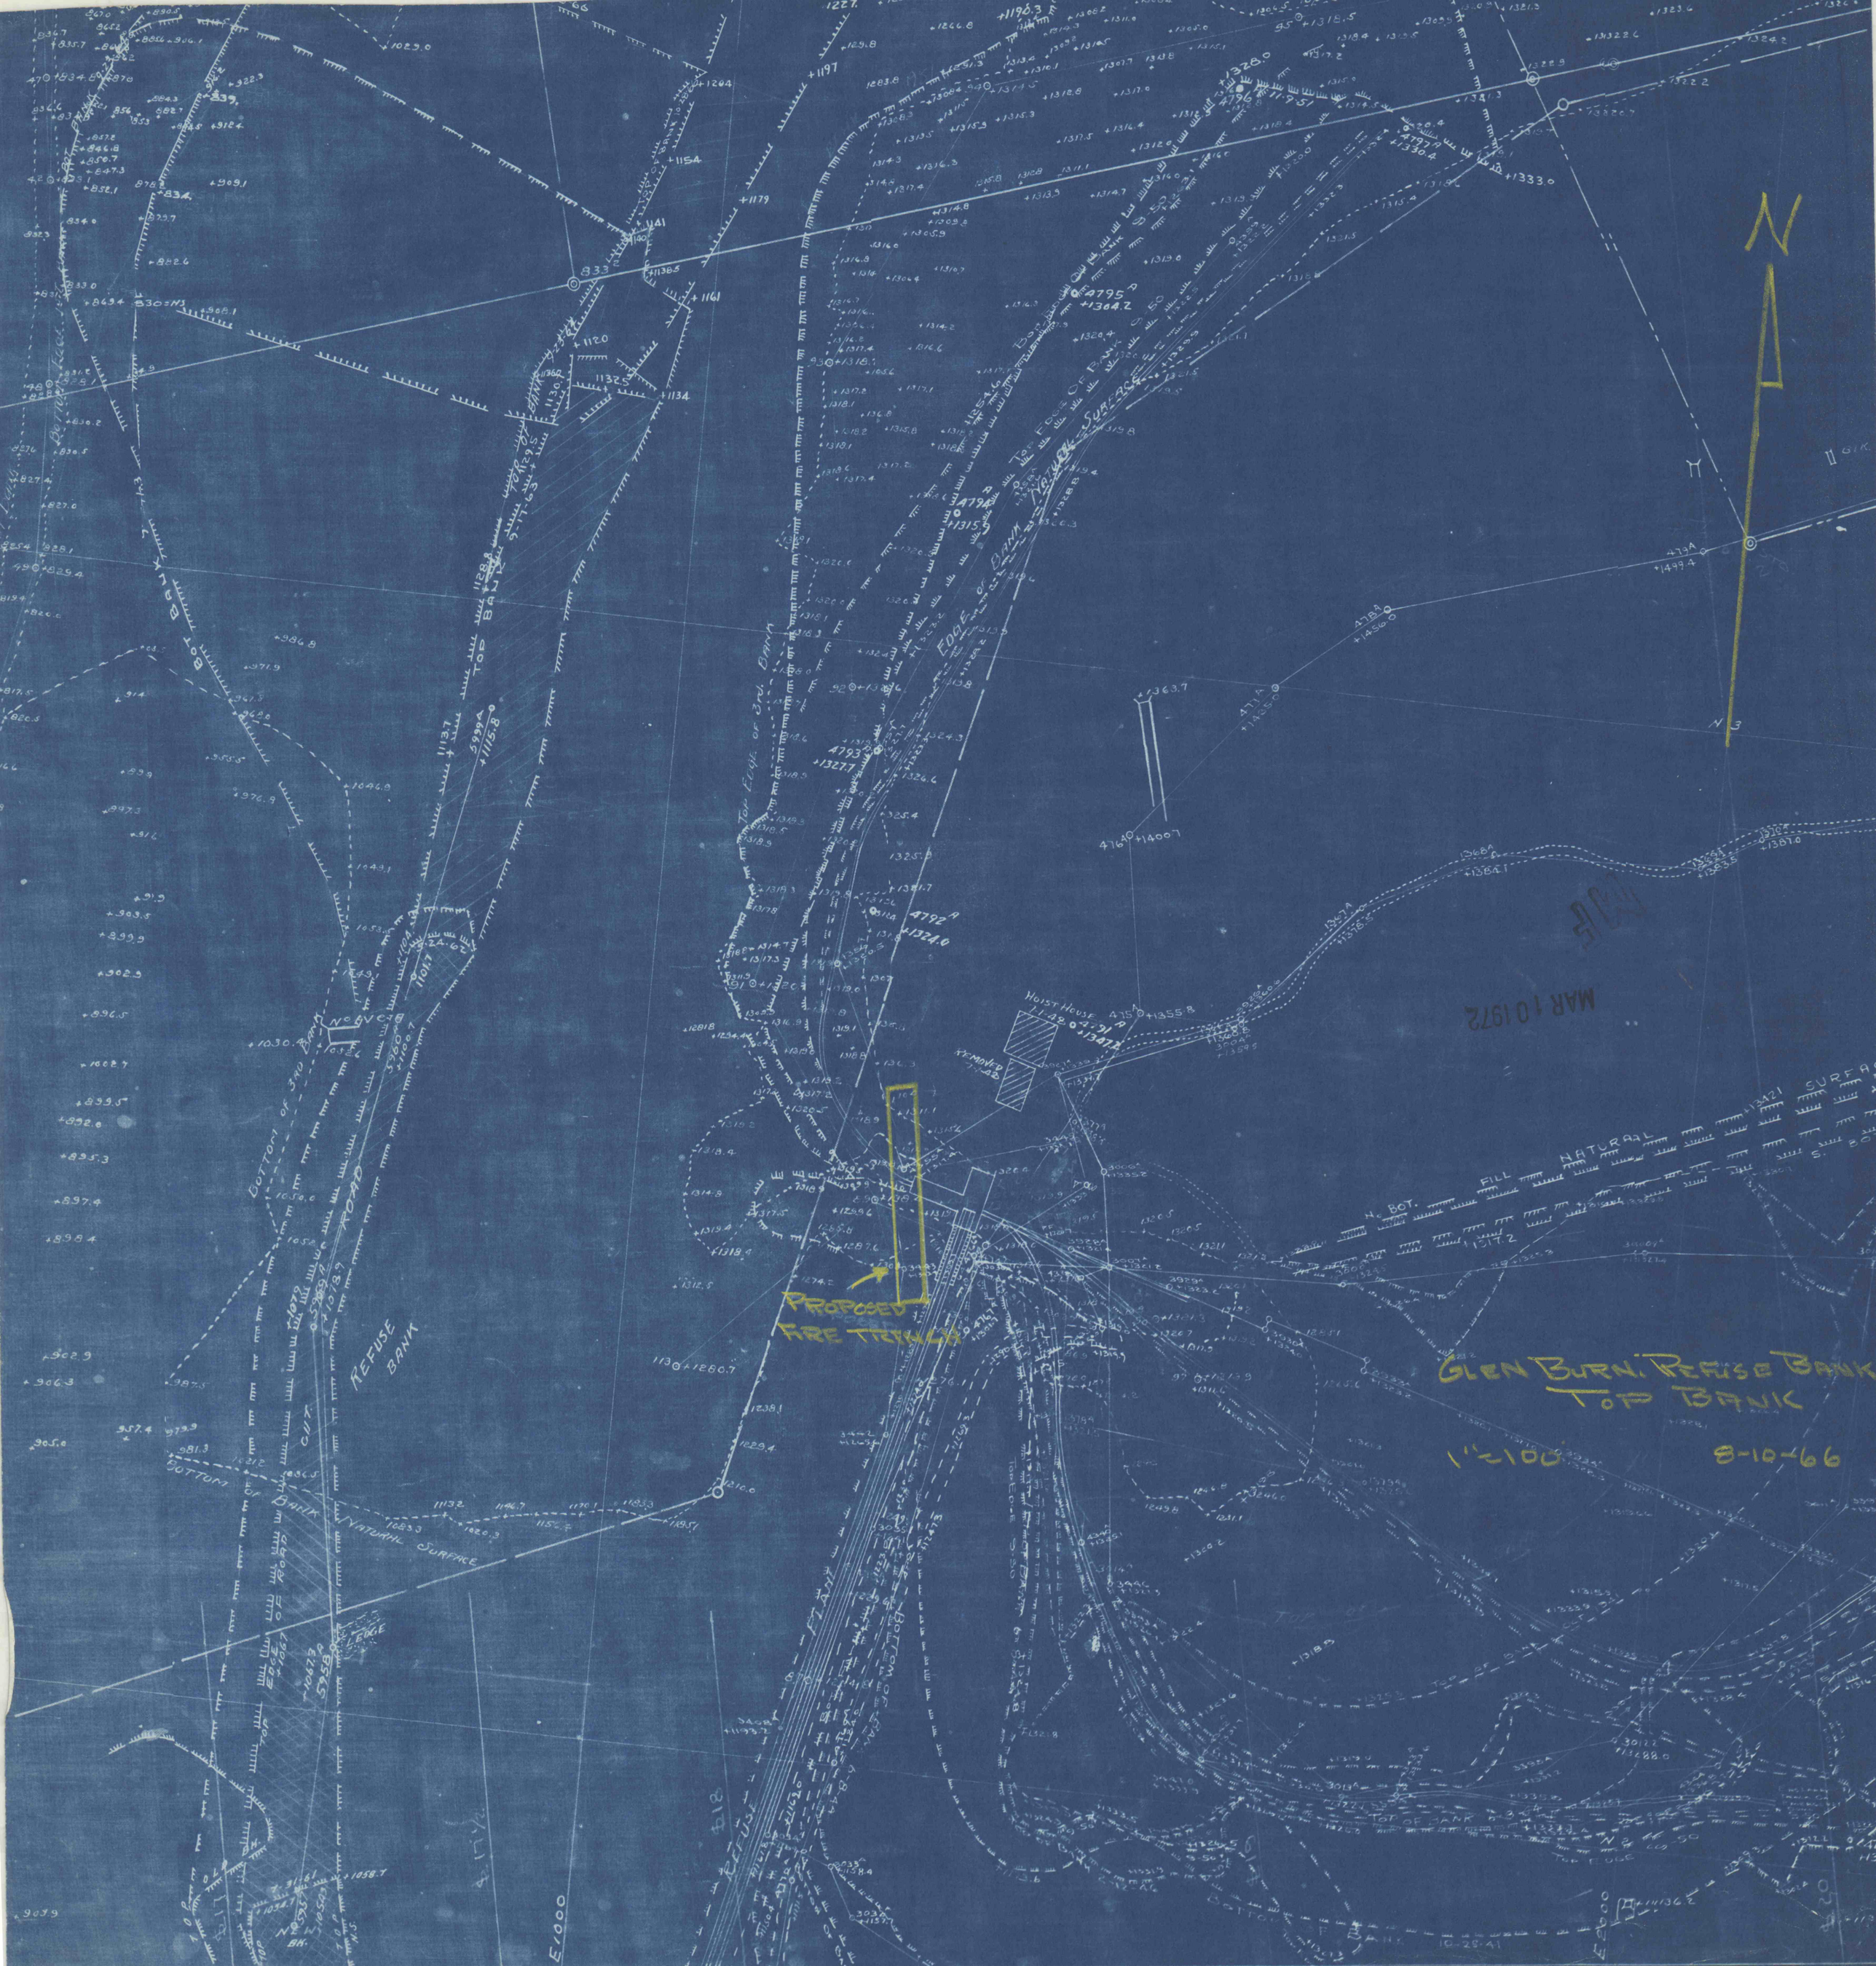
GLEN BURN REFUSE BANK
TOP BANK
1"=100'
8-10-66
PROPOSED FIRE TRENCH
REFUSE BANK
BOTTOM OF 3rd BANK
TOP OF 3rd BANK
EDGE OF ROAD
NATURAL SURFACE
FILL
HOIST HOUSE
REMOVED
MAR 10 1972