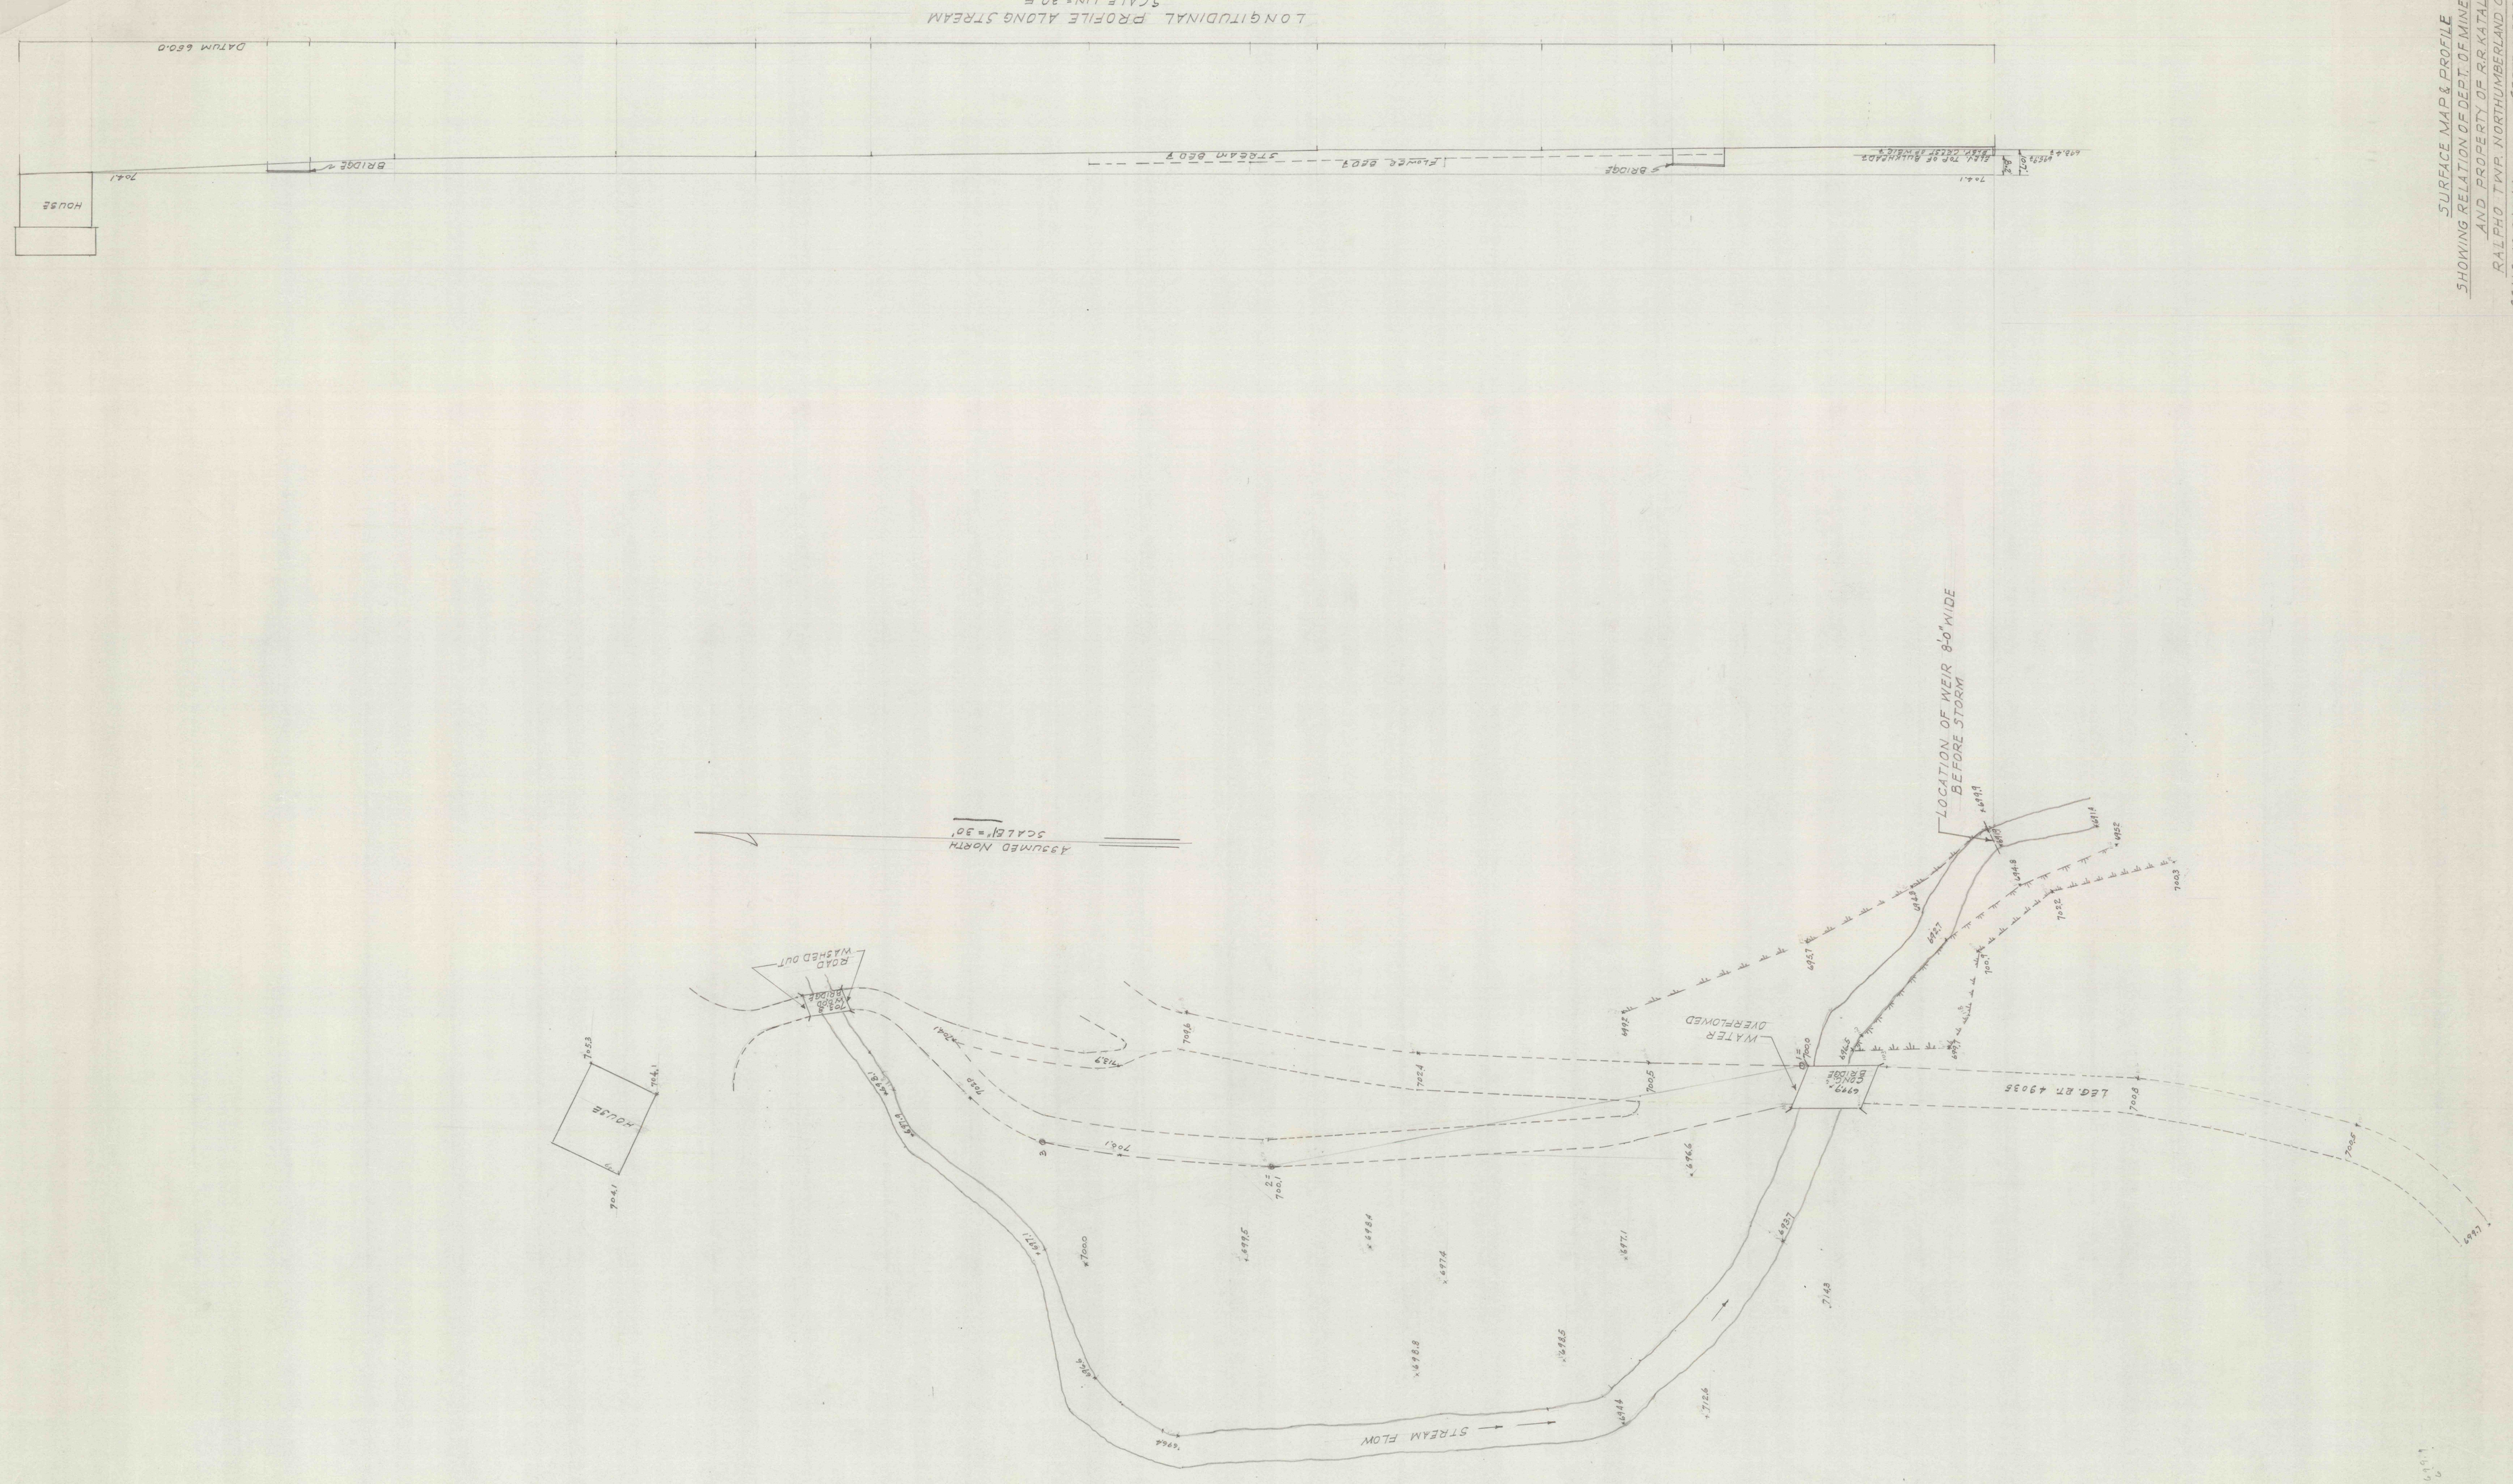

SURFACE MAP & PROFILE
SHOWING RELATION OF DEPT. OF MINES WEIR
AND PROPERTY OF R.R. KATALENAS
RALPHO TWP. NORTHUMBERLAND COUNTY
SCALE AS SHOWN SEPTEMBER 24, 1969