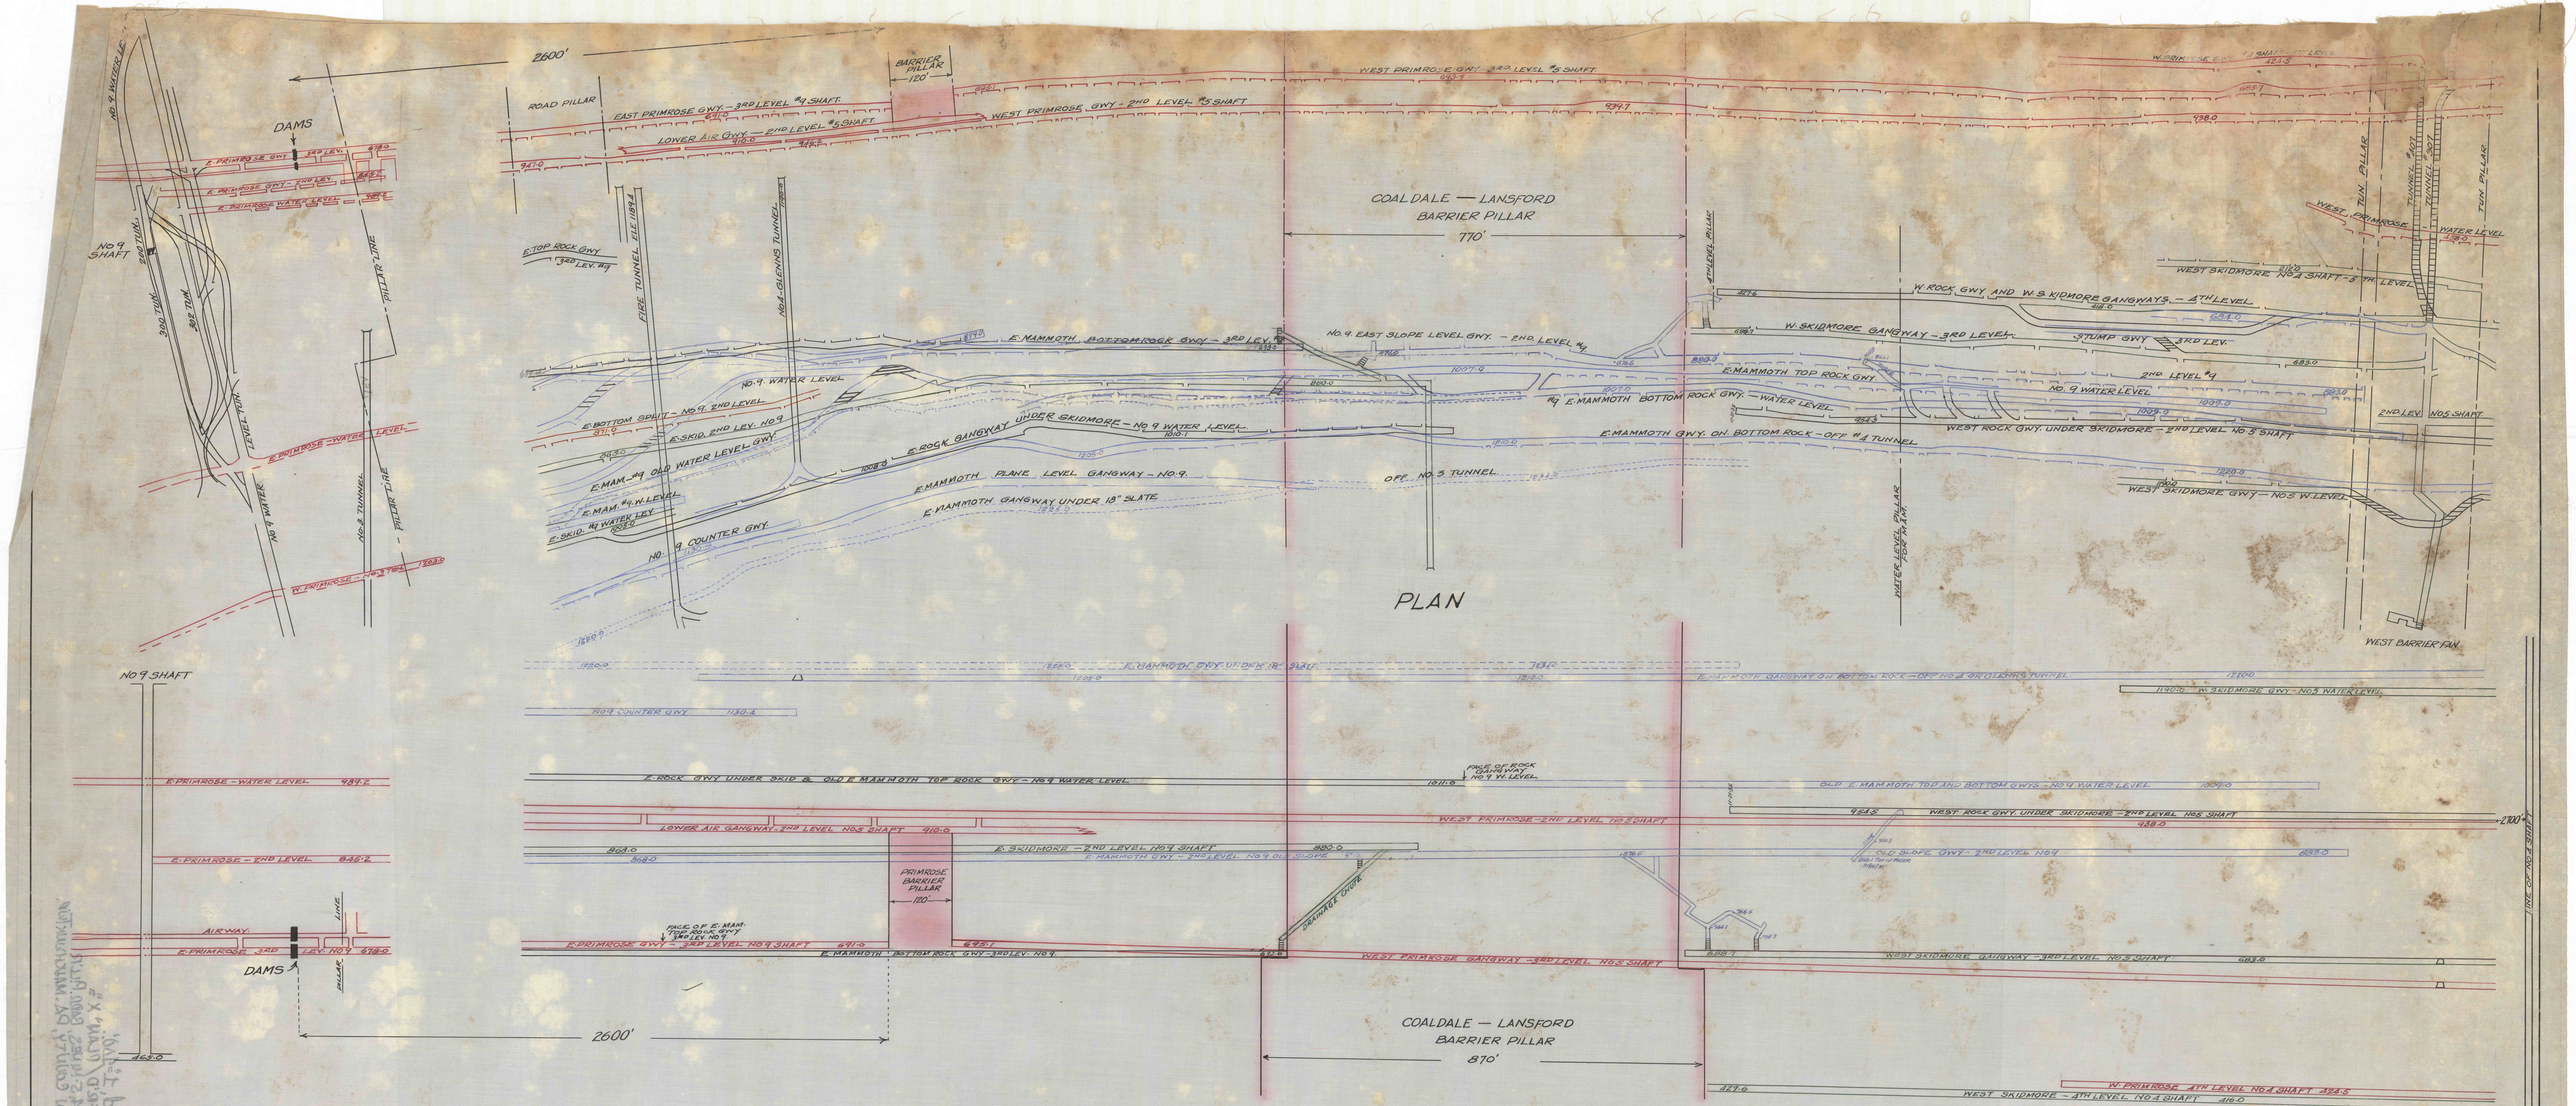


PLAN AND SECTION OF CONNECTION BETWEEN NO. 4 AND NO. 5 MINES WITH NO. 9 MINE. ALSO SHOWING DAMS AND BARRIER PILLARS FOR PROTECTION OF NO. 9 MINE

SCALE 1" = 100' OCT. 15, 1935.

© NO. 9 MINE, CYCLOPS COMPANY, BY WHOM HOLDEN COPYRIGHT SECURED UNDER ACT OF CONGRESS, JUNE 30, 1906