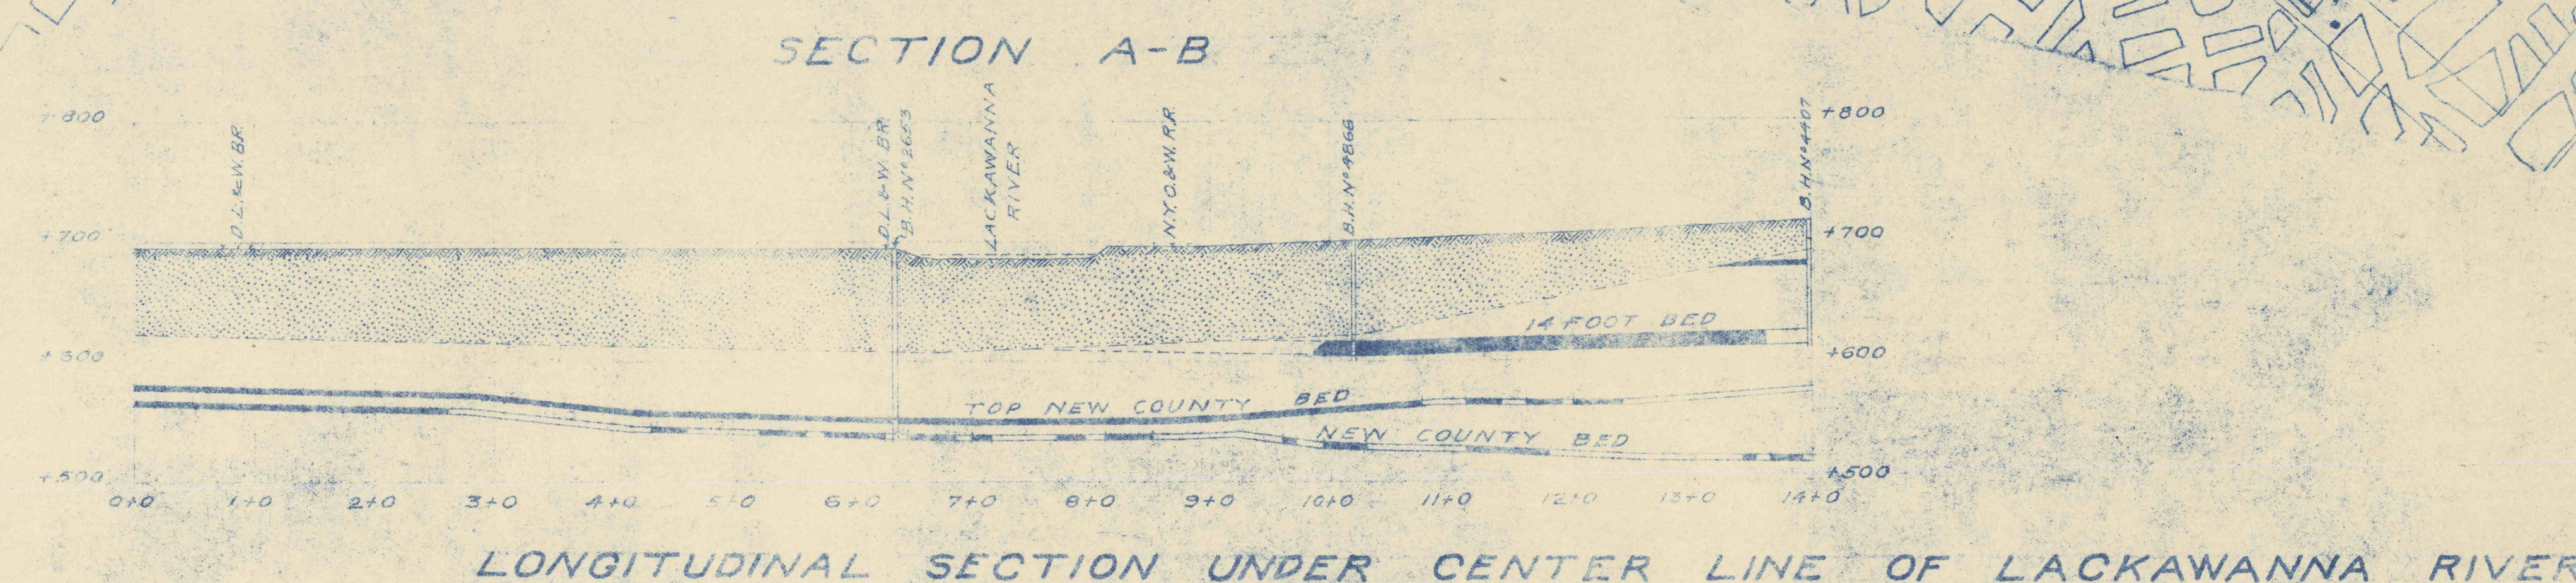
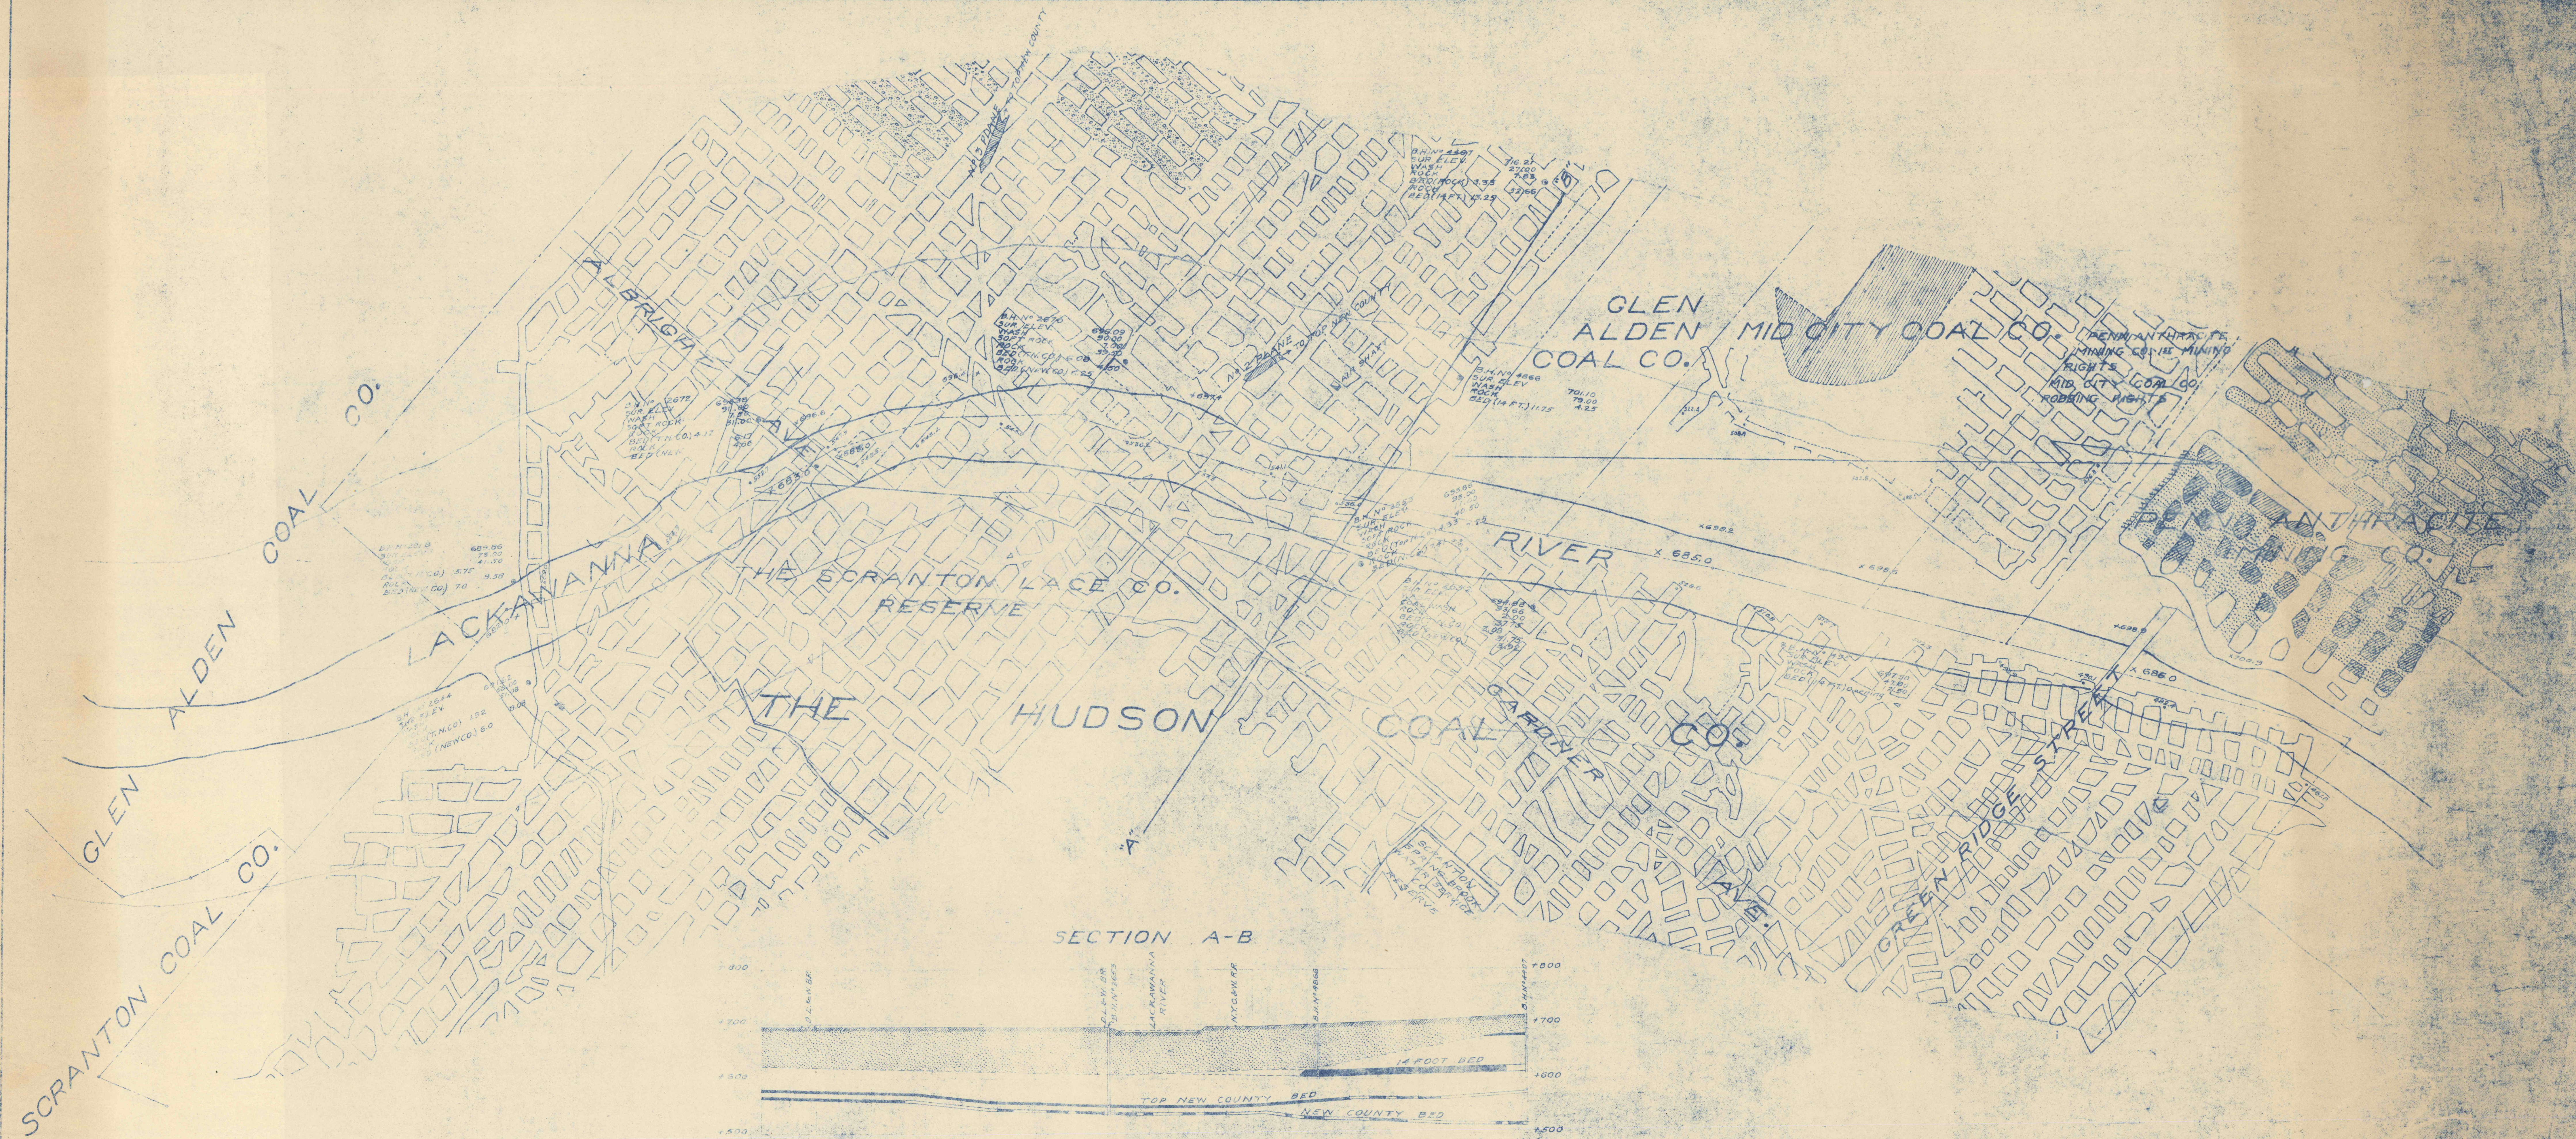


MF
JUN 18 1975

JUN 18 1975
 MF
 NORTHERN FIELD:
 LACKAWANNA CO., PA.,
 TWP.
PLATE No 19
SHOWING SURFACE BED
UNDER AND ADJACENT TO THE
LACKAWANNA RIVER
 NEW COUNTY BED
 PENN. ANTH. MIN. CO. - LACKAWANNA RIVER
 MID CITY COAL CO. - BULLS HEAD COLLIERY
 NEW COUNTY BED
 GLEN ALDEN COAL CO. - DIAMOND COLLIERY
 THE HUDSON COAL CO. - MANVILLE COLLIERY
 COMMISSION OF INSPECTORS
 DEPARTMENT OF MINES
 COMMONWEALTH OF PENNSYLVANIA
 SCALE 1" = 100'