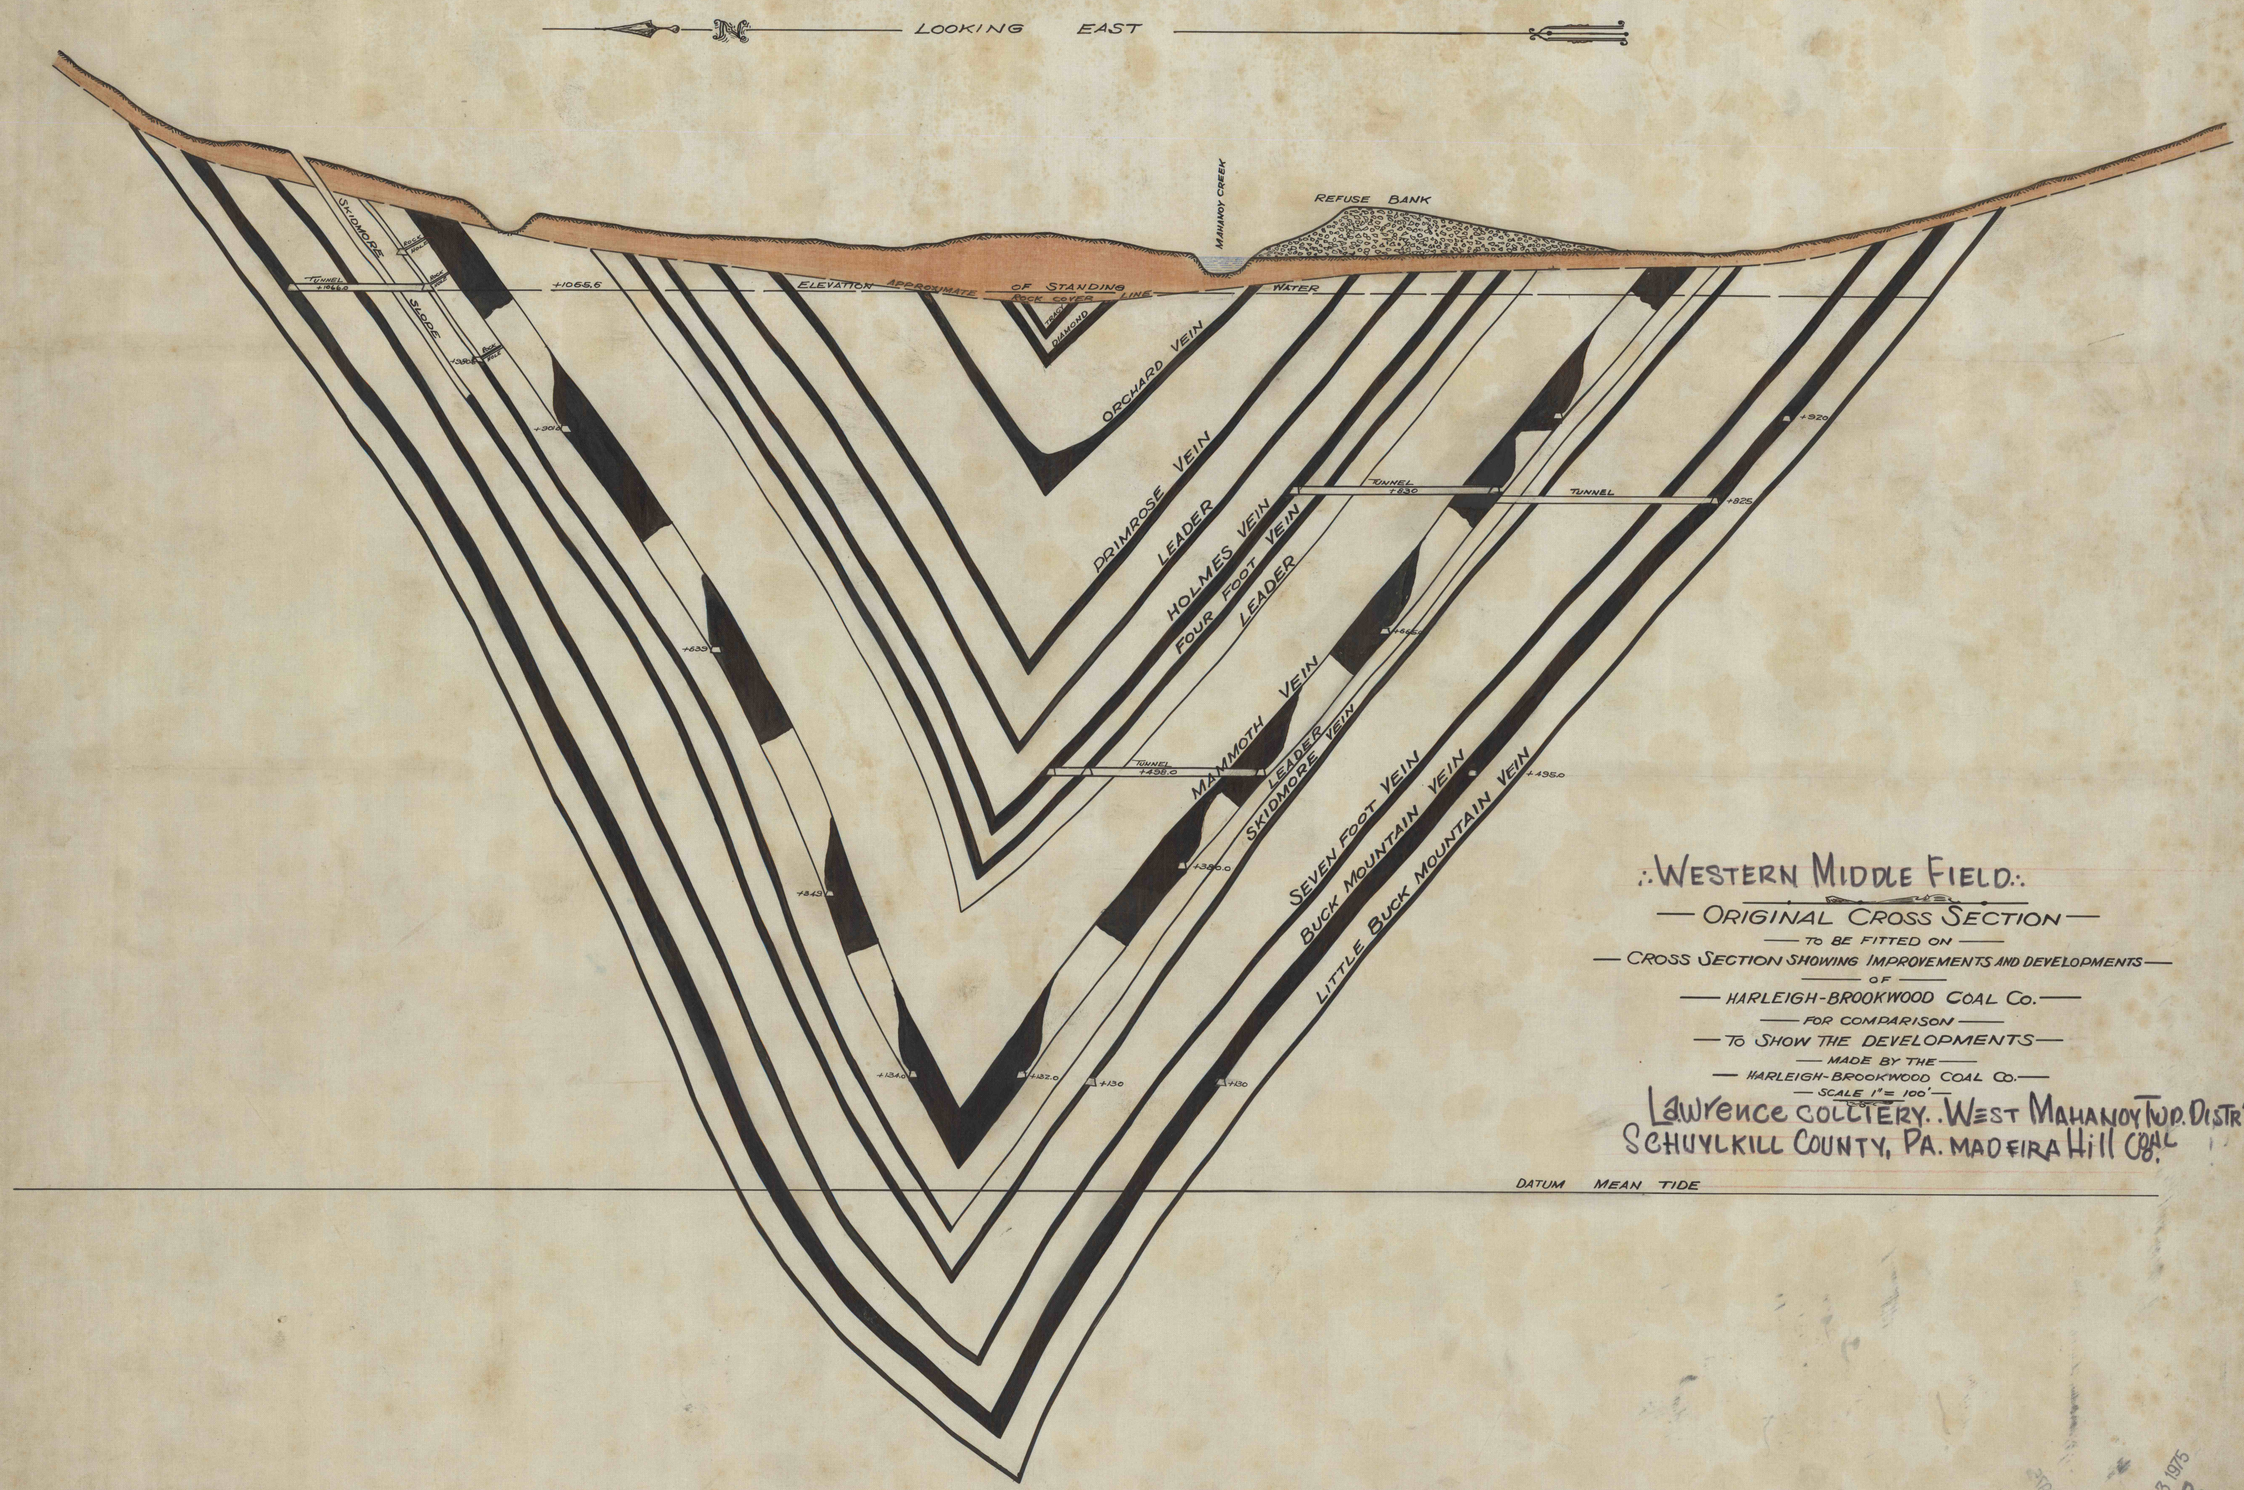

∴ WESTERN MIDDLE FIELD ∴

— ORIGINAL CROSS SECTION —

— TO BE FITTED ON —

— CROSS SECTION SHOWING IMPROVEMENTS AND DEVELOPMENTS —

— OF —

— HARLEIGH-BROOKWOOD COAL CO. —

— FOR COMPARISON —

— TO SHOW THE DEVELOPMENTS —

— MADE BY THE —

— HARLEIGH-BROOKWOOD COAL CO. —

— SCALE 1" = 100' —

Lawrence Colliery . West Mahanoy Twp. Dist'r.
Schuylkill County, Pa. Madeira Hill Coal

L = 9 = "X"

MAR 13 1975
MF
P330