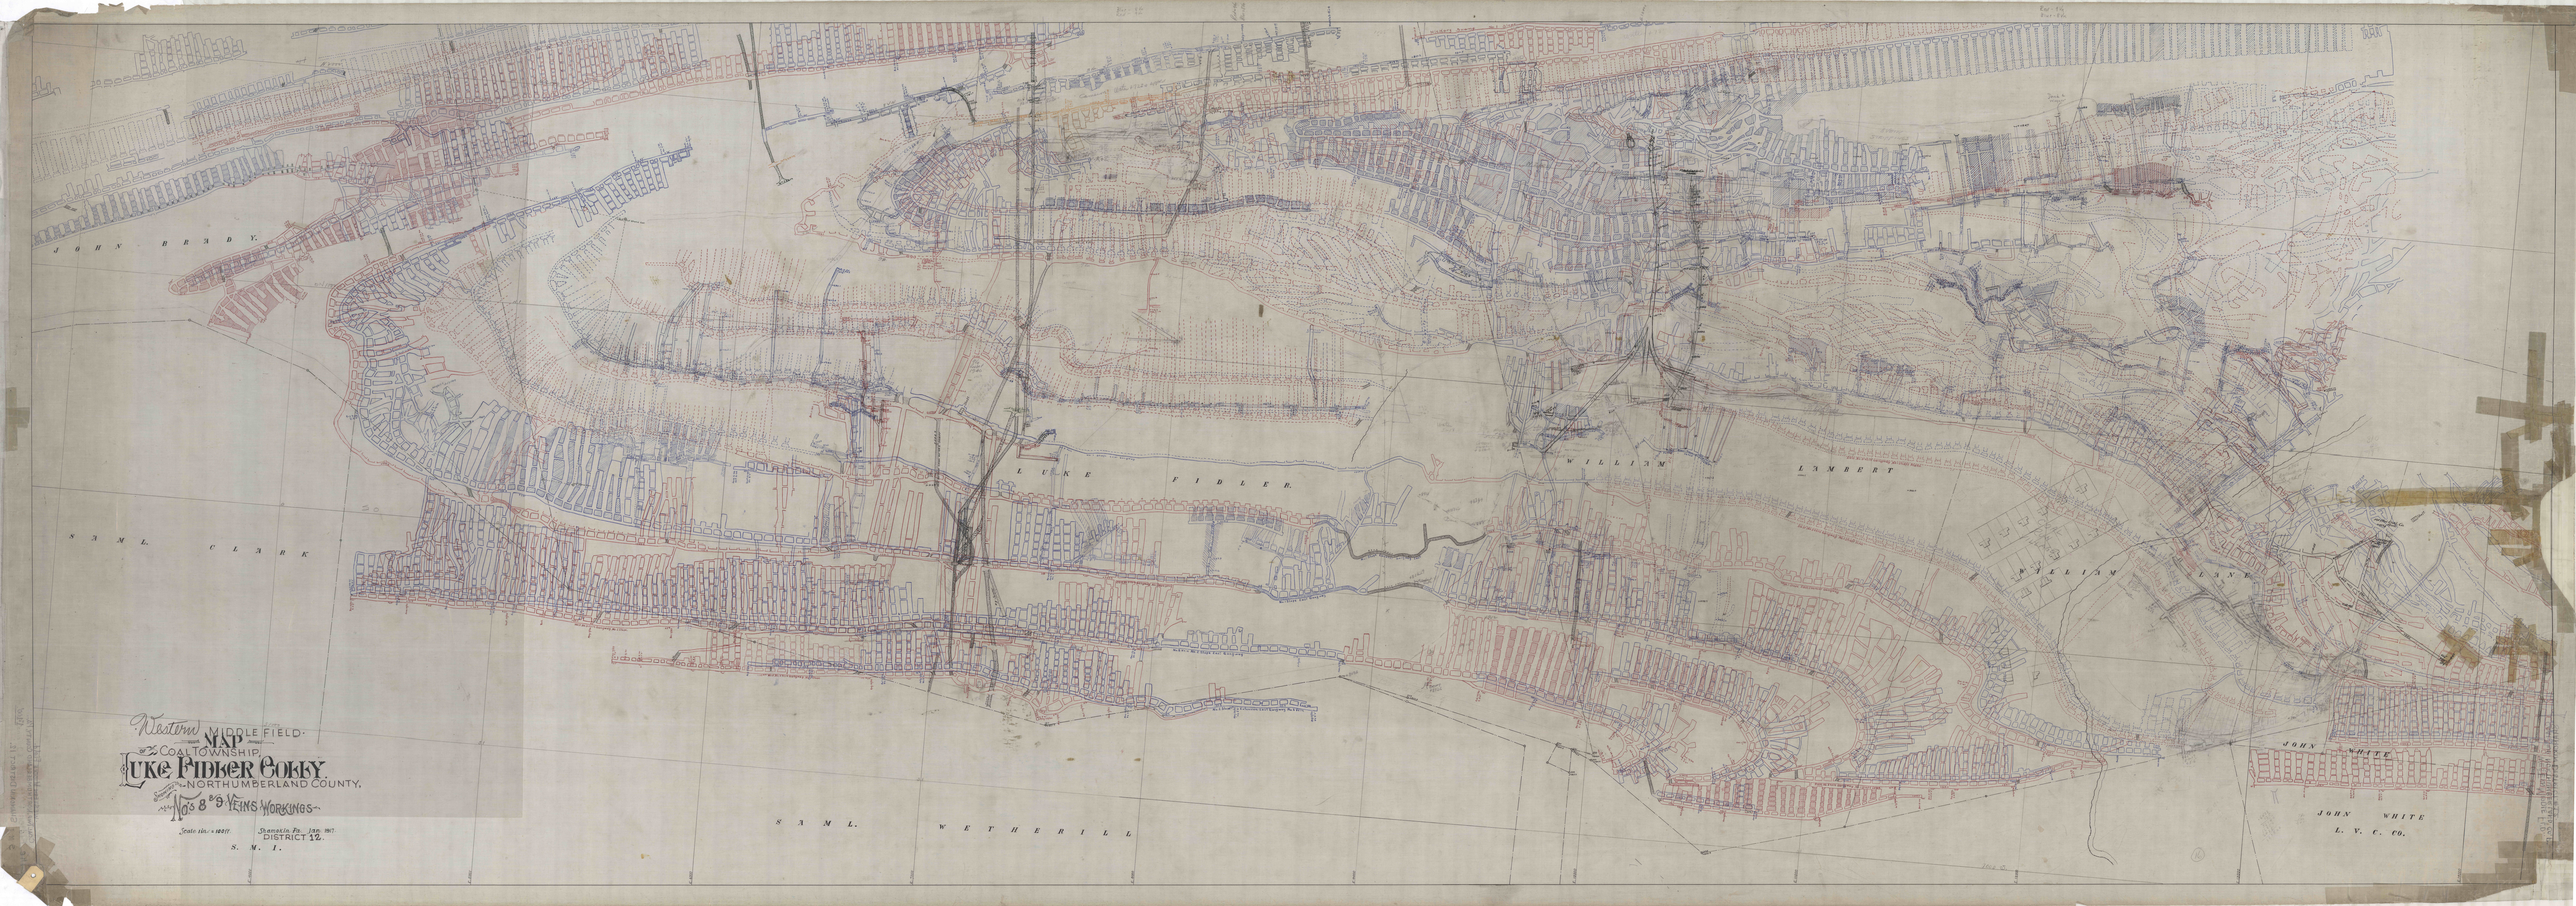

JOHN BEADY.
LUKE FIDLER.
WILLIAM LAMBERT
WILLIAM LANE
SAML. CLARK
SAML. WETHERILL
JOHN WHITE
JOHN WHITE
L. V. C. CO.
Western MIDDLE FIELD.
MAP
of
COAL TOWNSHIP,
NORTHUMBERLAND COUNTY,
Showing
Nos 8 & 9 VEINS WORKINGS.
Scale 1in.= 400ft
Stereolith Fe Jan 1917
DISTRICT 12.
S. M. I.