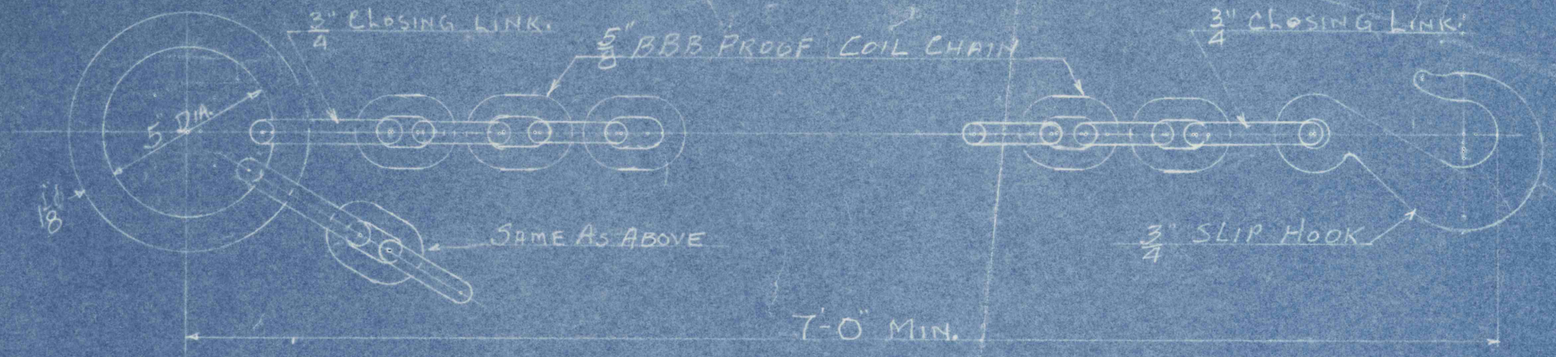

5/8" Double Sling Chain with Ring and Slip Hooks Item #1.

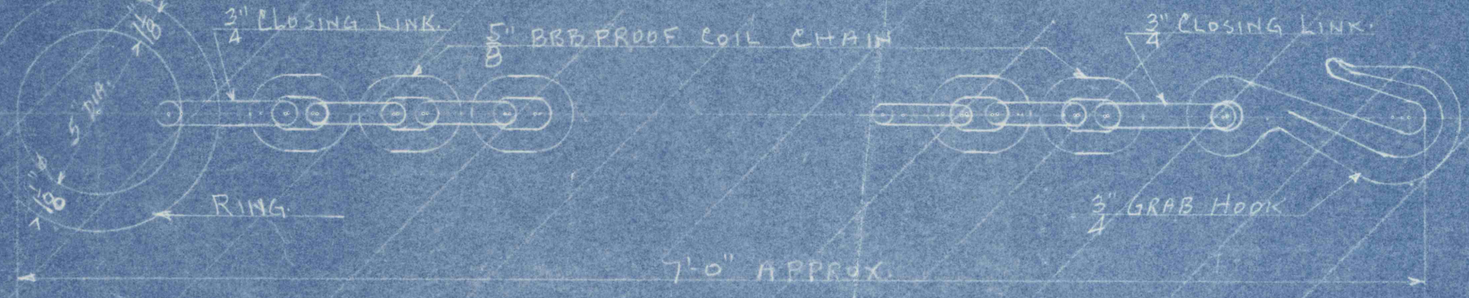

5/8" Single Sling Chain with Ring & Grab Hook, Item #2.

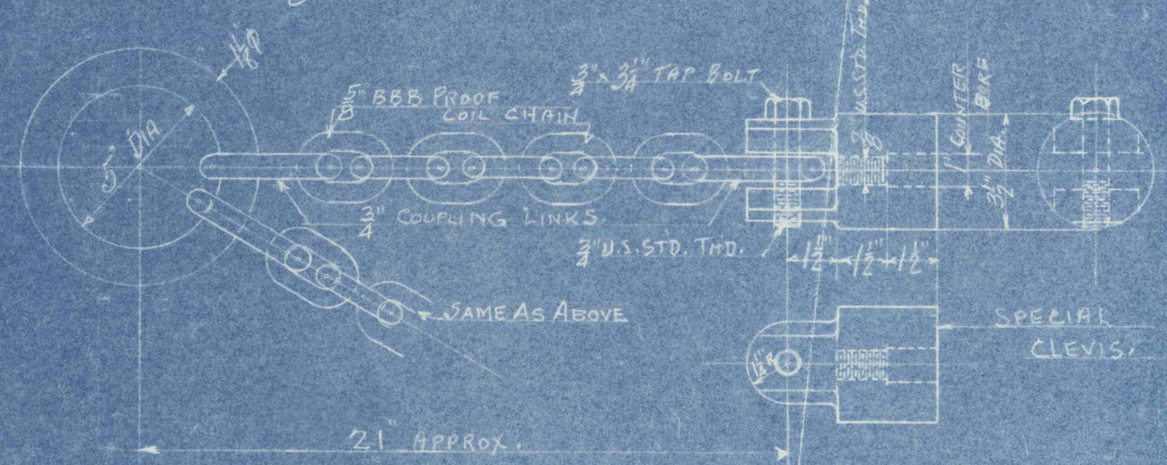

5/8" Double Sling Chain with Ring & Special Clevis, Item #3.

Note: Chains To Be Matched For Reach

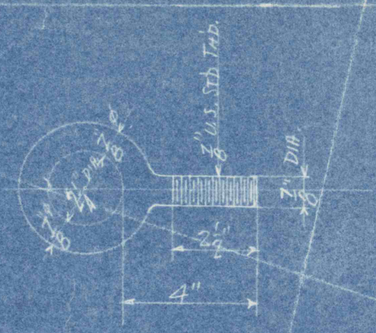

Eye Bolt, Item #4.

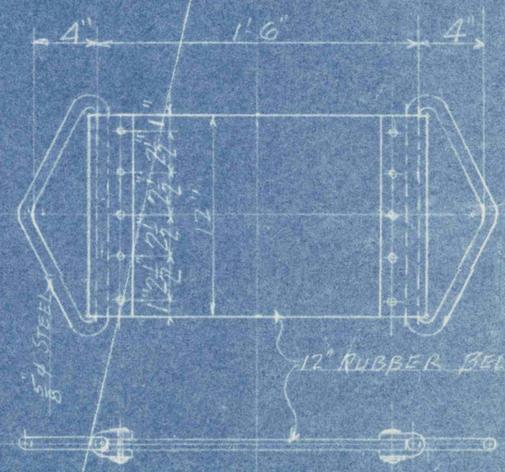

Lifting Strap, Item #5.
For Oil Tubes & Drive Shafts.

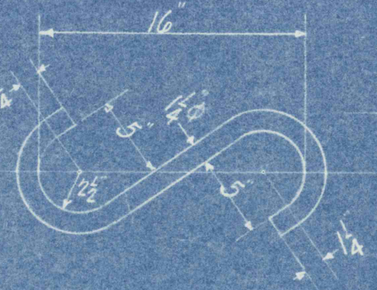

1 1/4" S-Hooks Item #6

Lehigh Coal & Navigation Co. Tamaqua #14 & Greenwood #10 Shafts.	
Special Chain Slings.	
Date:- May 7, 1956	Drawn By:- F.T. Repp.
	S-3130.