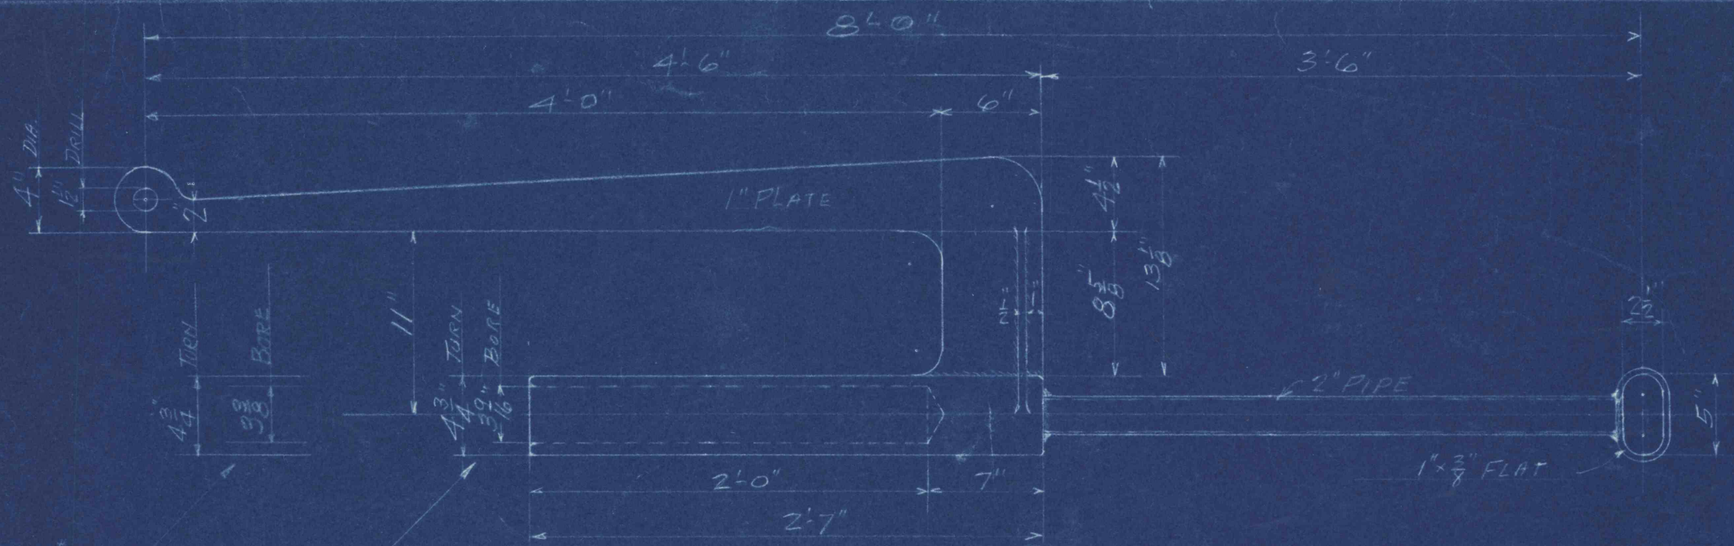

LIFTING & PLACING BEAM FOR OIL TUBE & DRIVE SHAFT. ITEM #1.

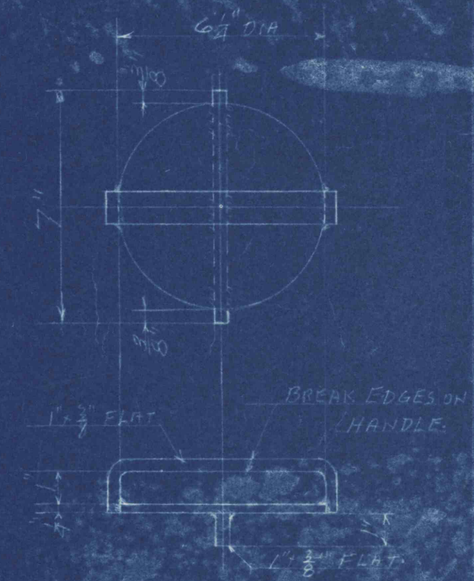

PILOT HEAD COVER, STEEL. ITEM #4

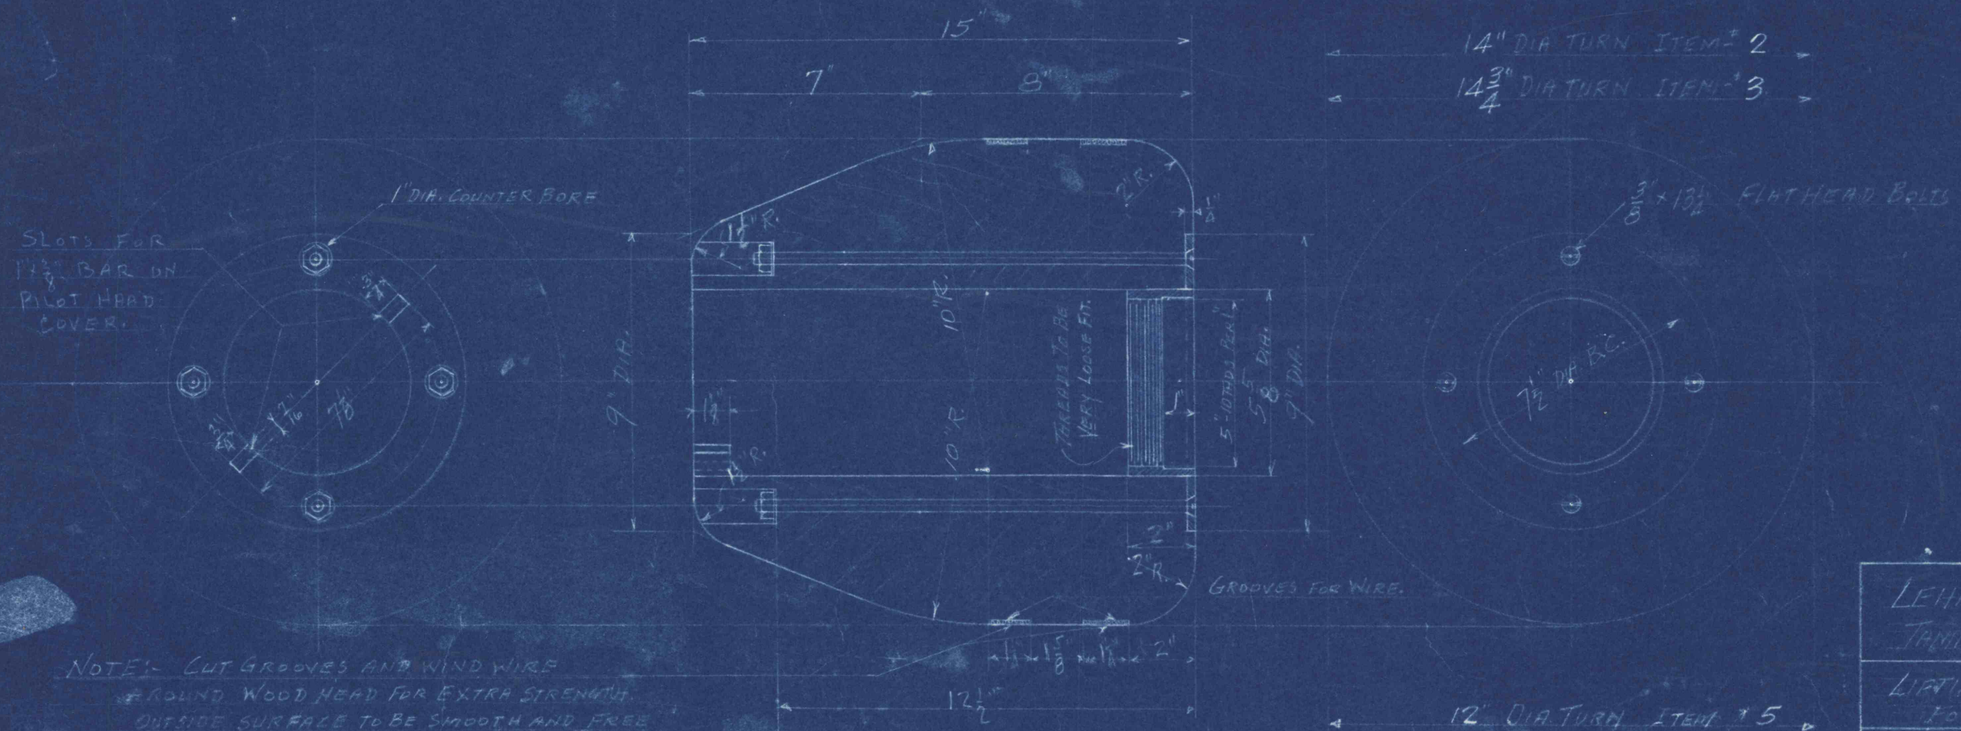

NOTE:- CUT GROOVES AND WIND WIRE AROUND WOOD HEAD FOR EXTRA STRENGTH. OUTSIDE SURFACE TO BE SMOOTH AND FREE OF PROJECTIONS.

FOR 16" O.D. PIPE - #14 SHAFT TAMAQUA PILOT HEADS, ITEMS #2, & #3

FOR 14" O.D. PIPE - #10 SHAFT GREENWOOD PILOT HEADS ITEMS #5 & #6

LEHIGH COAL & NAVIGATION CO.
TAMAQUA #14 & GREENWOOD #10 SHAFTS

LIFTING & PLACING BEAM & PILOT HEADS FOR PLACING OIL TUBES.

DATE:- MAY 3, 1956 | DRAWN BY: F.T. REED.

S-3128.