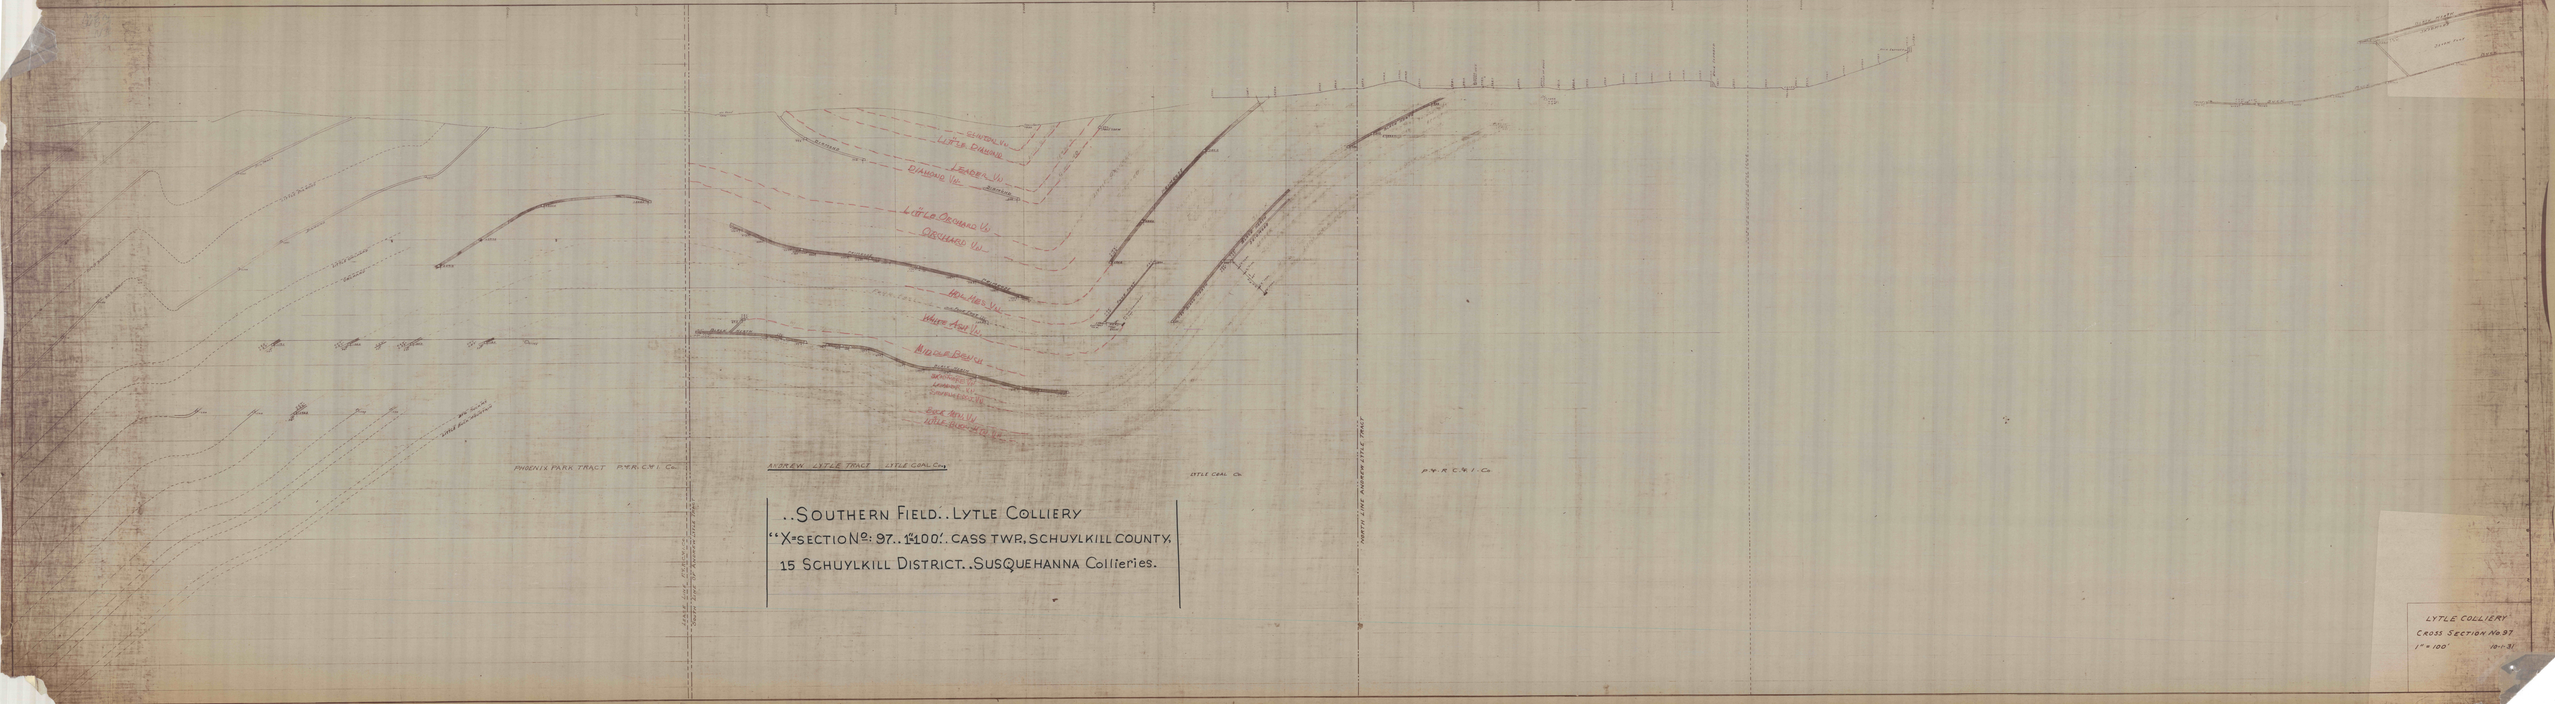
PHOENIX PARK TRACT P.R.R.C.&I. Co.
ANDREW LYTLE TRACT LYTLE COAL Co.
LYTLE COAL Co.
P.R.R.C.&I. Co.
NORTH LINE ANDREW LYTLE TRACT
..SOUTHERN FIELD..LYTLE COLLIERY
"X-SECTION No: 97..1"=100'..CASS TWP. SCHUYLKILL COUNTY.
15 SCHUYLKILL DISTRICT..SUSQUEHANNA Collieries.
LYTLE COLLIERY
CROSS SECTION No 97
1" = 100'
18-1-31