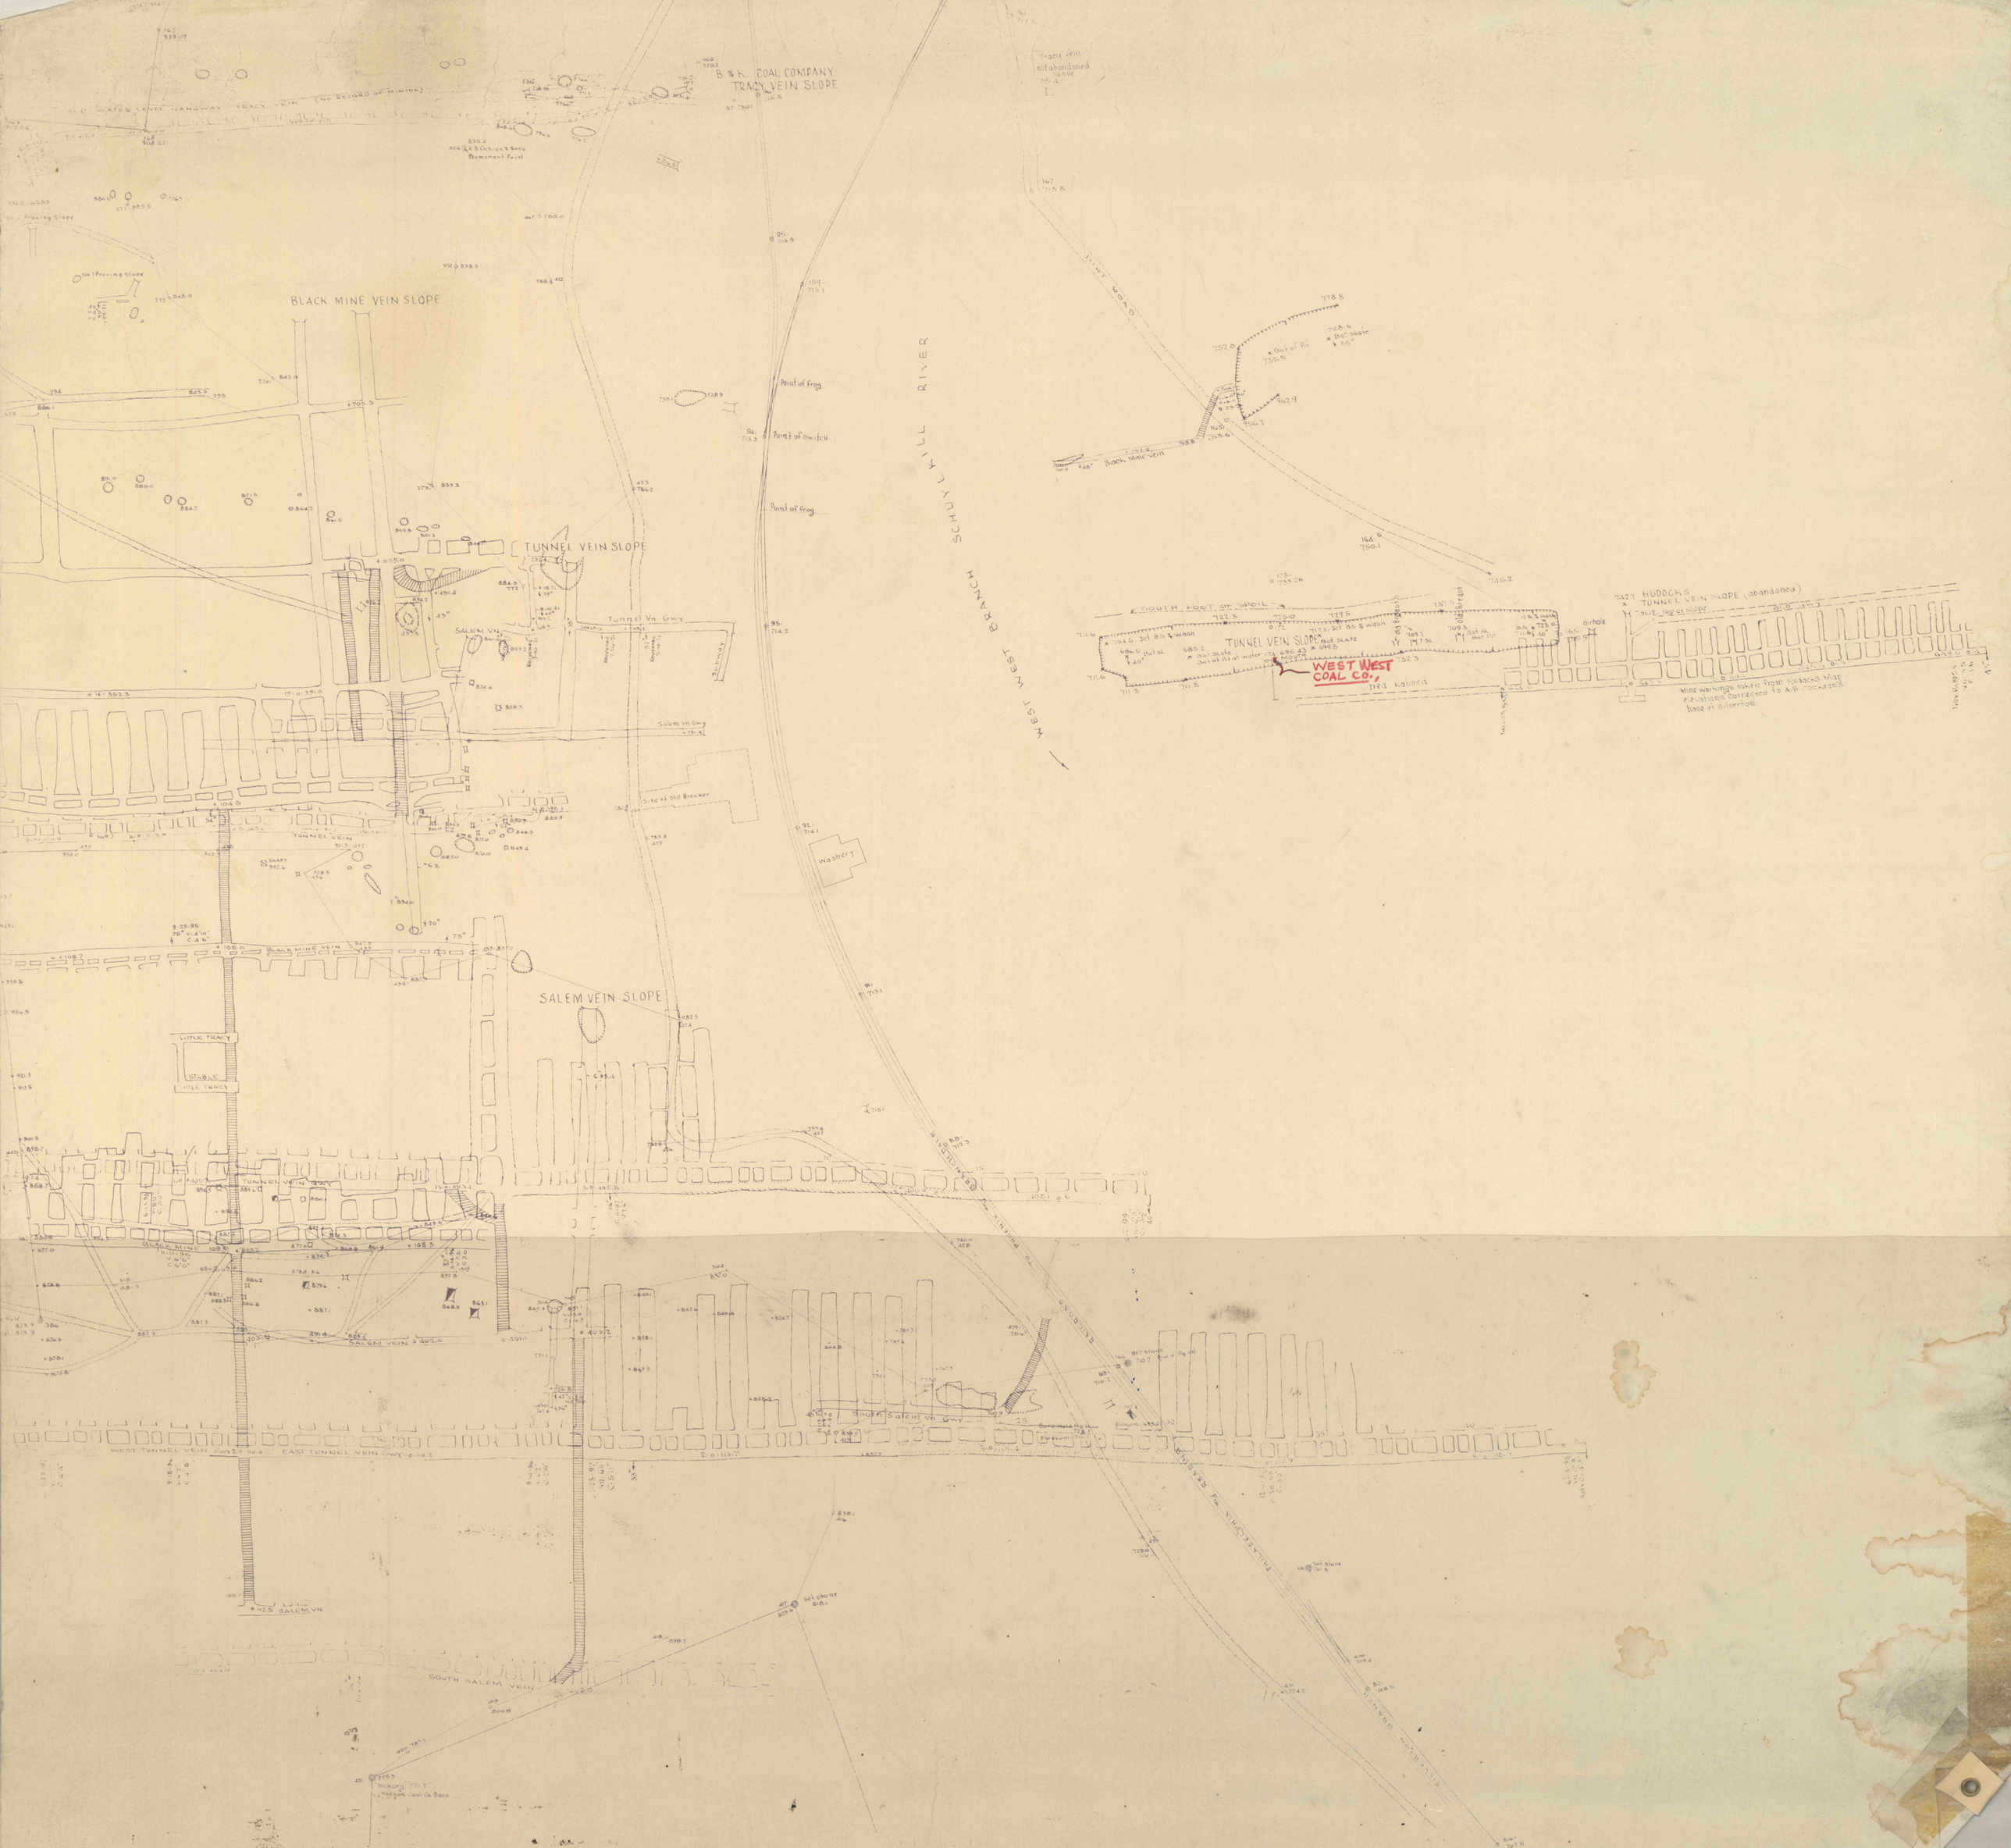
B & K. COAL COMPANY
TRACY VEIN SLOPE
OLD WATER LEVEL GANGWAY TRACY VEIN (NO RECORD OF MINING)
BLACK MINE VEIN SLOPE
TUNNEL VEIN SLOPE
SALEM VEIN SLOPE
SCHUYLKILL RIVER
WEST WEST BRANCH
Point of frog
Point of switch
Point of frog
DIRT ROAD
Washery
Old Breaker
TUNNEL VEIN
BLACK MINE VEIN
SALEM VEIN
LITTLE TRACY
STABLE
WEST TUNNEL VEIN GWY
EAST TUNNEL VEIN GWY
SOUTH SALEM VEIN
SOUTH FOOT OF SPOIL
TUNNEL VEIN SLOPE
WEST WEST COAL CO.,
HUDDOCKS TUNNEL VEIN SLOPE (abandoned)
Mine workings taken from Huddocks Map
Elevations corrected to A.B. coordinates
base at Silvertou.
PHILADELPHIA & READING R.R.
HUDSON COAL CO.