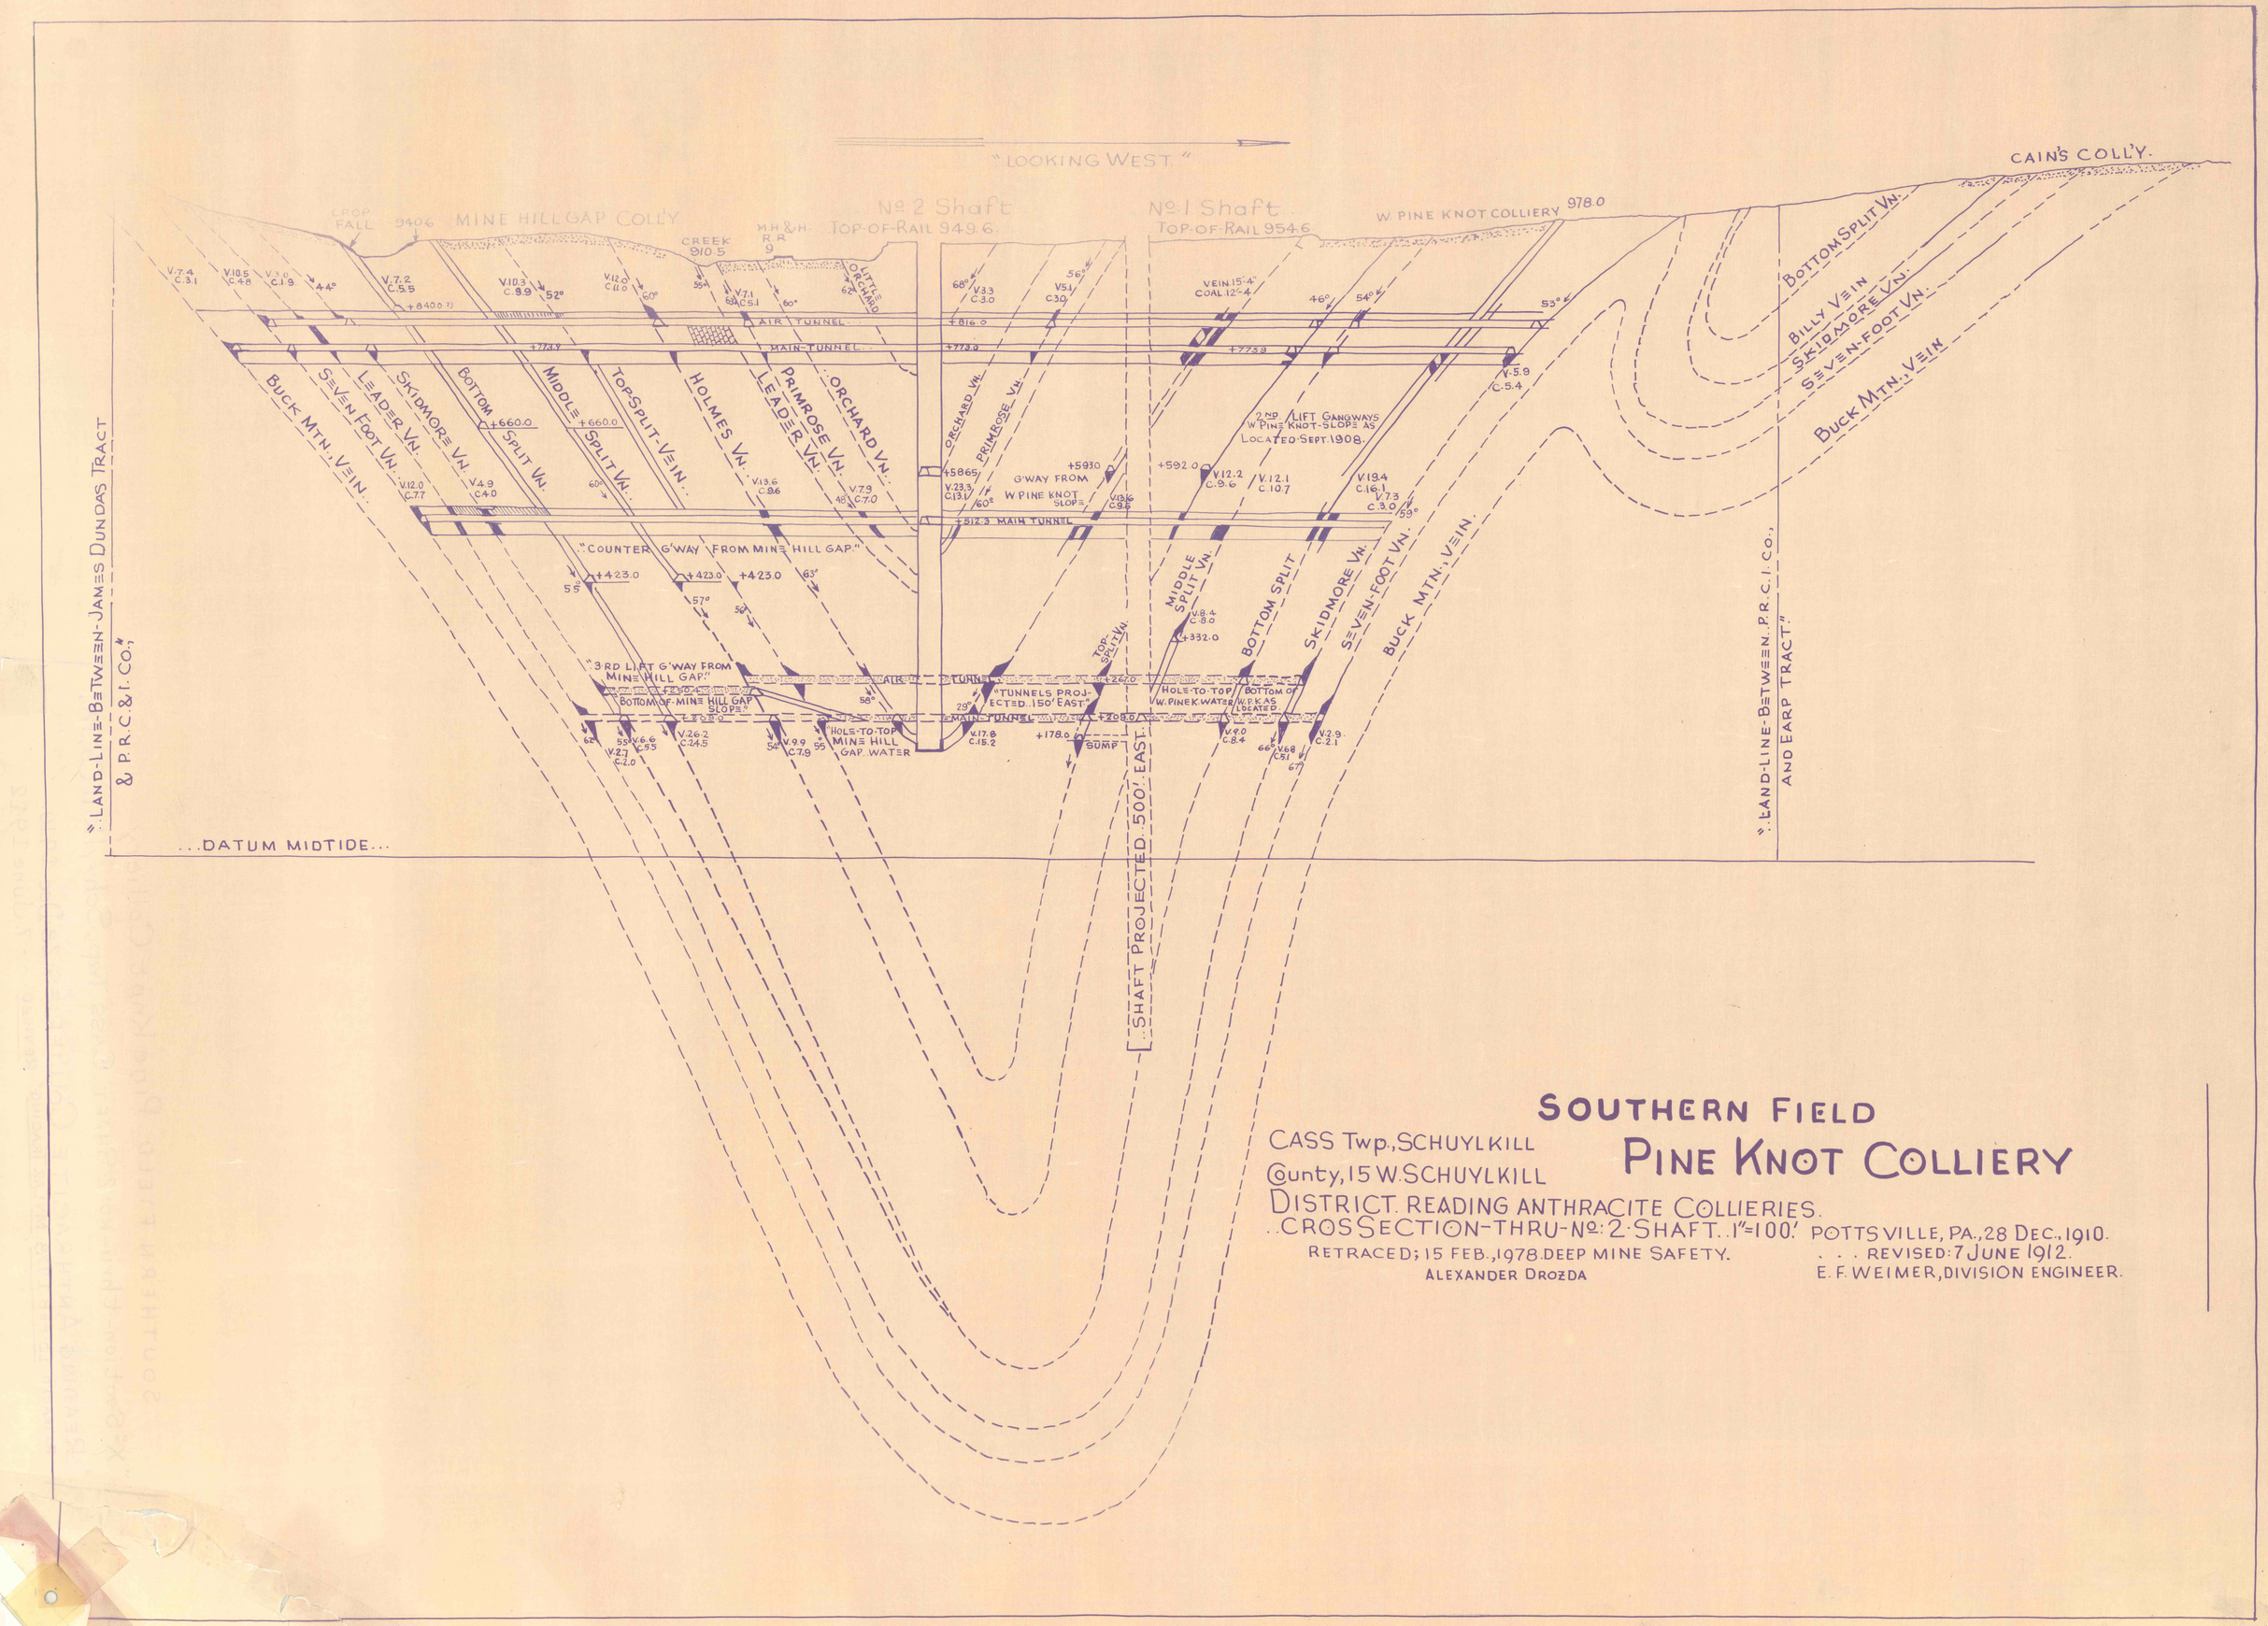

SOUTHERN FIELD
PINE KNOT COLLIERY

CASS Twp., SCHUYLKILL
County, 15 W. SCHUYLKILL
DISTRICT. READING ANTHRACITE COLLIERIES.
..CROSSECTION-THRU-No: 2 SHAFT..1"=100'.
RETRACED; 15 FEB., 1978. DEEP MINE SAFETY.
ALEXANDER DROZDA

POTTSVILLE, PA., 28 DEC., 1910.
. . . REVISED: 7 JUNE 1912.
E. F. WEIMER, DIVISION ENGINEER.