


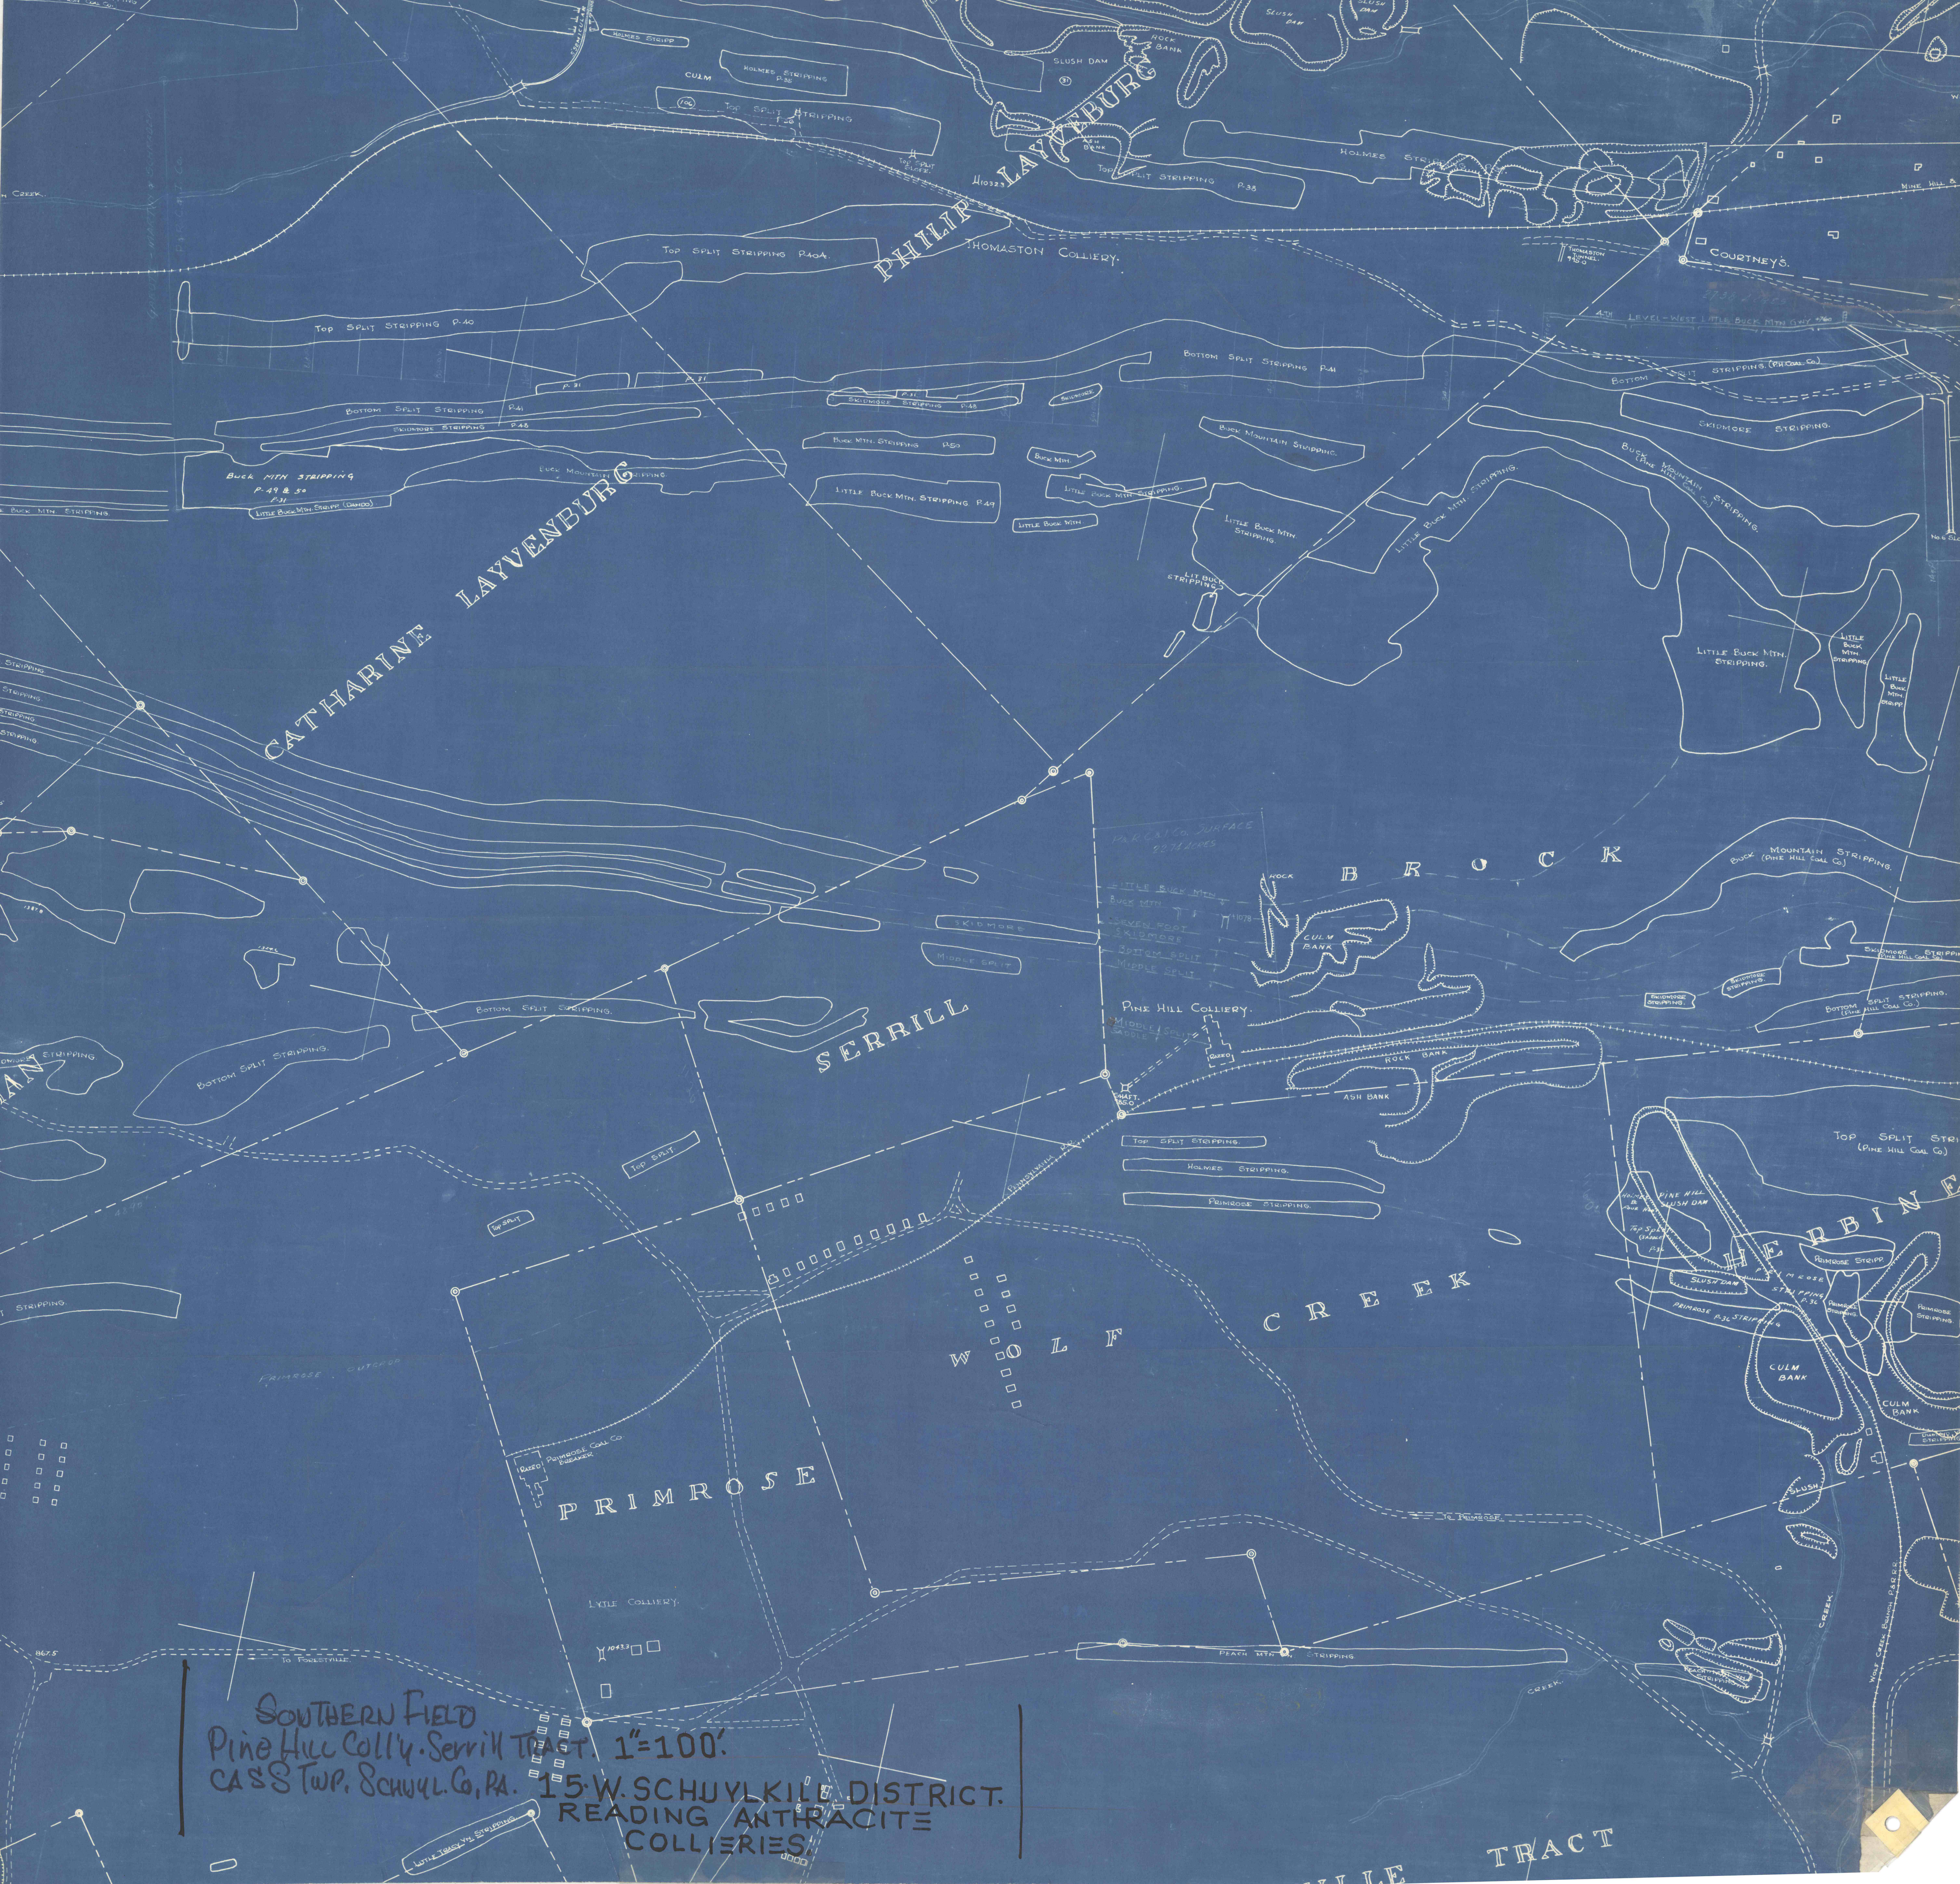

SOUTHERN FIELD
Pine Hill Colly. Serrill Tract. 1"=100'.
CASS TWP. SCHUYLK Co, PA. 15 W. SCHUYLK DISTRICT.
READING ANTHRACITE
COLLIERIES.

TRACT