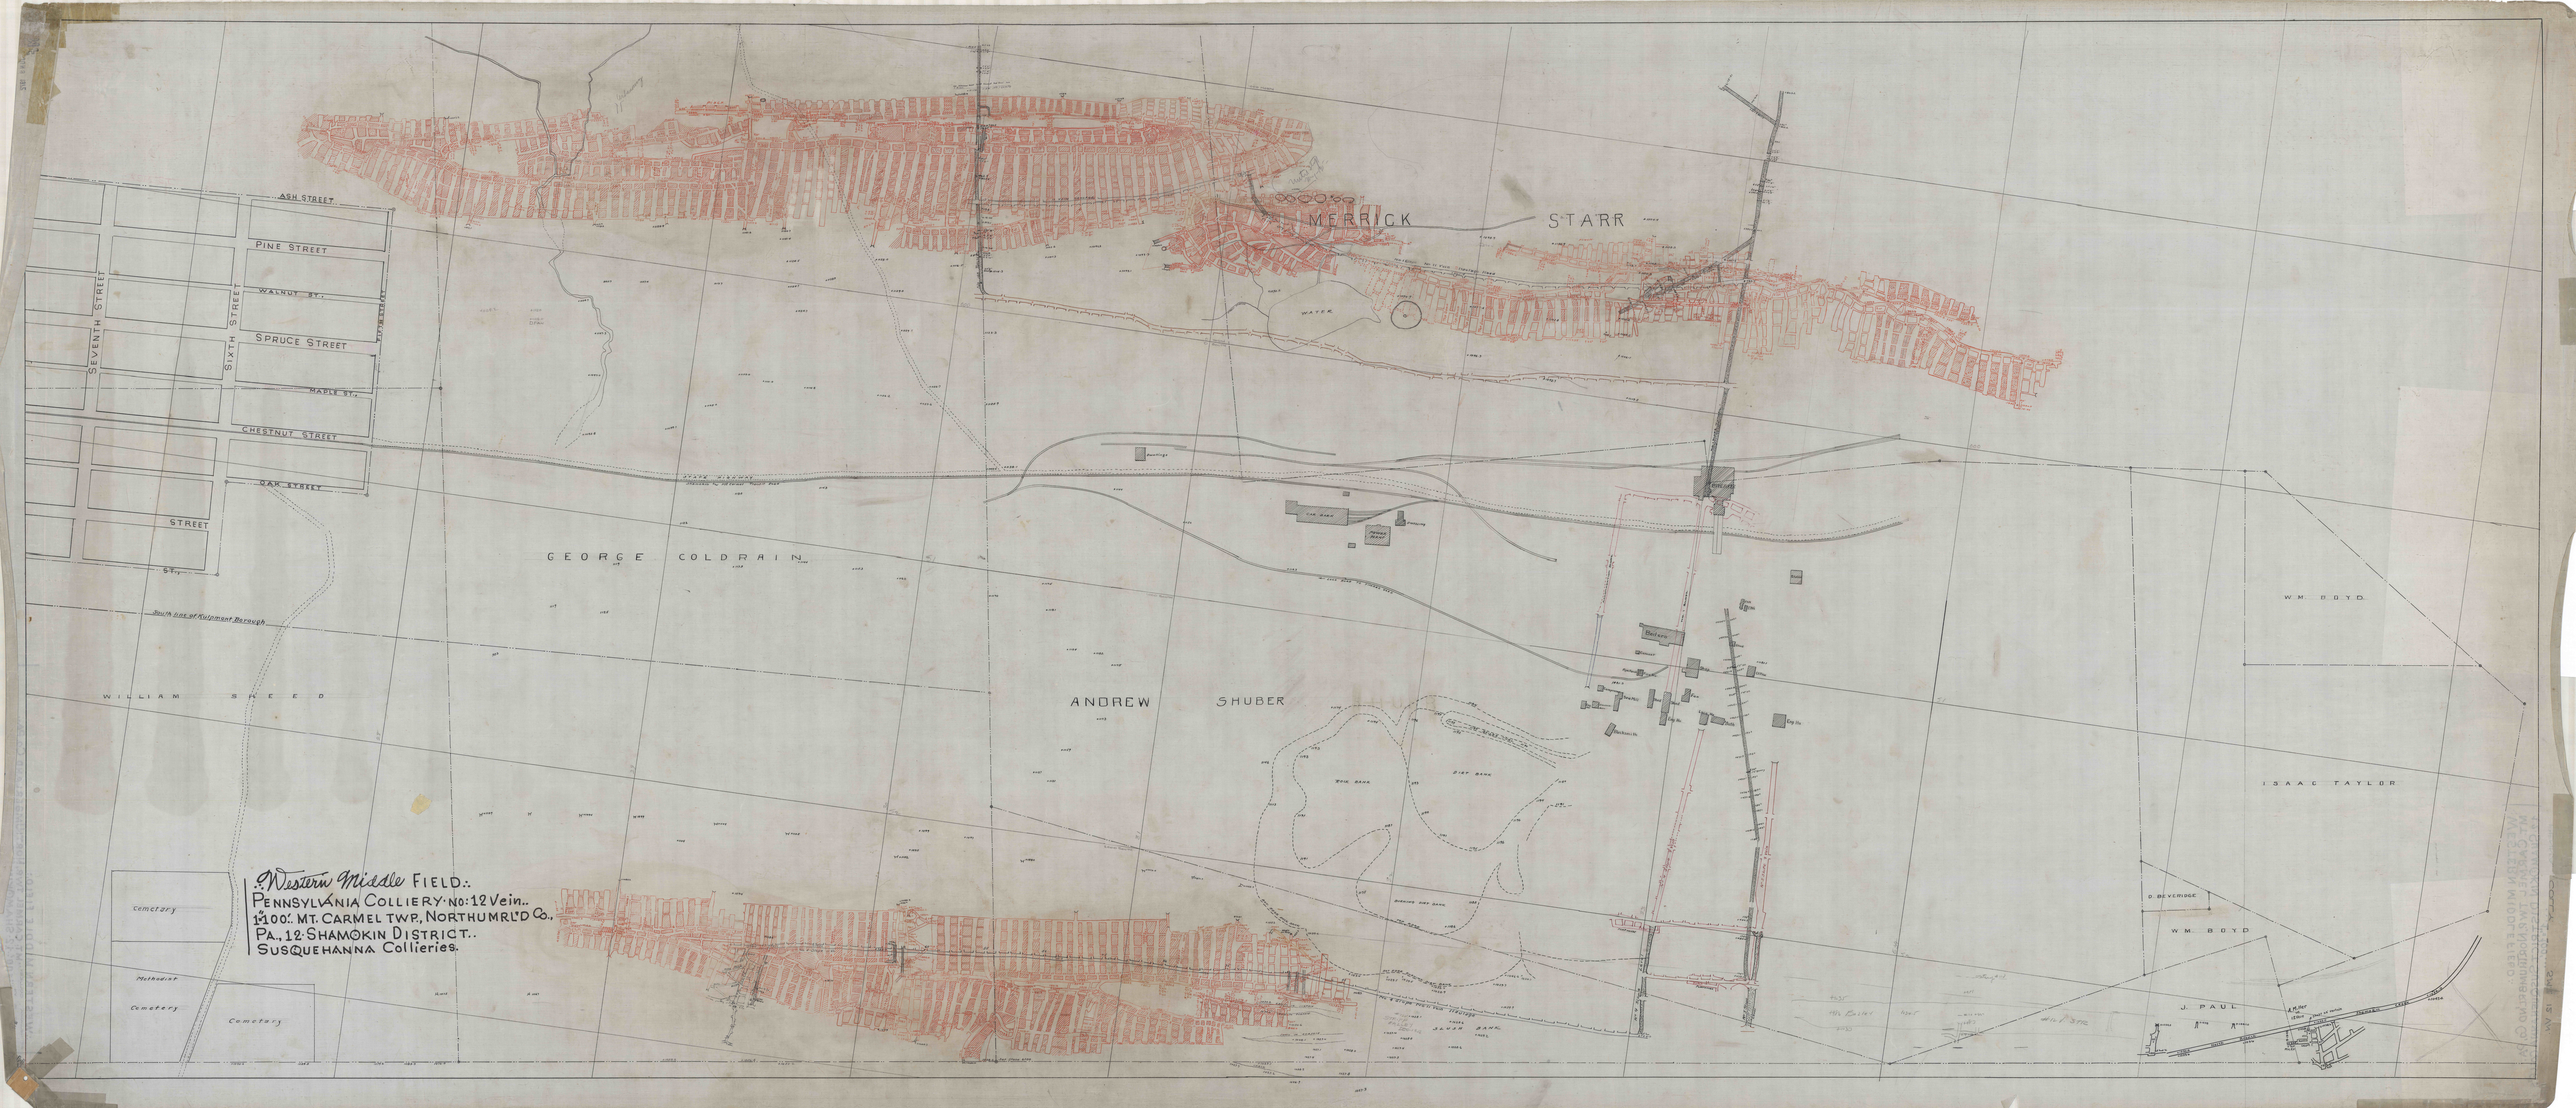

ASH STREET
PINE STREET
WALNUT ST.
SPRUCE STREET
MAPLE ST.
CHESTNUT STREET
OAK STREET
SEVENTH STREET
SIXTH STREET
FIFTH STREET
STREET
MERRICK
STARR
GEORGE COLDRAIN
South line of Kulpmont Borough
WILLIAM SHEED
ANDREW SHUBER
W.M. BOYD
ISAAC TAYLOR
D. BEVERIDGE
W.M. BOYD
J. PAUL
Cemetery
Methodist
Cemetery
Cemetery
Western Middle FIELD.
PENNSYLVANIA COLLIERY No: 12 Vein.
100' MT. CARMEL TWP., NORTHUMRL'D Co.,
PA., 12 SHAMOKIN DISTRICT.
SUSQUEHANNA Collieries.