




DATUM 1500.00

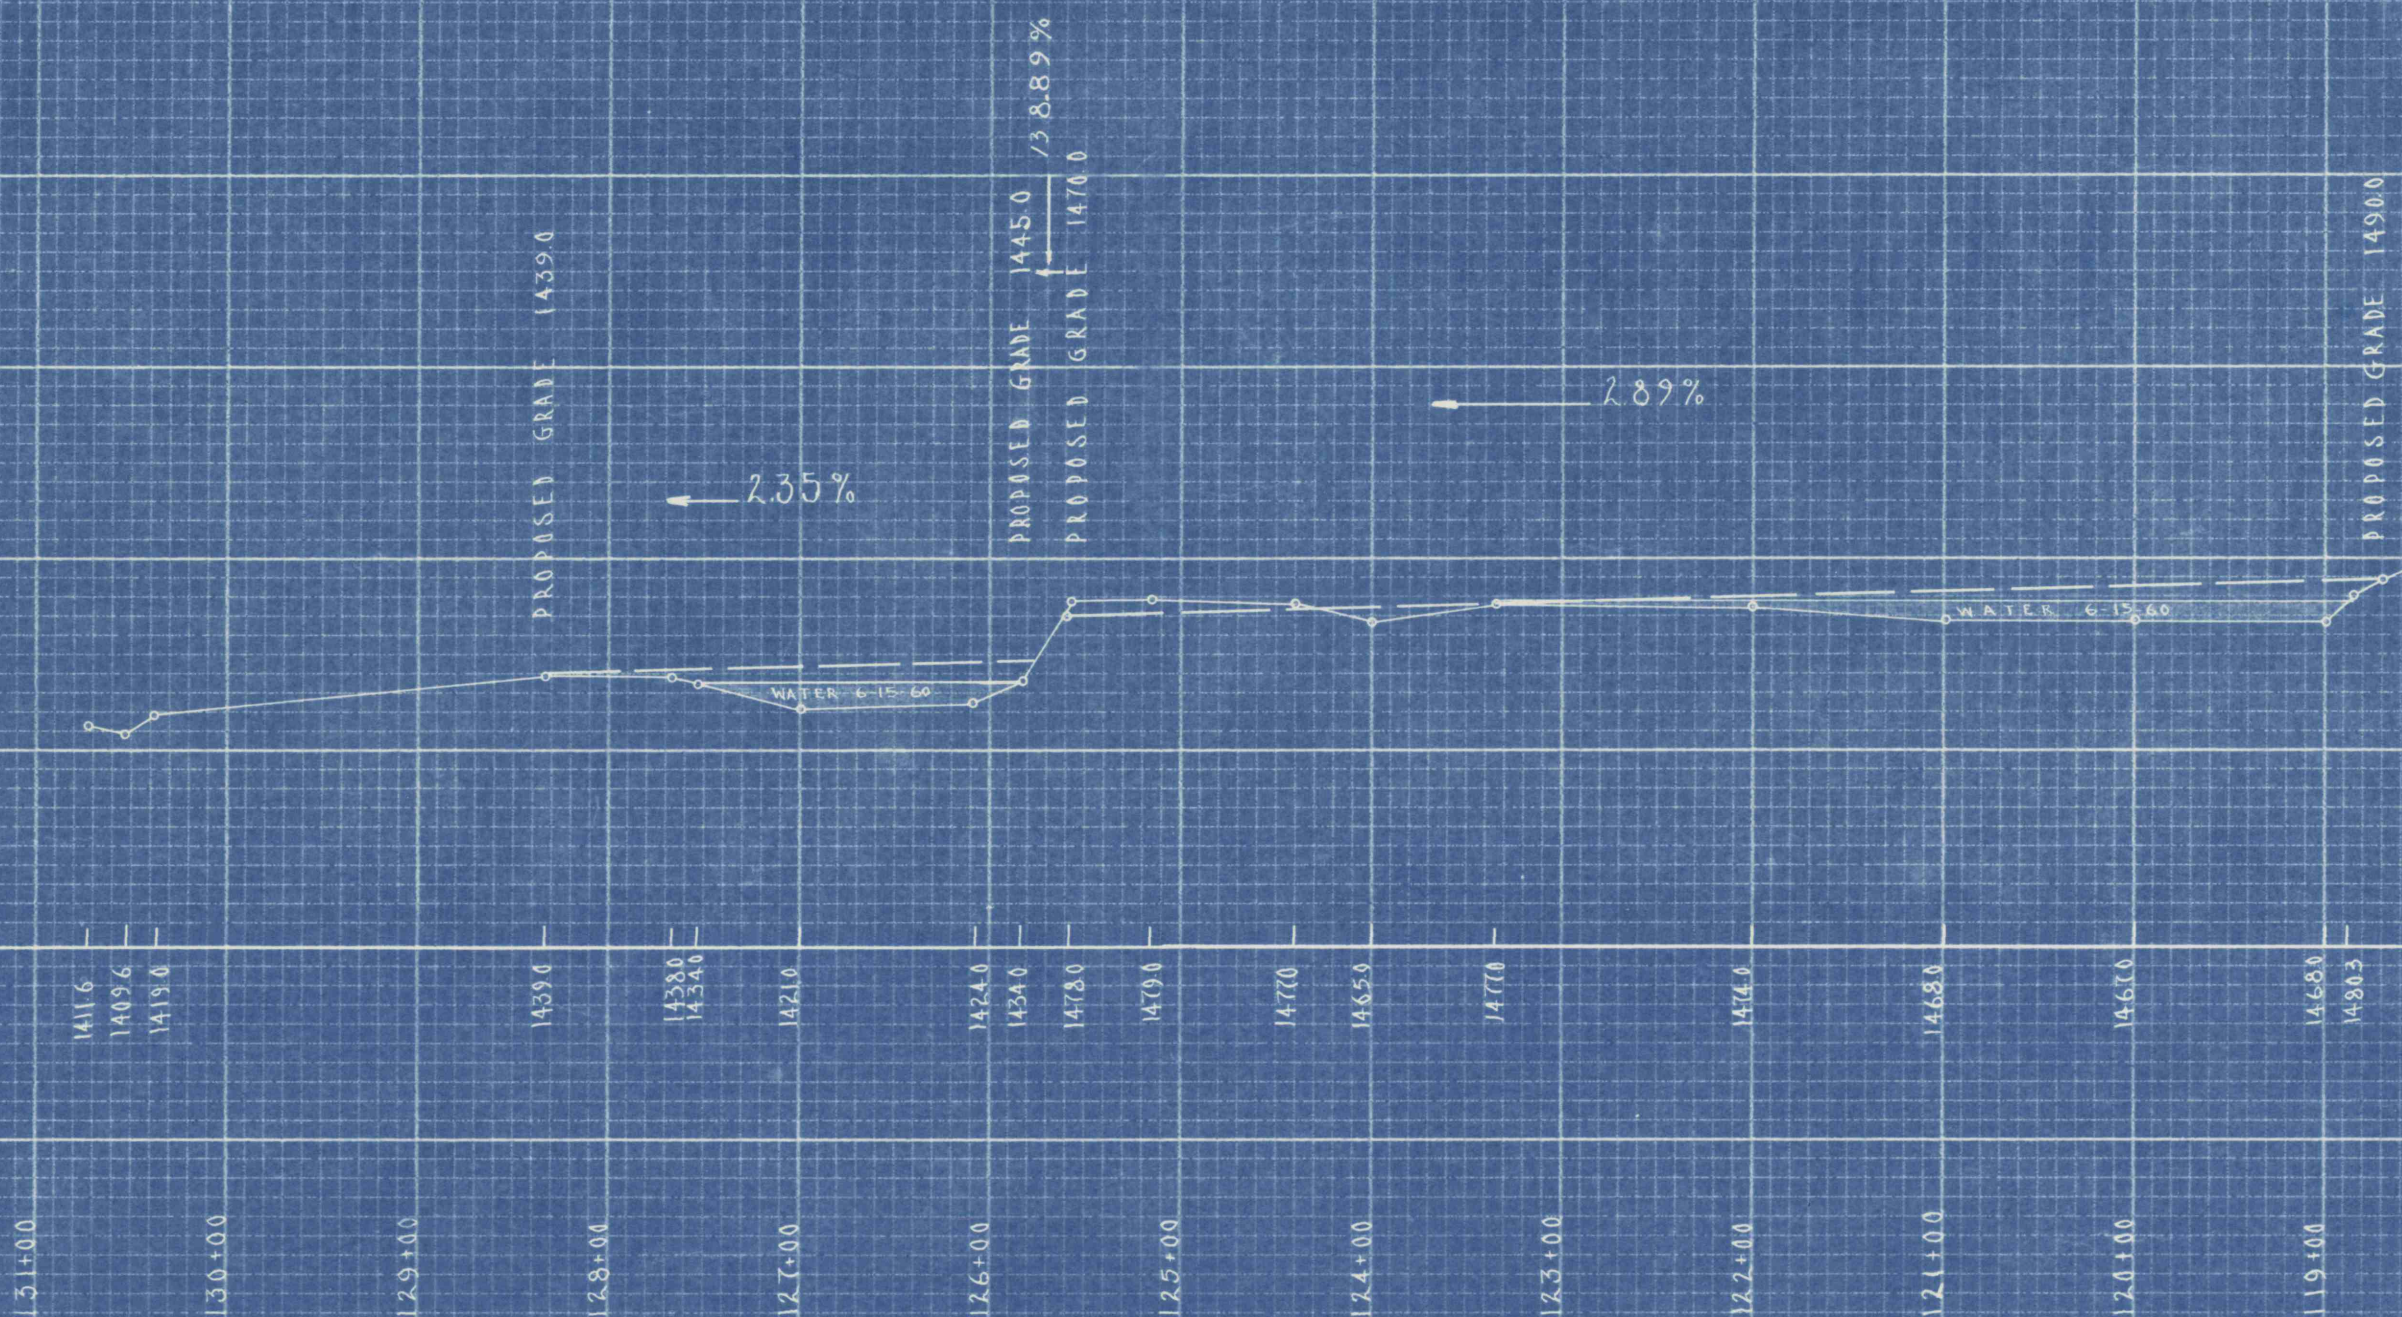


Pencil CROSS SECTION 10 X 10 TO 1"
R. E. ELLIOTT CO.
PITTSBURGH - CLEVELAND - DETROIT - BUFFALO

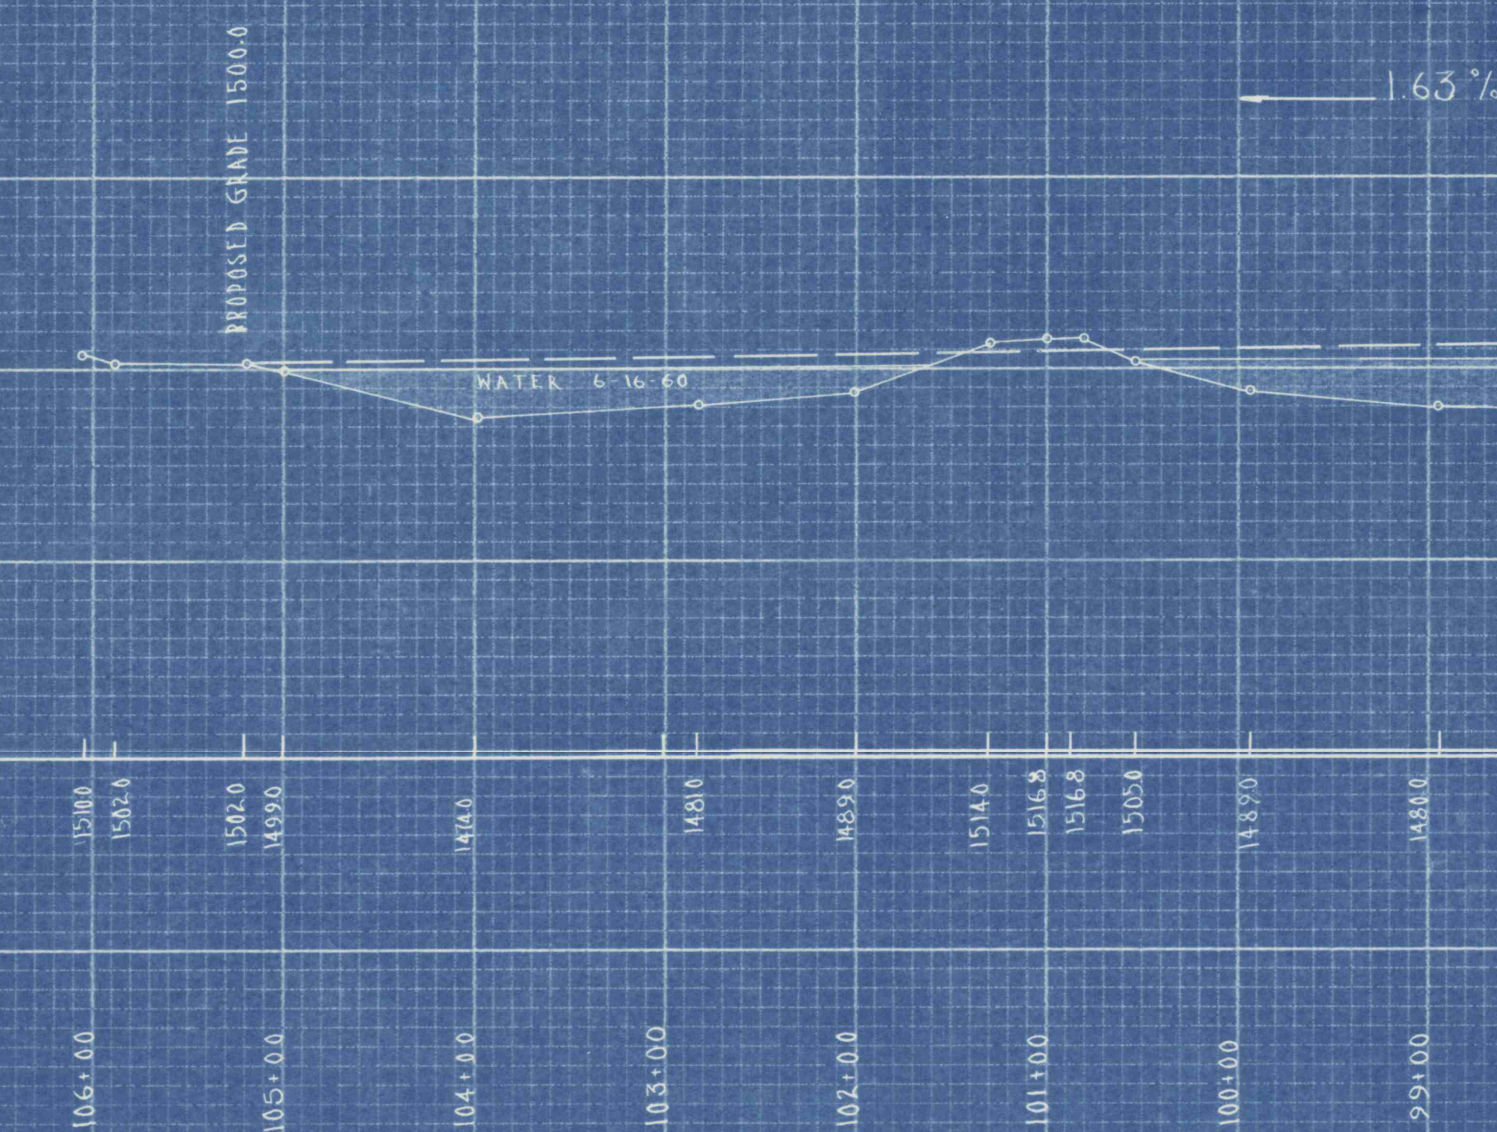

Pencil CROSS SECTION 10 X 10 TO 1"
R. E. ELLIOTT CO.
PITTSBURGH - CLEVELAND - DETROIT - BUFFALO

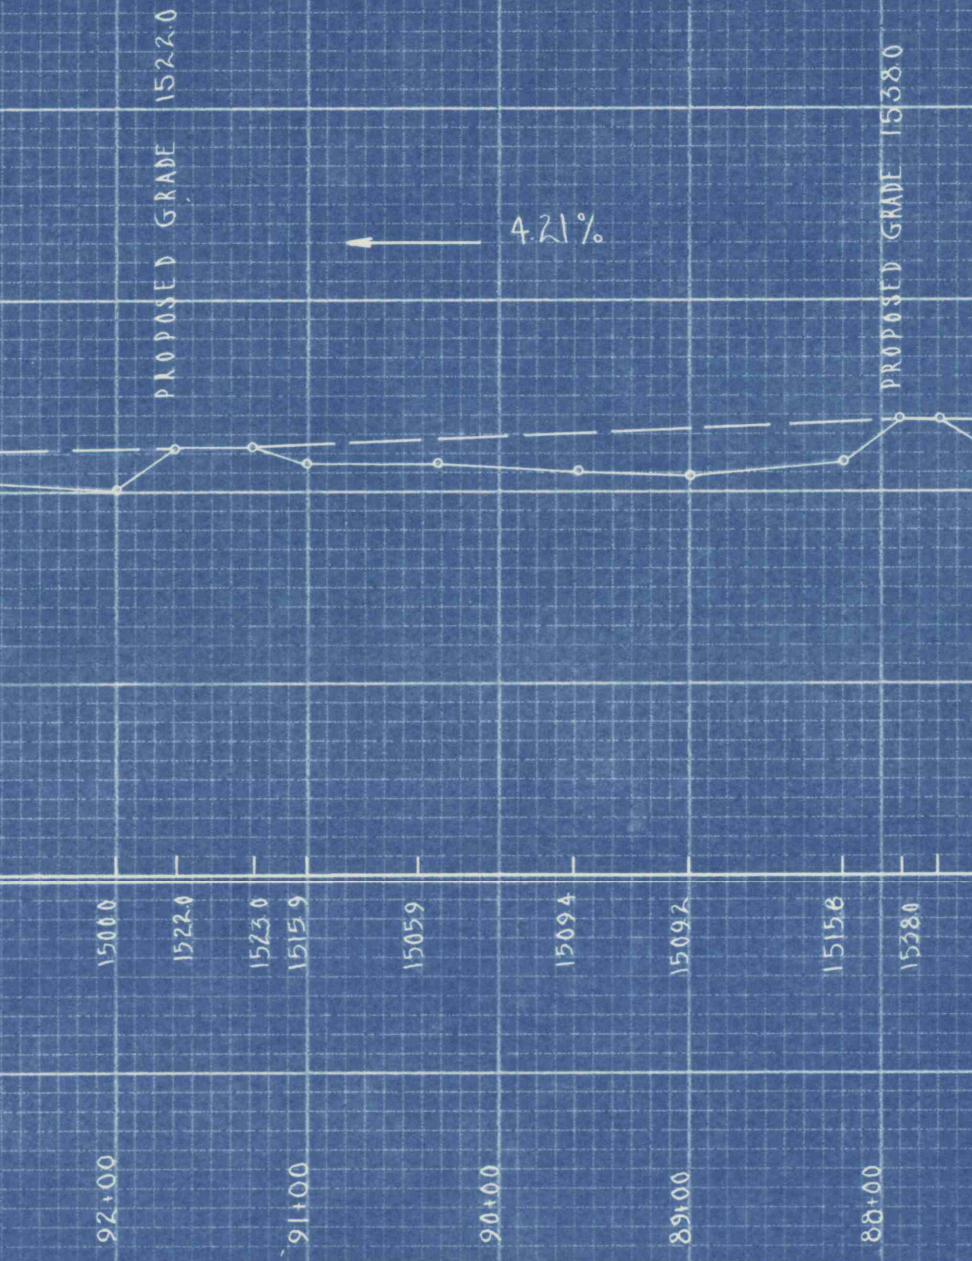

Pencil CROSS SECTION 10 X 10 TO 1"
R. E. ELLIOTT CO.
PITTSBURGH - CLEVELAND - DETROIT - BUFFALO

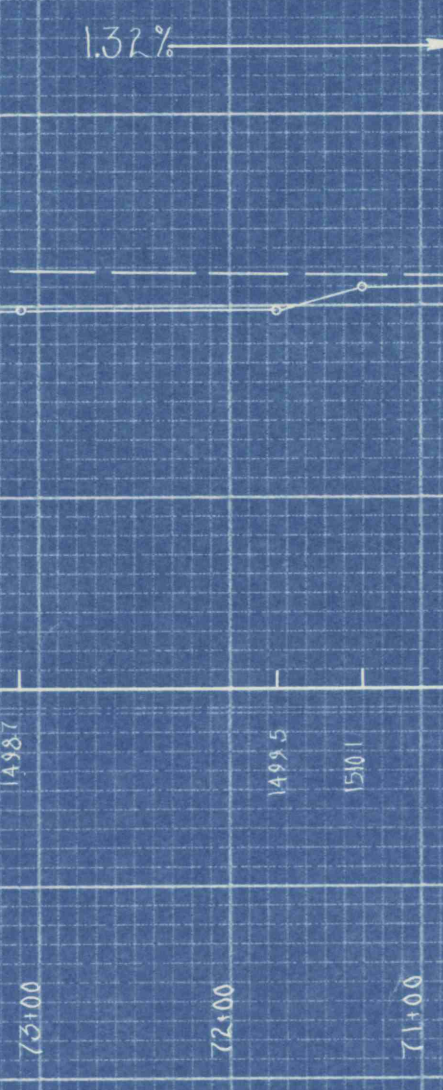

Pencil CROSS SECTION 10 X 10 TO 1"
R. E. ELLIOTT CO.
PITTSBURGH - CLEVELAND - DETROIT - BUFFALO

DATUM 1500.00

PENAC COAL CO.
LONGITUDINAL SECTION
SHOWING LV. NO. 4 VENT PITS
SCALE HOR. AN. VERT. 1"=100'

Pencil CROSS SECTION 10 X 10 TO 1"
R. E. ELLIOTT CO.
PITTSBURGH - CLEVELAND - DETROIT - BUFFALO