


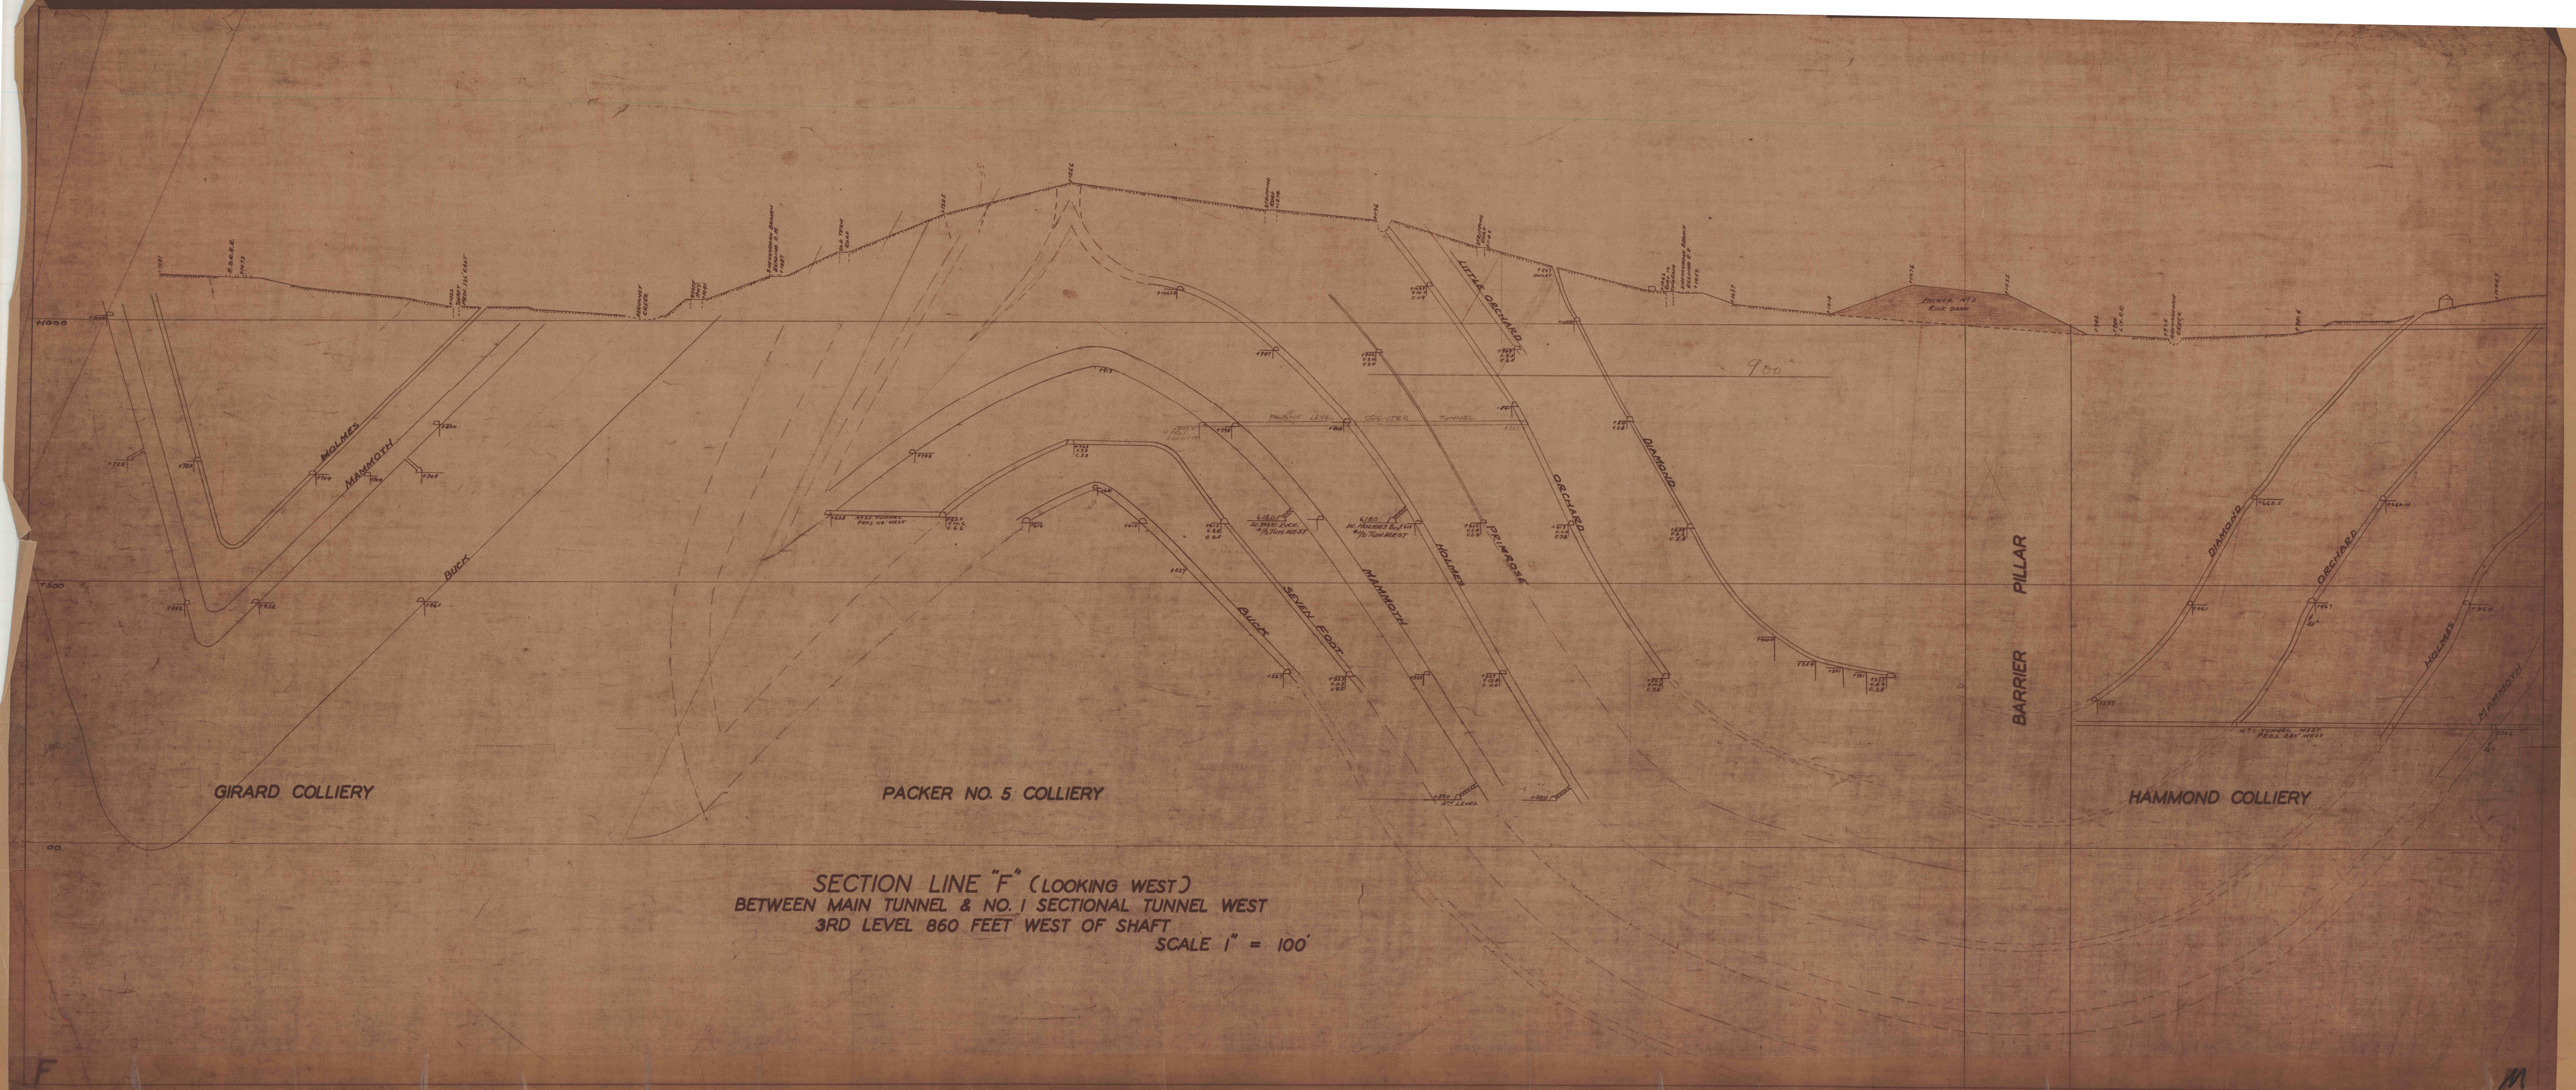

SECTION LINE "F" (LOOKING WEST)
BETWEEN MAIN TUNNEL & NO. 1 SECTIONAL TUNNEL WEST
3RD LEVEL 860 FEET WEST OF SHAFT
SCALE 1" = 100'