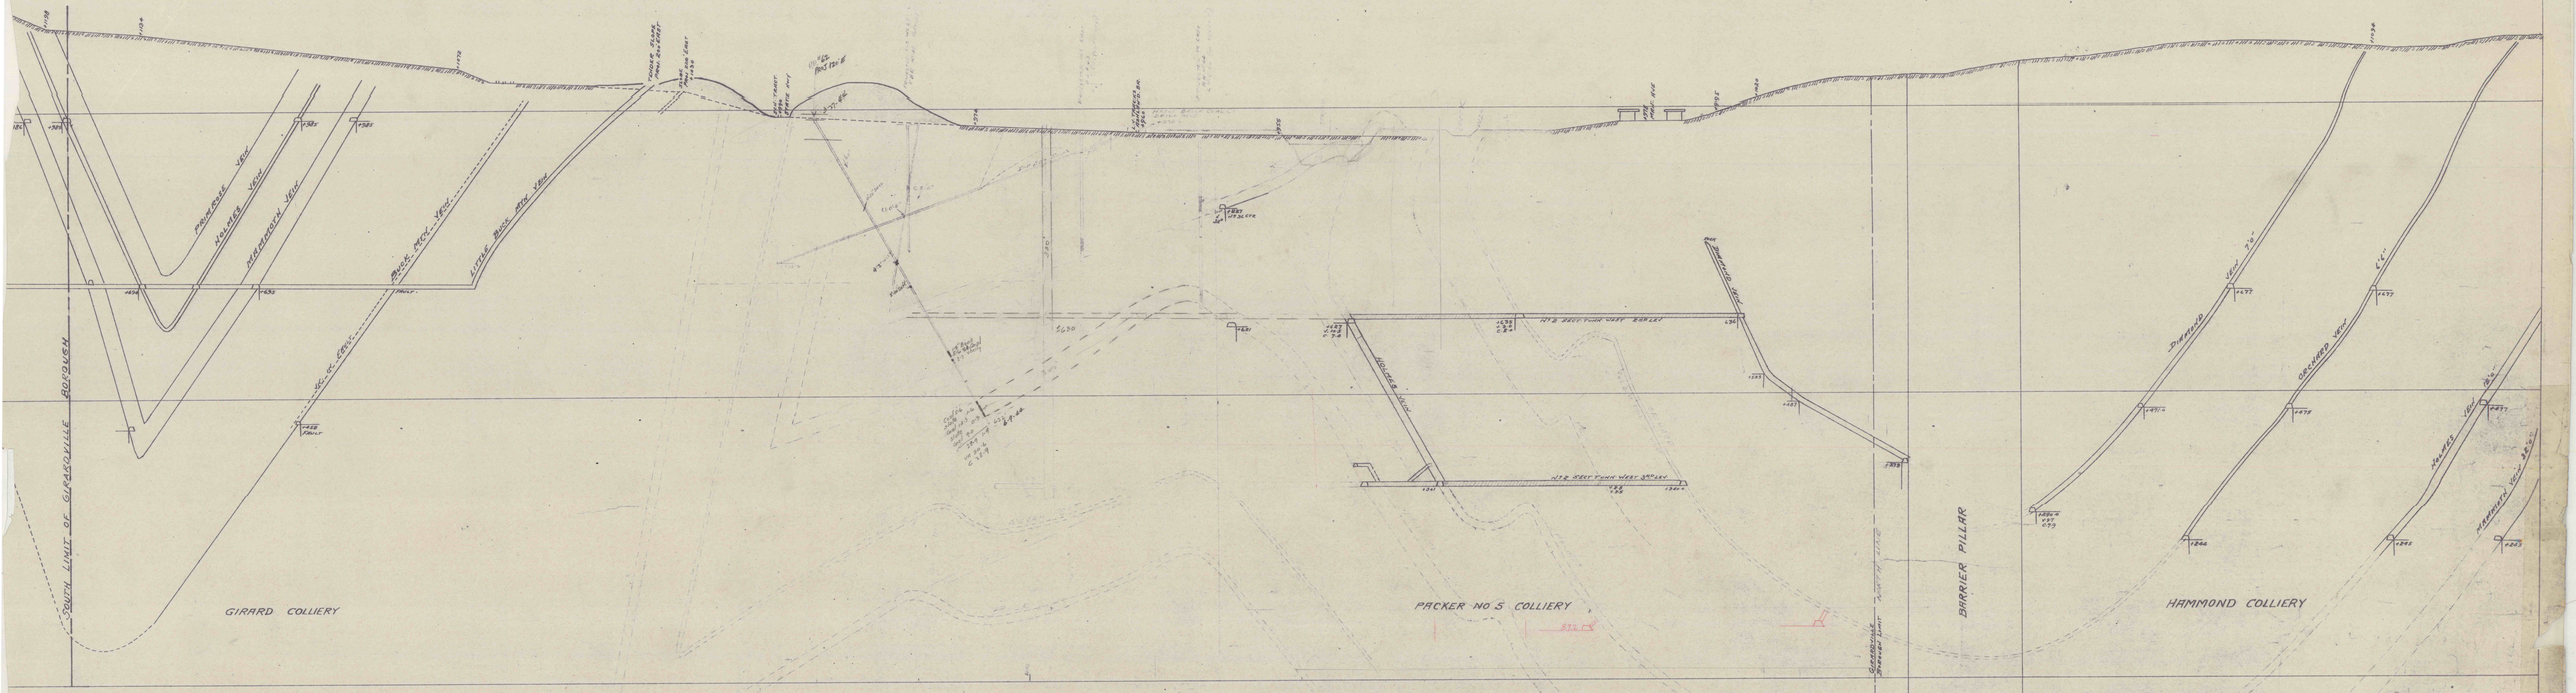

. WESTERN MIDDLE FIELD.. PACKER NO: 5 COLLIERY.

BUTLER TWP., SCHUYLKILL COUNTY, PA. N. W. MAHANOY DISTRICT.

LEHIGH VALLEY COLLIERIES.

SECTION LINE -C- (LOOKING WEST)

THROUGH NO 2 SECTIONAL TUNNEL NO 2 LEVEL

& NO 2 SECTIONAL TUNNEL NO 3 LEVEL

3300 FEET WEST OF THE SHAFT

SCALE 1" = 100 FT.

MF
MAR 10 1972