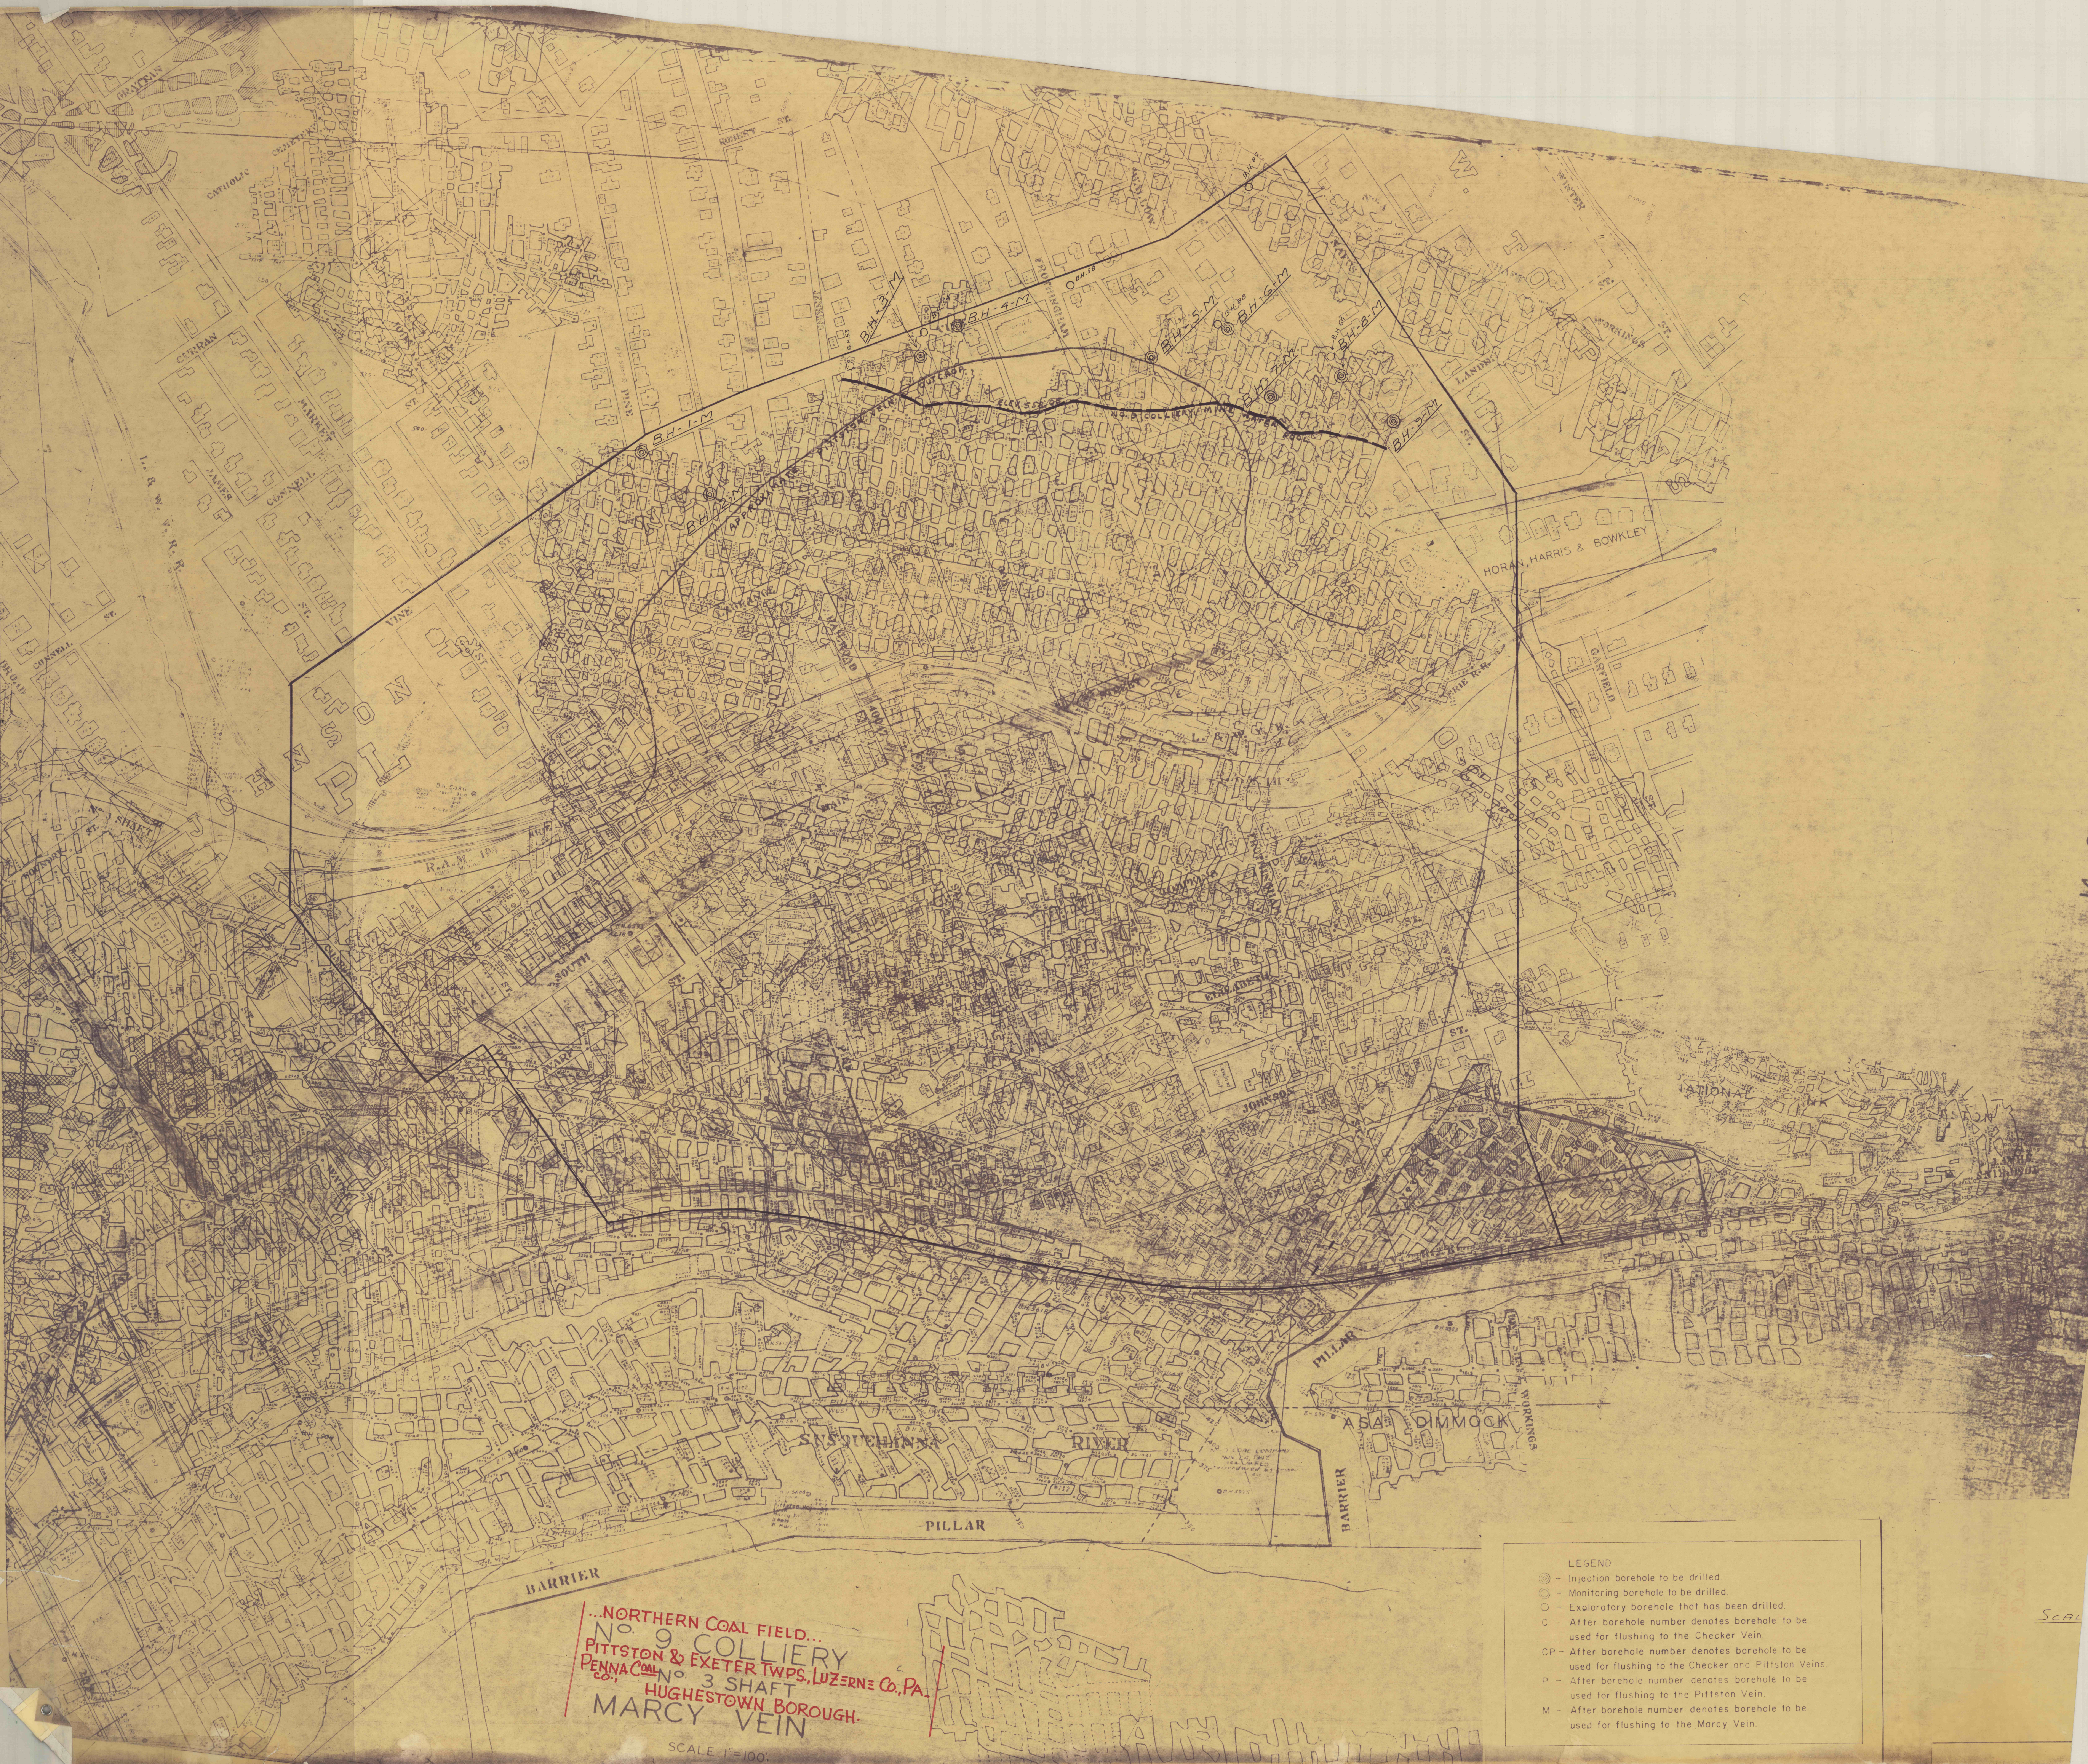
GRATTAN
CATHOLIC CEMETERY
CURRAN
MARKET
JAMES
CONNELL
ST.
L. & W. V. R. R.
BROAD
CONNELL ST.
VINE ST.
JOHNSON PL.
No. 3 SHAFT
FOUNDRY ST.
R.A.M. 198
FIRST MINING
SOUTH ST.
WHARF
WATER
ROBERT ST.
JENKINS
PINE
FROTHINGHAM
NAFUS
B.H.-1-M
B.H.-2-M
B.H.-3-M
B.H.-4-M
B.H.-5-M
B.H.-6-M
B.H.-7-M
B.H.-8-M
B.H.-9-M
B.H. 53
B.H. 54
B.H. 58
B.H. 87
B.H. 88
B.H. 64
APPROXIMATE PITTSTON VEIN OUTCROP
ELEV. 558.0'
NO. 9 COLLIERY MINE WATER POOL
RAILROAD
MAIN
L. & W. V. R. R.
TOMPKINS
ELIZABETH
JOHNSON
W. PITTSTON TWP.
WINTER
LANDES
WORKINGS
ST.
HORAN, HARRIS & BOWKLEY
GARFIELD
ERIE R.R.
NATIONAL
SUSQUEHANNA RIVER
PILLAR
BARRIER
ASA DIMMOCK
WORKINGS
Scal

...NORTHERN COAL FIELD...

No. 9 COLLIERY

PITTSTON & EXETER TWPS., LUZERNE CO., PA.

PENNA COAL CO., No. 3 SHAFT

HUGHESTOWN BOROUGH.

MARCY VEIN

SCALE 1"=100'

LEGEND

◎ - Injection borehole to be drilled.
◍ - Monitoring borehole to be drilled.
○ - Exploratory borehole that has been drilled.
C - After borehole number denotes borehole to be used for flushing to the Checker Vein.
CP - After borehole number denotes borehole to be used for flushing to the Checker and Pittston Veins.
P - After borehole number denotes borehole to be used for flushing to the Pittston Vein.
M - After borehole number denotes borehole to be used for flushing to the Marcy Vein.