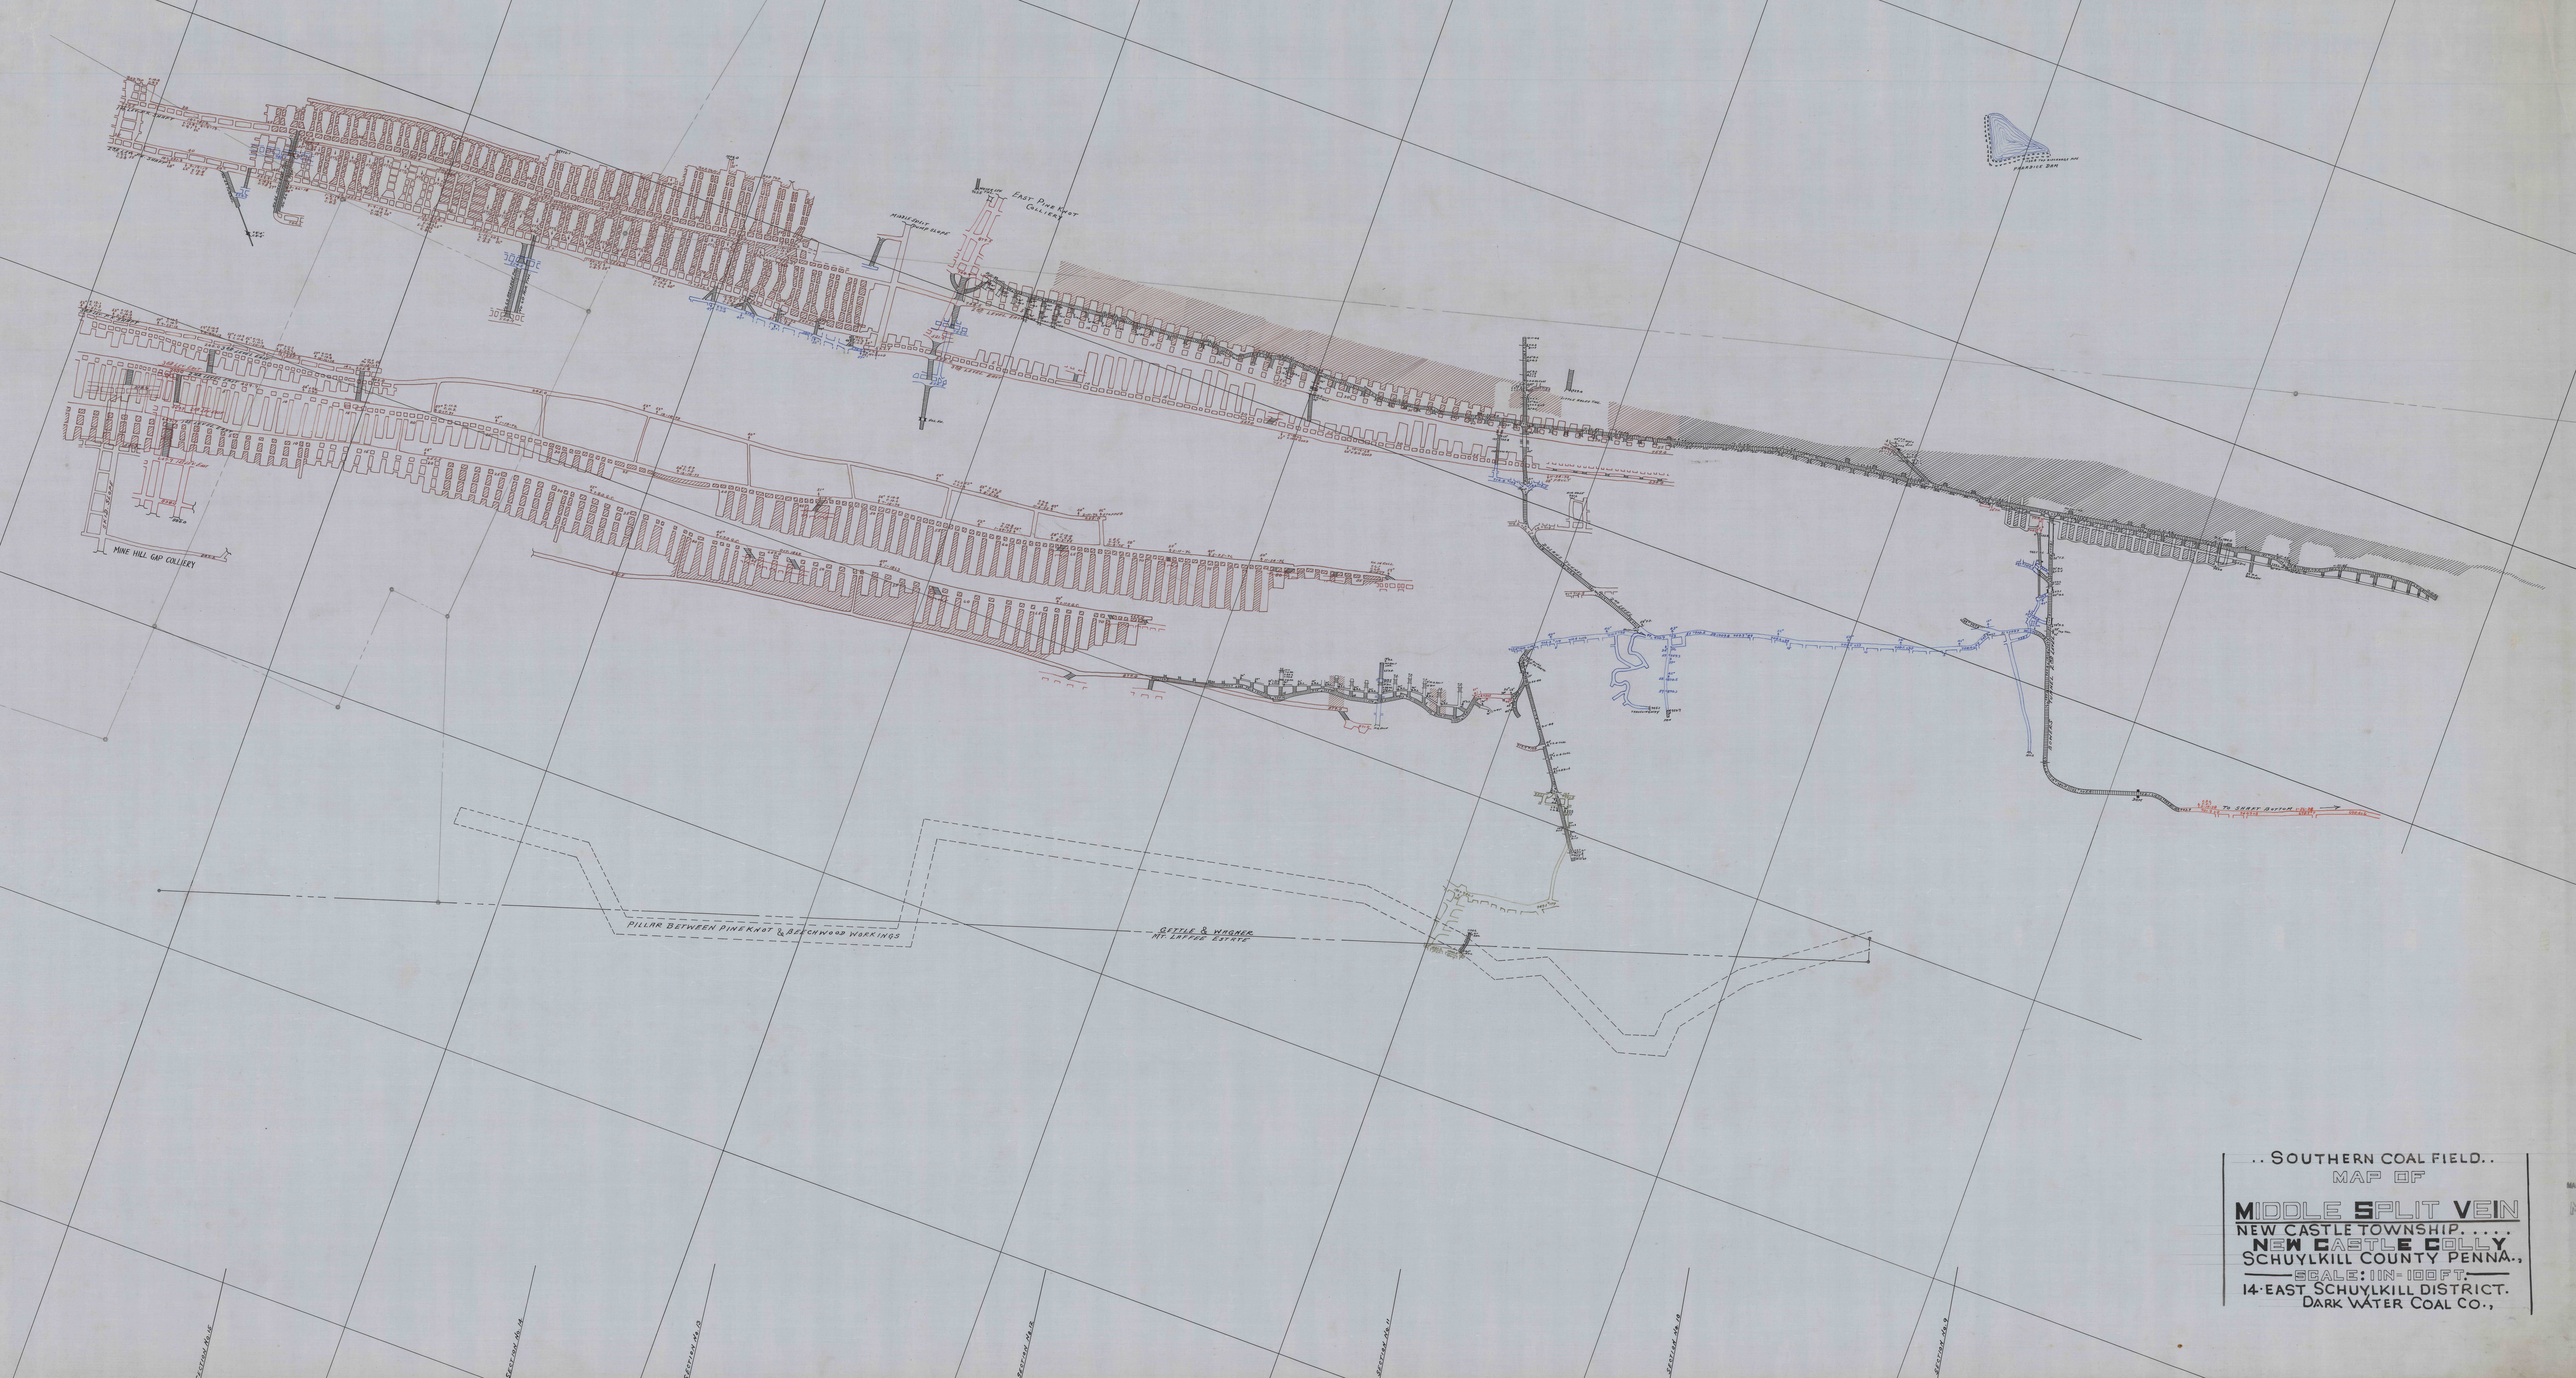



..SOUTHERN COAL FIELD..

MAP OF

# MIDDLE SPLIT VEIN

NEW CASTLE TOWNSHIP.....

NEW CASTLE COLL'Y.

SCHUYLKILL COUNTY PENNA.,

SCALE: 1 IN = 100 FT.

14-EAST SCHUYLKILL DISTRICT.

DARK WATER COAL CO.,